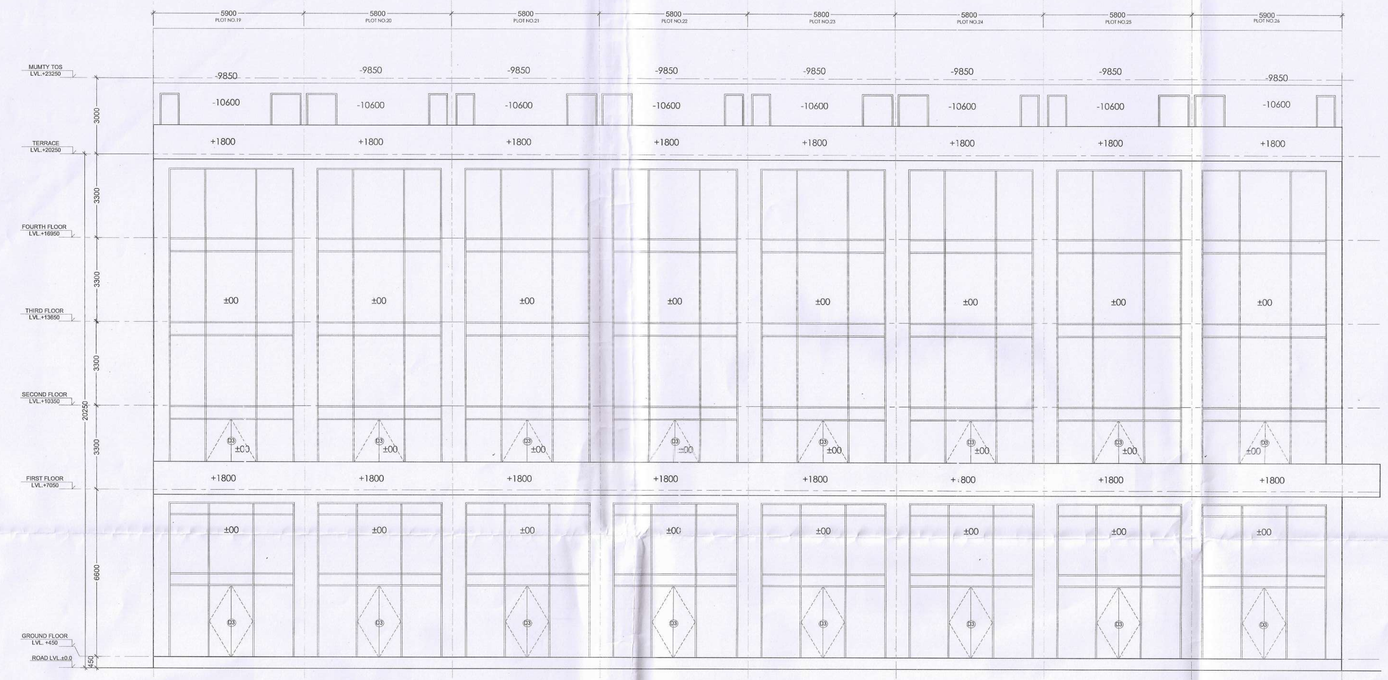

FRONT ELEVATION

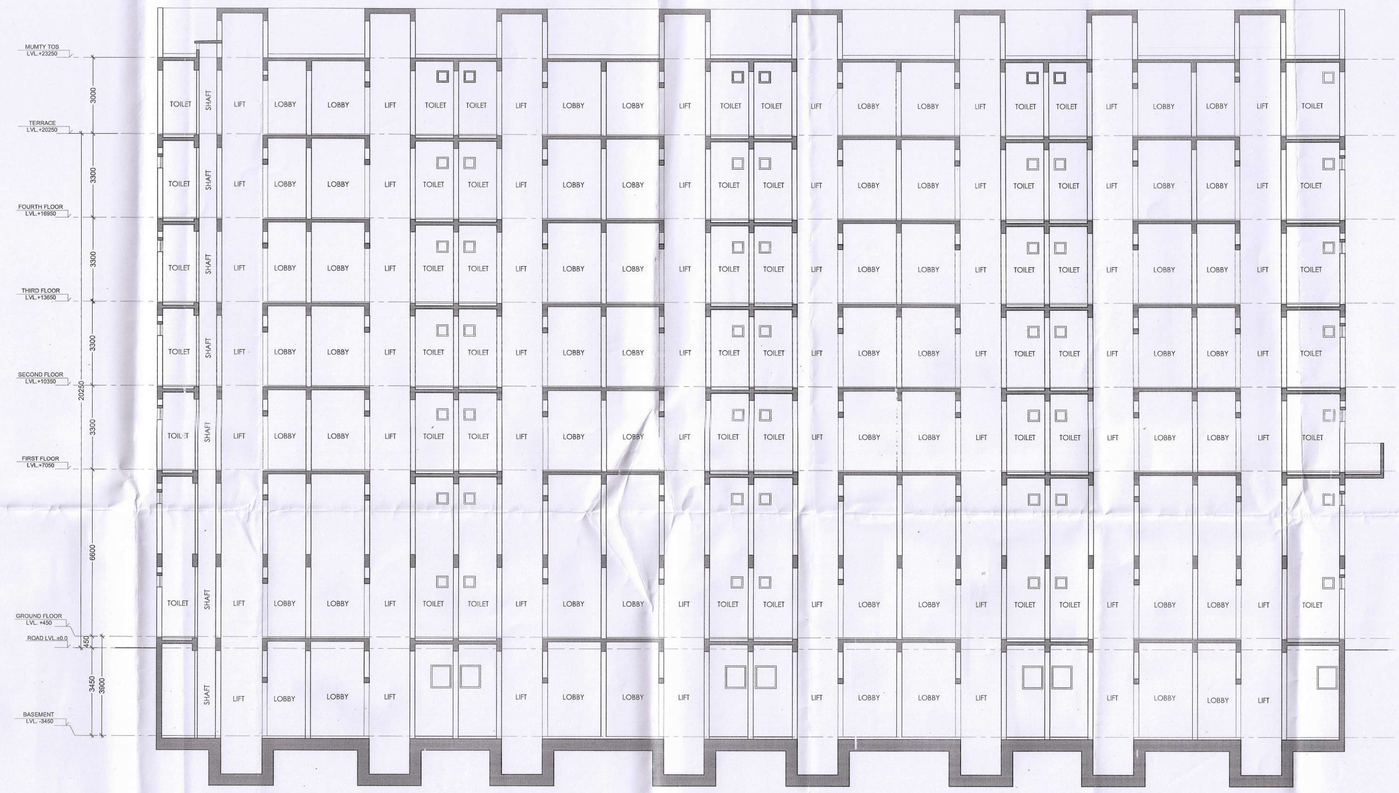

SECTION BB

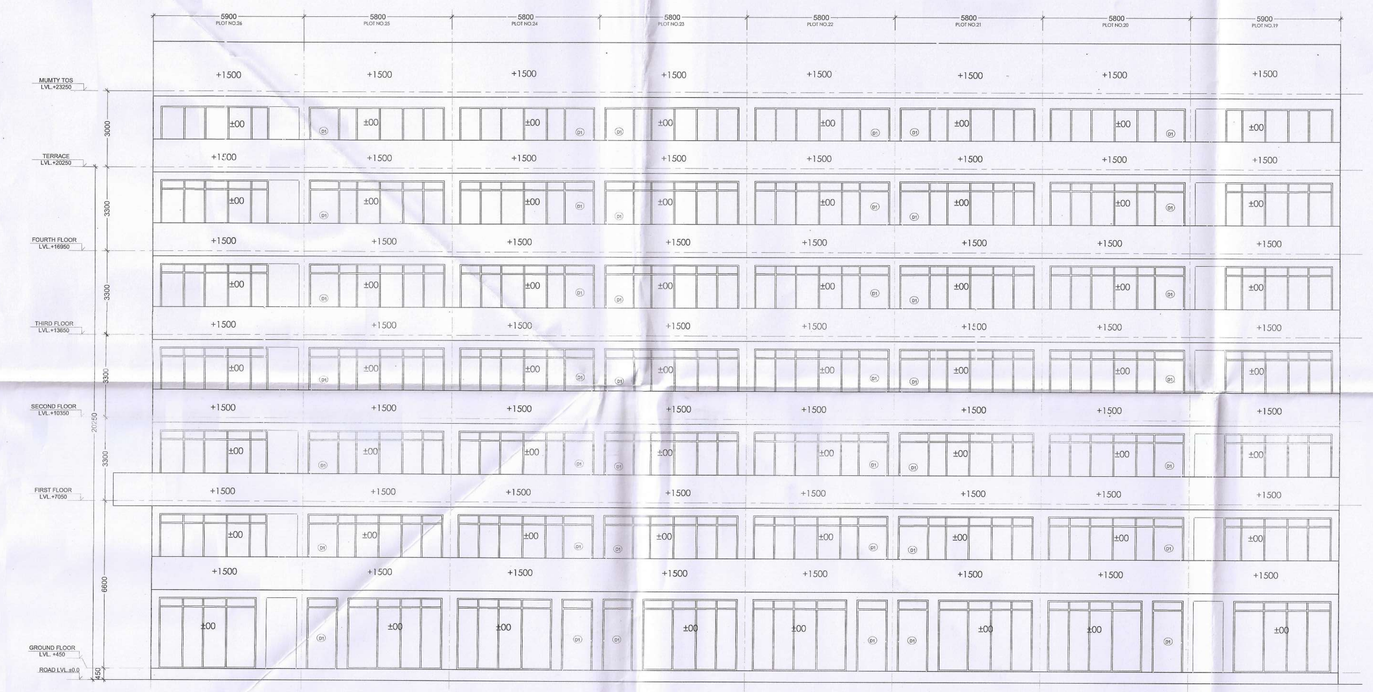

REAR ELEVATION

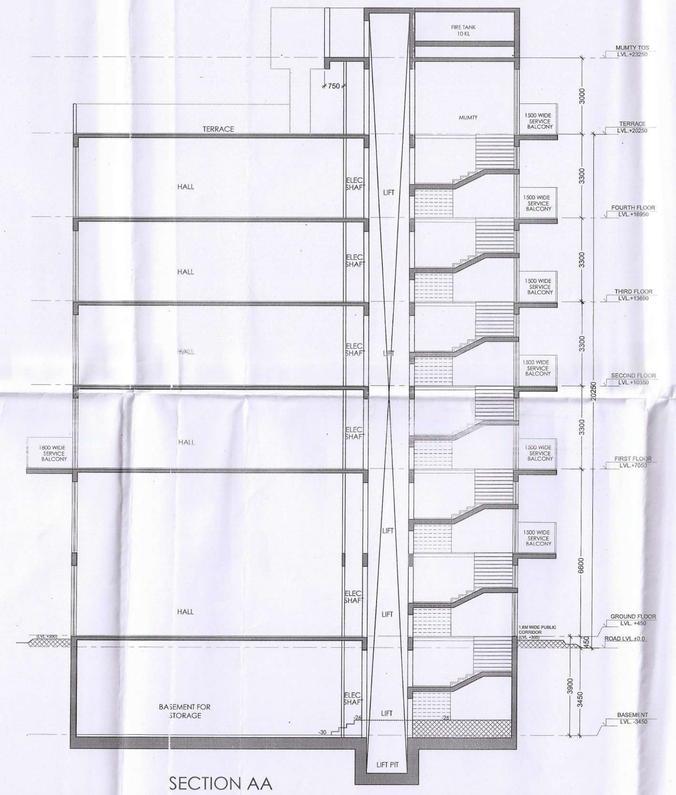

SECTION AA

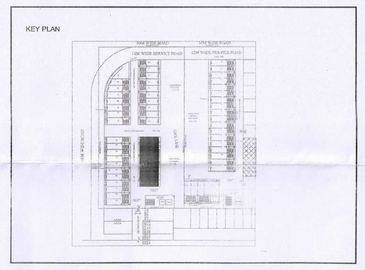

PRINCIPAL ARCHITECT:

ACPL Design Ltd

ISO 9001:2015

Architecture Management Planning

E-24 South Extension - III, +91 11 24632195
New Delhi 110049, India +91 11 24646709
E: contact@acplonline.com; +91 11 24634069
www.acplonline.com

CLIENT:-

ST. PATRICKS REALTY PRIVATE LIMITED
Office:- The Median, Cer tral Park Resort,
Sector-48, Gurugram, Hcryana - 122018

DTP (HQ)
BPAC

PROJECT:-

PROPOSED STANDARD PLAN OF COMMERCIAL PLOTTED COLONY OVER AN AREA MEASURING 2.965 + 2.035 = 5.0 ACRES (LICENCE NUMBER 62 OF 2023 DATED 27.03.2023 & 63 OF 2023 DATED 27.03.2023) FALLING IN THE REVENUE ESTATE OF VILLAGE DHUNELA SECTOR-32, SOHNA, DISTT. GURUGRAM, HARYANA.

For St. Patricks Realty Pvt. Ltd.

Authorised Signatory

OWNER'S/AUTHORIZED SIGN.

ANIL KUMAR CHANDAR
ARCHITECT
CA/97/21741

ARCHITECT'S SIGN.

Drg No DCTCP 9663-II Dated 09-10-2023

(RAM AVTAR BASSI) JD (HQ)	(SANJAY NARANG) ATP (HQ)	(ASHISH SHARMA) DTP (HQ)	(HITESH SHARMA) STP (HQ)	(DEV SINGH) CTP (HR)	(T.L. SATYAPRAKASH, IAS) DG,TCP (HR)

DRAWING TITLE:
STANDARD PLAN SUBMISSION
PLOT NO.-19-26
SECTIONS & ELEVATIONS

DRAWING NO. 09

SCALE : 1 : 100