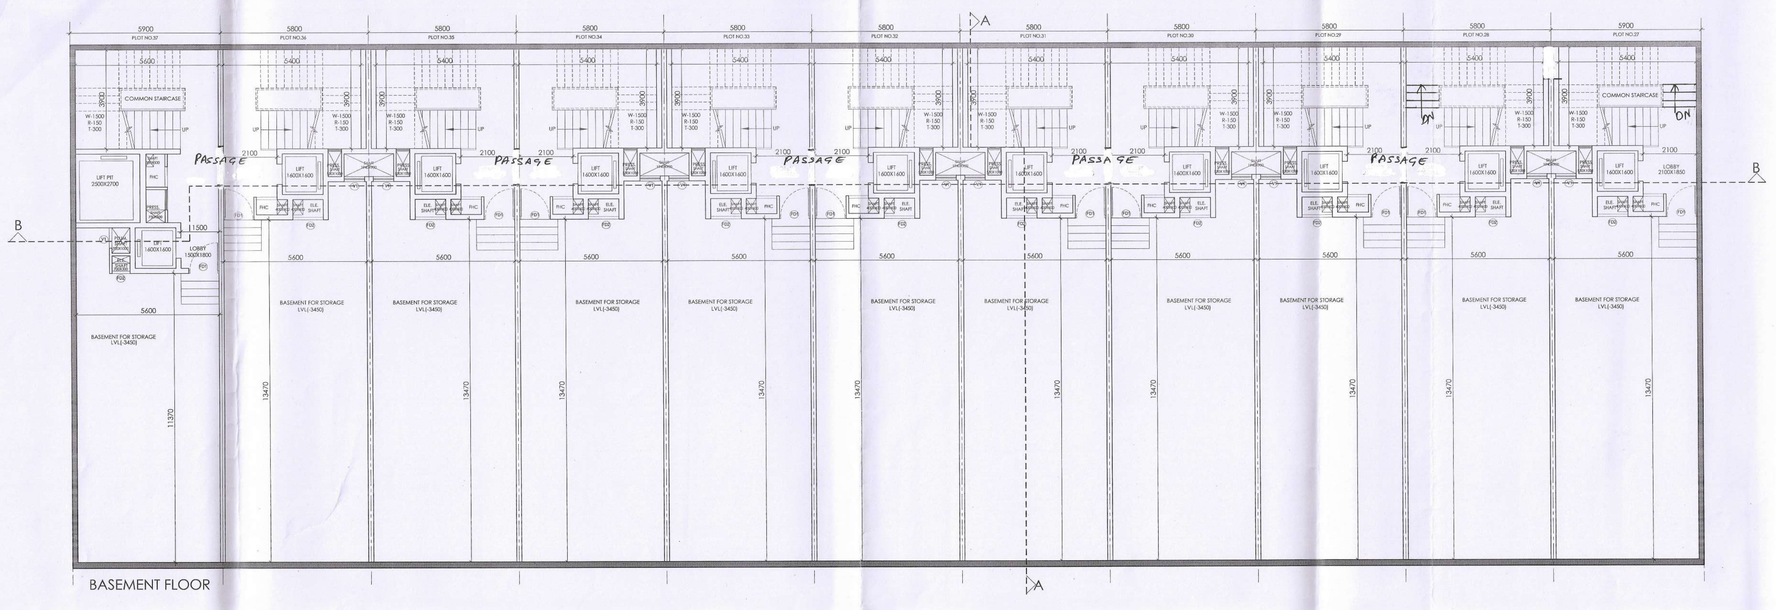

BASEMENT FLOOR

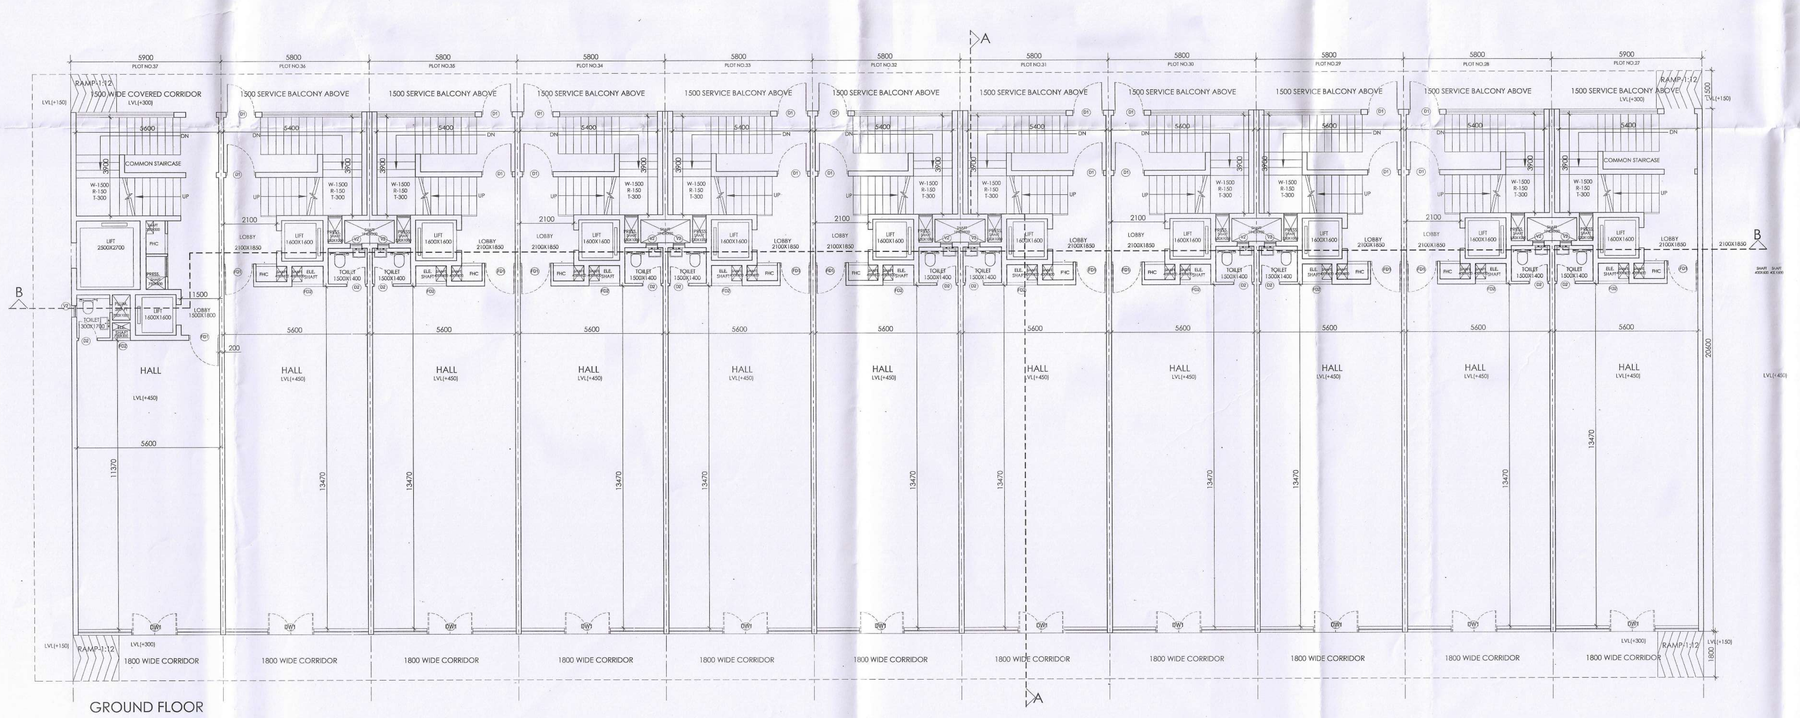

GROUND FLOOR

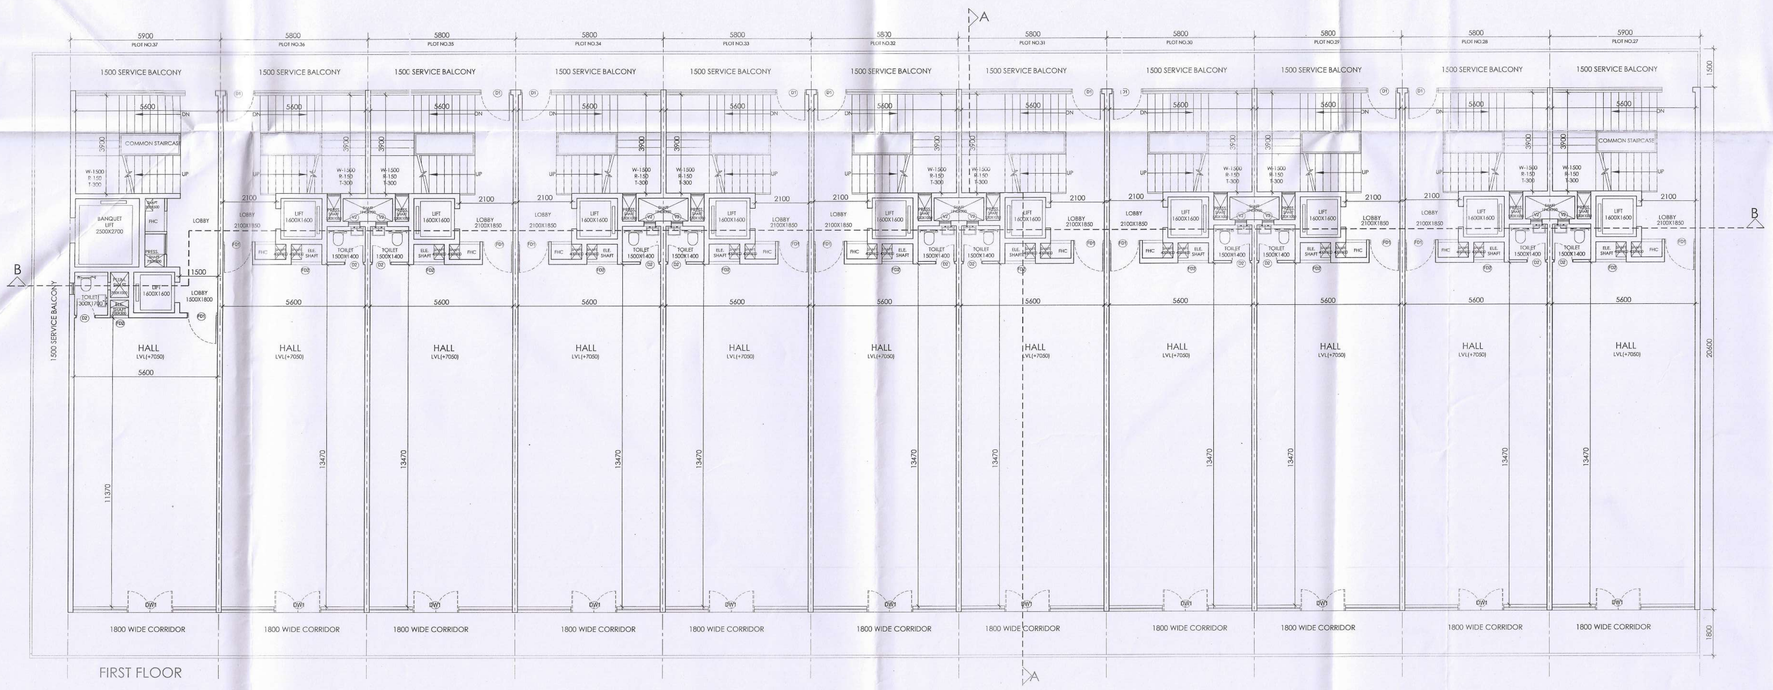

FIRST FLOOR

Dwg No. D CTCP 9663-XI Dated 09-10-2023

(RAM AVTAR BASSI) JD (HQ)	(SANJAY NARANG) ATP (HQ)	(ASHISH SHARMA) DTP (HQ)	(HITESH SHARMA) STP (HQ)	(R. SINGH) CTP (HR)	(T.L. SATYAPRAKASH, IAS) DG,TCP (HR)

KEY PLAN

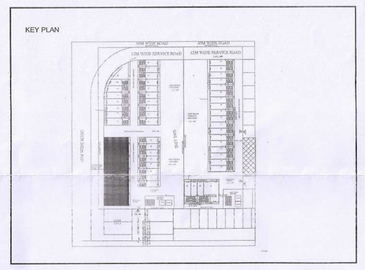

PRINCIPAL ARCHITECT:

ACPL Design Ltd

ISO 9001:2015

Architecture Management Planning

E-24 South Extension - III, New Delhi 110049, India
+91 11 24632195
+91 11 24646709
E: contact@acplonline.com, +91 11 24634069
www.acplonline.com

CLIENT:-

ST. PATRICKS REALTY PRIVATE LIMITED
Office:- The Median, Central Park Resort, Sector-48, Gurugram, Haryana - 122018

DDT Manish BPAC

PROJECT:-

PROPOSED STANDARD PLAN OF COMMERCIAL PLOTTED COLONY OVER AN AREA MEASURING 2.965 + 2.035 = 5.0 ACRES (LICENCE NUMBER 62 OF 2023 DATED 27.03.2023 & 63 OF 2023 DATED 27.03.2023) FALLING IN THE REVENUE ESTATE OF VILLAGE DHUNELA SECTOR-32, SOHNA, DISTT. GURUGRAM, HARYANA.

For St. Patricks Realty Pvt. Ltd.
Authorised Signatory

KULWANT SINGH ARCHITECT CA/75/3272

OWNER'S/AUTHORIZED SIGN. | ARCHITECT'S SIGN.

DRAWING TITLE:
STANDARD PLAN SUBMISSION
PLOT NO.-27-37
FLOOR PLANS

DRAWING NO. 10 | SCALE : 1 : 100