FRONT ELEVATION

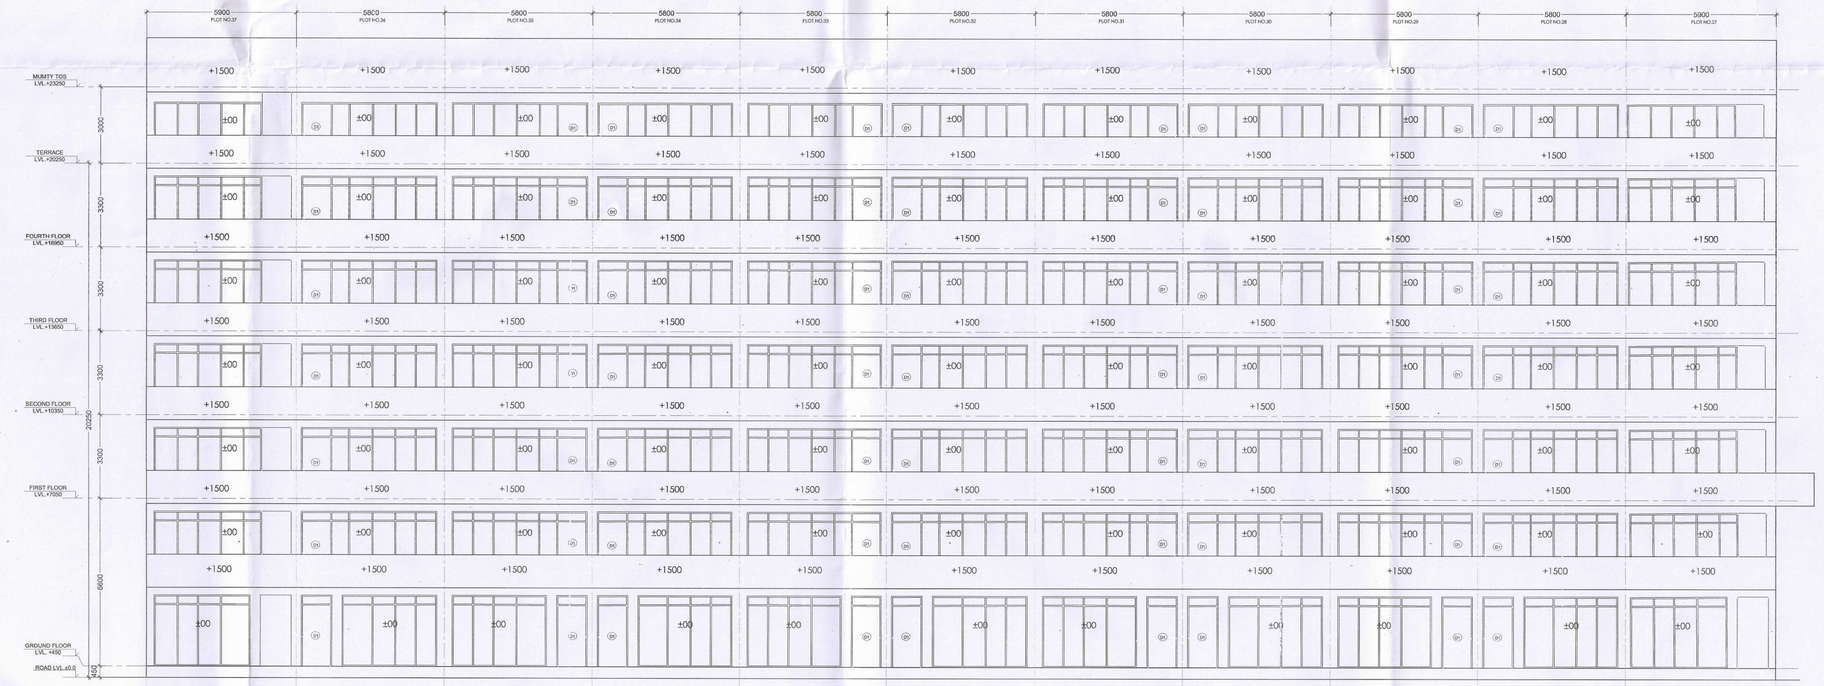

REAR ELEVATION

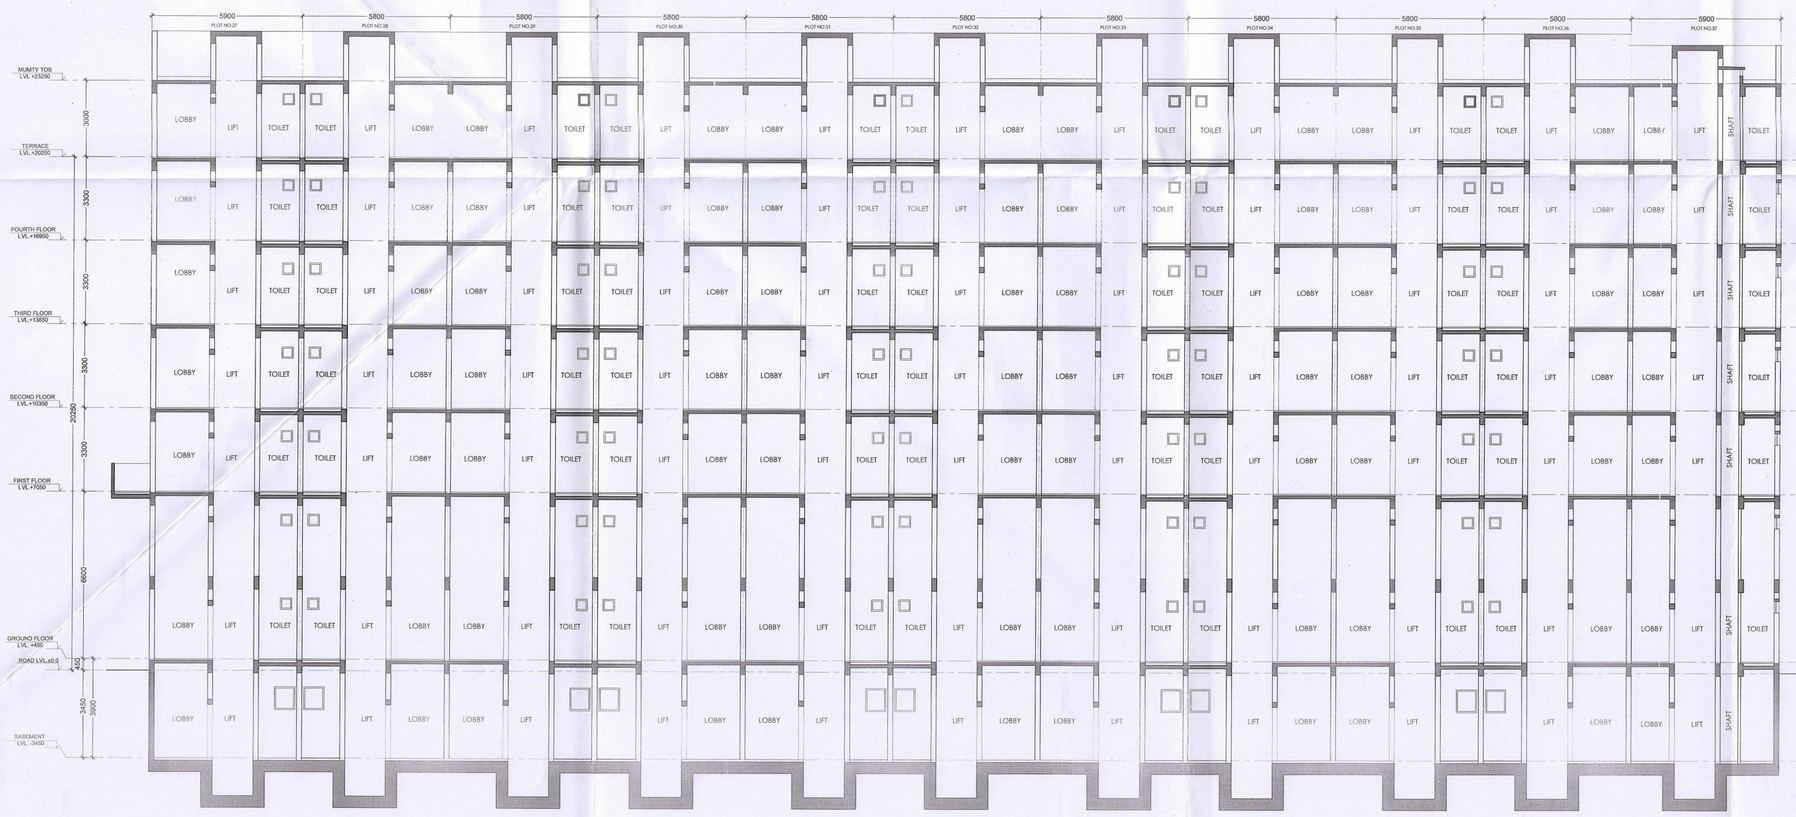

SECTION BB

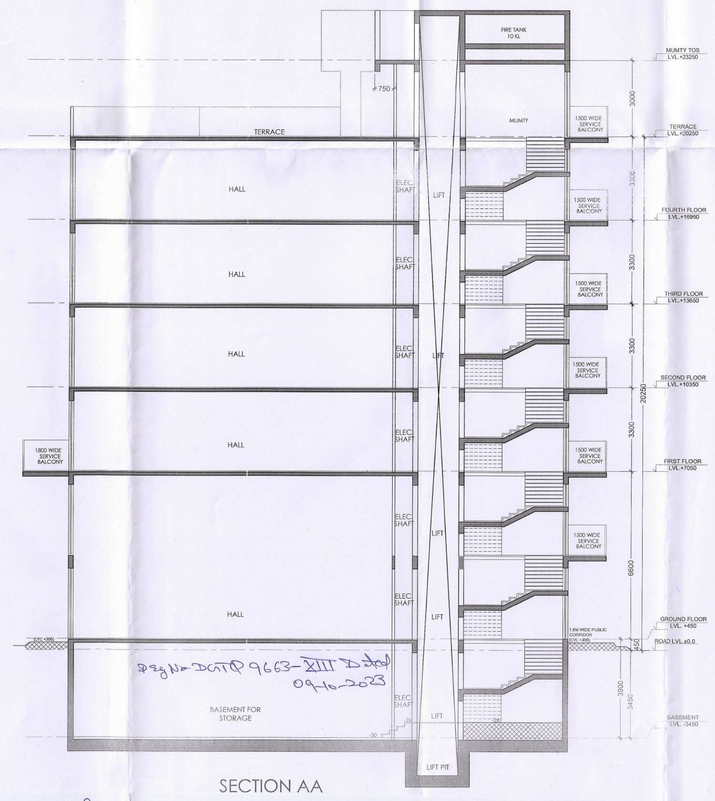

SECTION AA

KEY PLAN

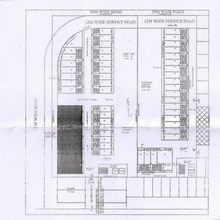

PRINCIPAL ARCHITECT:

ACPL Design Ltd

ISO 9001: 2015

Architecture Management Planning

E-24 South Extension - III: +91 11 24622195
New Delhi 110049, India: +91 11 24646709
E: contact@acplonline.com: +91 11 24634069
www.acplonline.com

CLIENT:-

ST. PATRICKS REALTY PRIVATE LIMITED
Office:- The Median, Central Park Resort,
Sector-48, Gurugram, Haryana - 122018

PROJECT:-

PROPOSED STANDARD PLAN OF COMMERCIAL PLOTTED COLONY OVER AN AREA MEASURING 2.965 + 2.035 = 5.0 ACRES (LICENCE NUMBER 62 OF 2023 DATED 27.03.2023 & 63 OF 2023 DATED 27.03.2023) FALLING IN THE REVENUE ESTATE OF VILLAGE DHUNELA SECTOR-32, SOHNA, DISTT. GURUGRAM, HARYANA.

DDT (HQ)
Manager
BPAG

For St. Patricks Realty Pvt. Ltd.
Authorised Signatory
OWNER'S/AUTHORIZED SIGN.

ARCHITECT
CA/2021/741
ARCHITECT'S SIGN.

DRAWING TITLE:
STANDARD PLAN SUBMISSION
PLOT NO.-27-37
SECTIONS & ELEVATIONS

DRAWING NO. 12

SCALE : 1 : 100

(RAM AVTAR BASSI) JD (HQ)	(SANJAY NARANG) ATP (HQ)	(ASHISH SHARMA) DTP (HQ)	(HITESH SHARMA) STP (HQ)	(P.P SINGH) ATP (HR)	(T.L. SATYAPRAKASH, IAS) DG,TCP (HR)