01

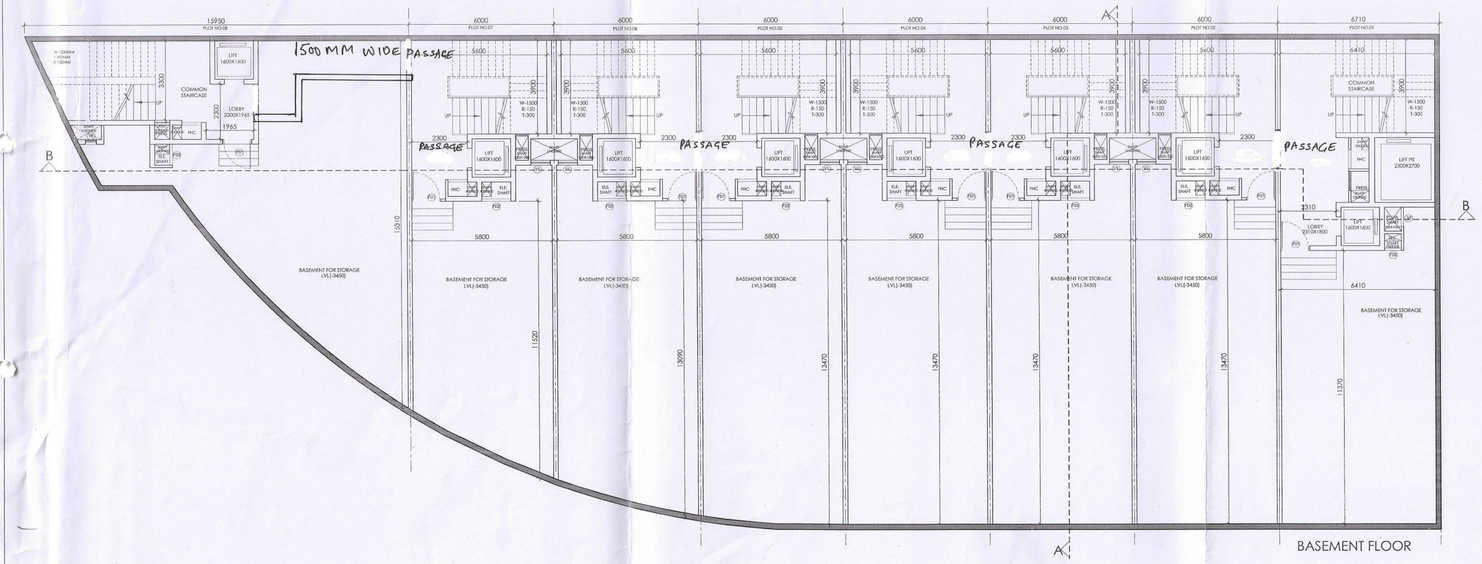

BASEMENT FLOOR

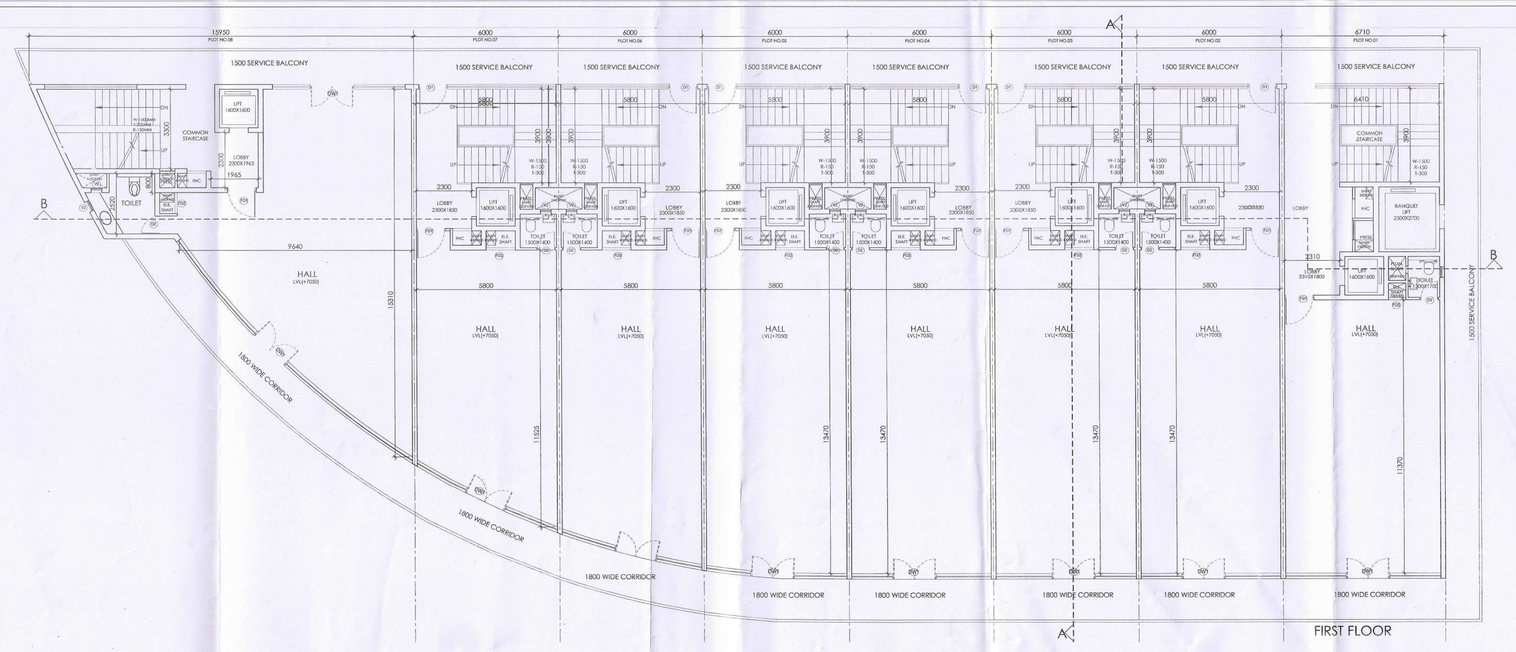

FIRST FLOOR

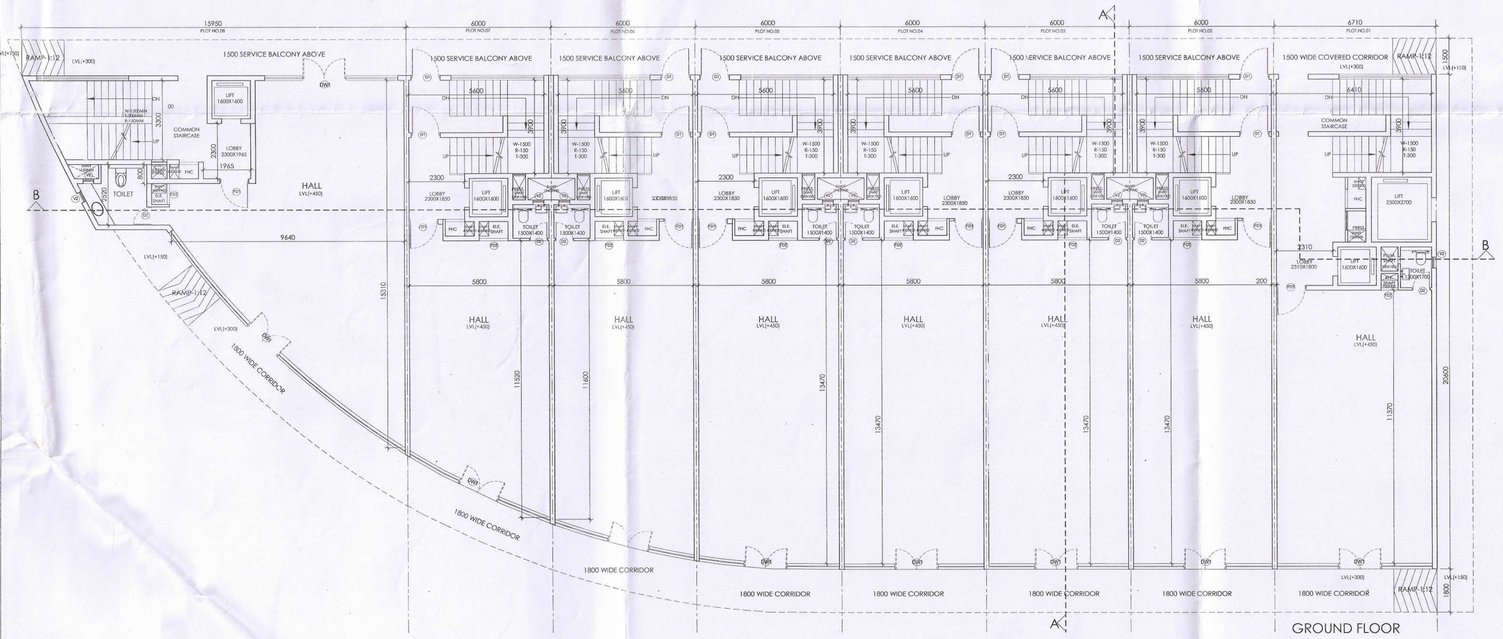

GROUND FLOOR

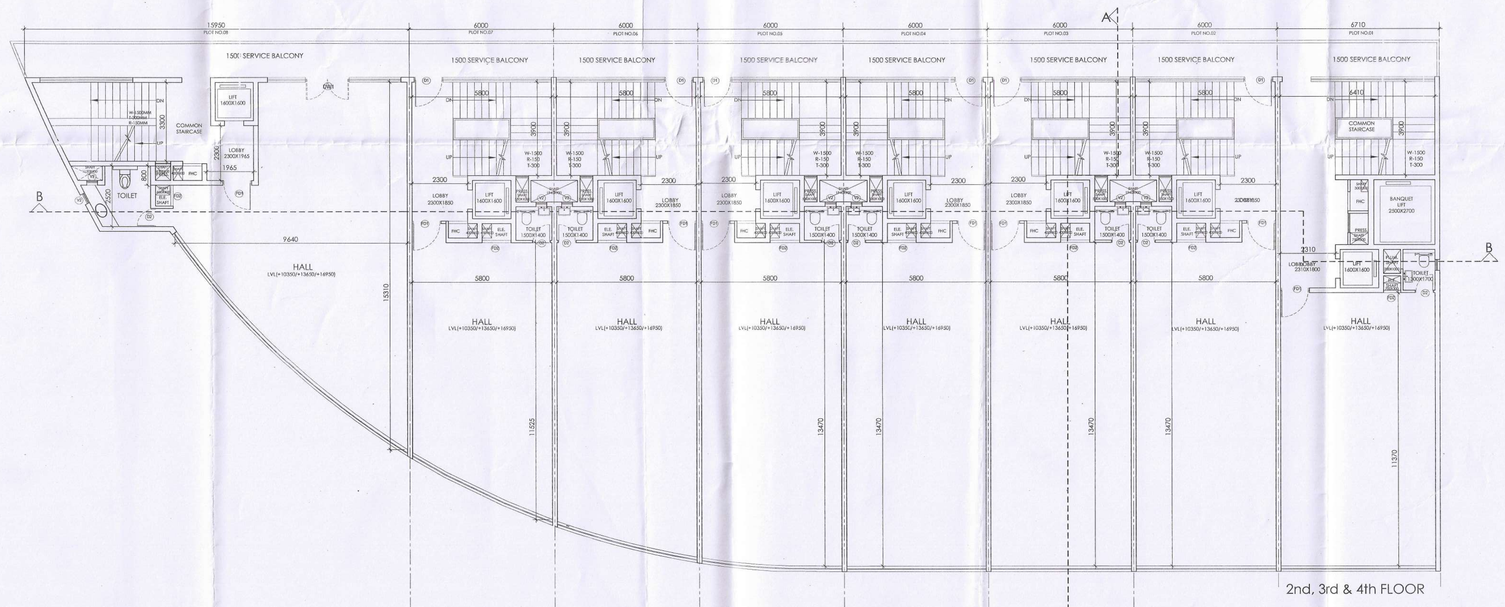

2nd, 3rd & 4th FLOOR

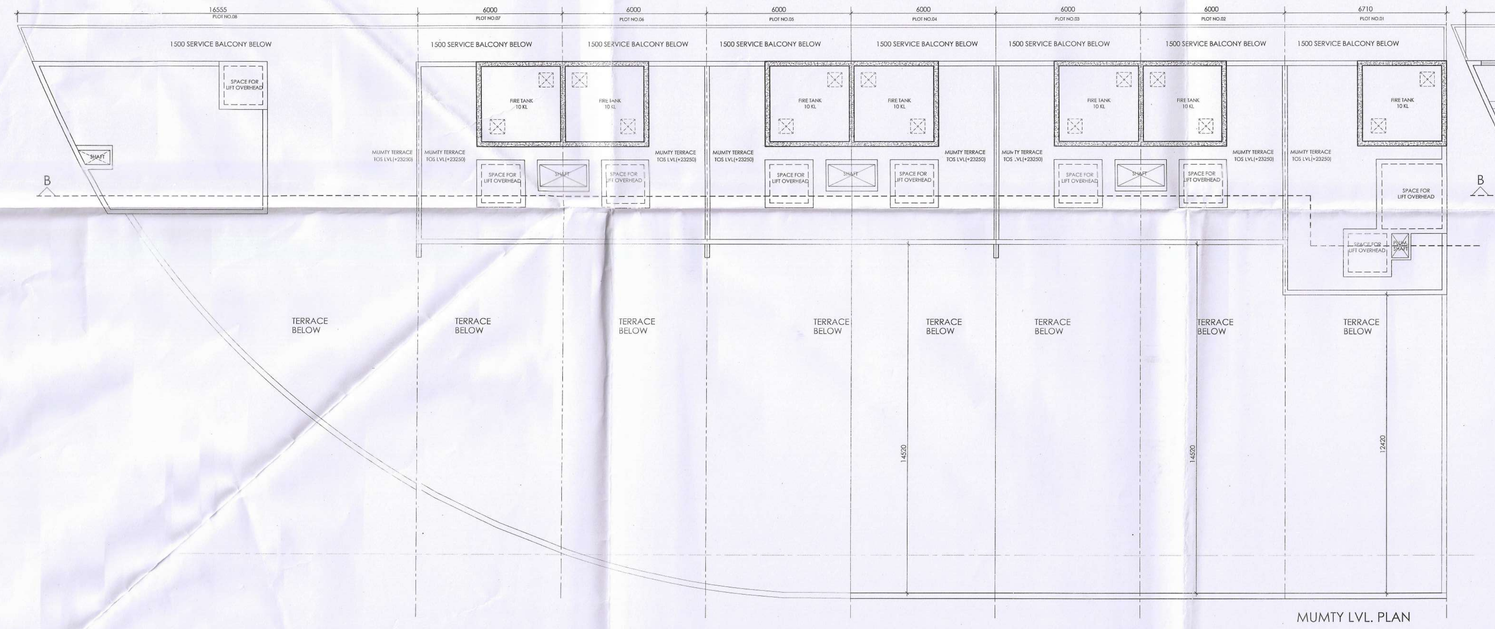

MUMTY LVL. PLAN

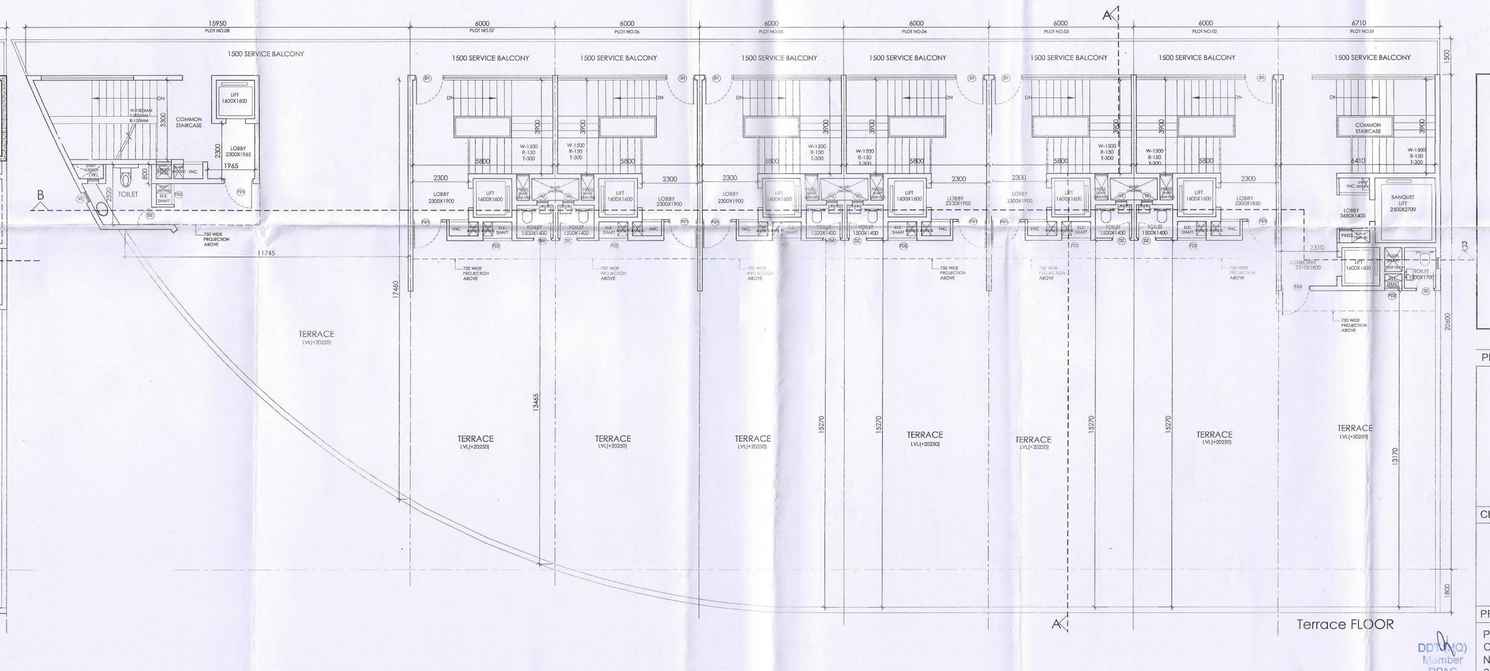

Terrace FLOOR

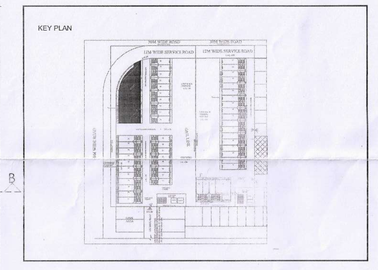

PRINCIPAL ARCHITECT:

ACPL

ISO 9001:2015

Architecture Management Planning

ACPL Design Ltd

E-24 South Extension -II T: +91 11 24622185 New Delhi 110049, India T: +91 11 24646709

E: contact@acplonline.com; +91 11 24634069

www.acplonline.com

CLIENT:-

ST. PATRICKS REALTY PRIVATE LIMITED
Office:- The Median, Central Park Resort,
Sector-48, Gurugram, Haryana - 122018

PROJECT:-

PROPOSED STANDARD PLAN OF COMMERCIAL PLOTTED COLONY OVER AN AREA MEASURING 2.965 + 2.035 = 5.0 ACRES (LICENCE NUMBER 62 OF 2023 DATED 27.03.2023 & 63 OF 2023 DATED 27.03.2023) FALLING IN THE REVENUE ESTATE OF VILLAGE DHUNELA SECTOR-32, SOHNA, DISTT. GURUGRAM, HARYANA.

DDT(HQ)
Member
BPAC

SCHEDULE OF OPENINGS

TYPE	SIZE	S.L	L.L
FD1	1200X2400	00	2400
FD2	700X2100	00	2100
D1	1200X2400	00	2400
D2	750X2400	00	2400
V1	800X900	2400	3200
V2	450X450	1950	2400
DW1	1800X2800	00	2800

Deeg No. DDTCP 9663-II Dated 09-10-2023

For St. Patricks Realty Pvt. Ltd.

Authorised Signatory

OWNER'S/AUTHORIZED SIGN.

KULWANT SHANGARI
ARCHITECT
CA/2017/1741

ARCHITECT'S SIGN.

(RAM AVTAR BASSI)	(SANJAY NARANG)	(ASHISH SHARMA)	(HITESH SHARMA)	(P. SINGH)	(T.L. SATYAPRAKASH, IAS)
JD (HQ)	ATP (HQ)	DTP (HQ)	STP (HQ)	CTP (HR)	DG,TCP (HR)

DRAWING TITLE:
STANDARD PLAN SUBMISSION
PLOT NO.-01-08
FLOOR PLANS

DRAWING NO. 01

SCALE : 1 : 100