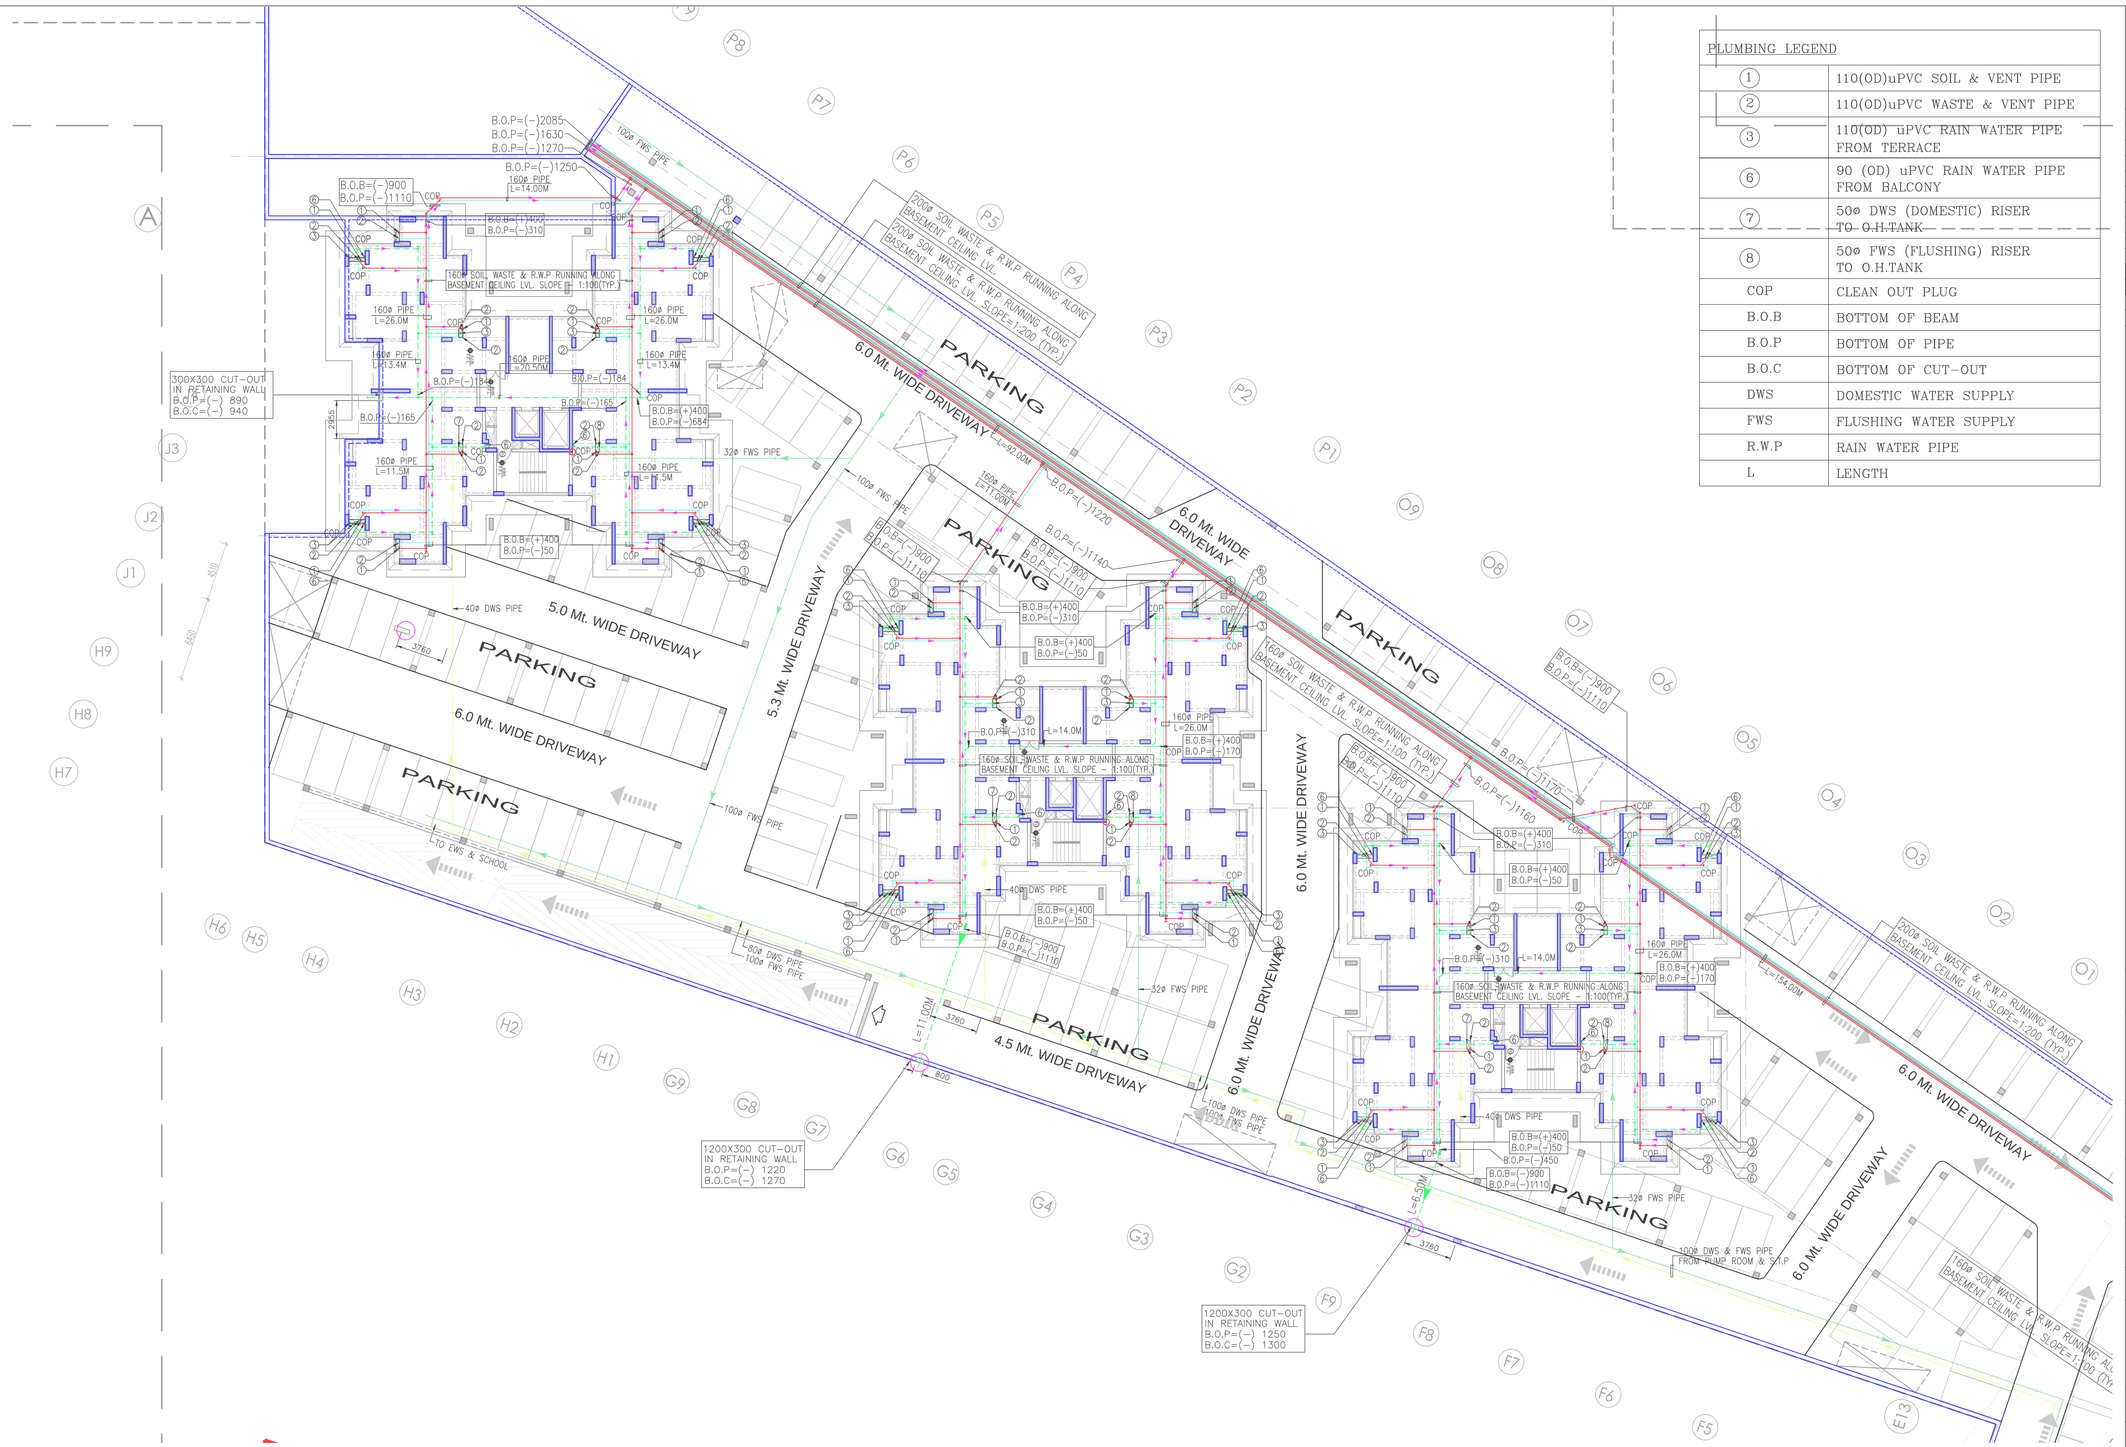

PLUMBING LEGEND	
1	110(OD)uPVC SOIL & VENT PIPE
2	110(OD)uPVC WASTE & VENT PIPE
3	110(OD) uPVC RAIN WATER PIPE FROM TERRACE
6	90 (OD) uPVC RAIN WATER PIPE FROM BALCONY
7	50ø DWS (DOMESTIC) RISER TO O.H.TANK
8	50ø FWS (FLUSHING) RISER TO O.H.TANK
COP	CLEAN OUT PLUG
B.O.B	BOTTOM OF BEAM
B.O.P	BOTTOM OF PIPE
B.O.C	BOTTOM OF CUT-OUT
DWS	DOMESTIC WATER SUPPLY
FWS	FLUSHING WATER SUPPLY
R.W.P	RAIN WATER PIPE
L	LENGTH

NORTH POINT

N

This drawing is a "COPYRIGHT" contents of this drawing or part thereof may not be used or reproduced without the permission of the Architect

NO. OF PRINTS	DATE	ISSUED TO	REMARKS
EMAIL	04-12-12	CLIENT	GFC
EMAIL	13-06-14	CLIENT	GFC
EMAIL	02-02-15	CLIENT/SITE	GFC

REVISION	DATE	DESCRIPTION	BY

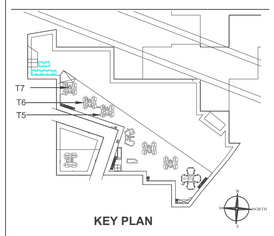

KEY PLAN

CLIENT
TODAY HOMES

PROJECT
GROUP HOUSING PROJECT
"CANARY GREENS" ON 21.637 ACRES
AT SECTOR-73,VILLAGE BEHRAMPUR,GURGAON.

DATE	CHECKED BY	PROJECT ARCH.
27-01-15	Y.VIRDI	ASHOK SAXENA
SCALE	**DEALT BY**	**APPROVED BY**
1:200	SHYAM / B.S.BISHT	V.C.MISRA

DRAWING TITLE
BASEMENT CEILING PLUMBING (TOWER 5-6-7)

PLUMBING DRAWING

ARCHITECTS:-
C. P. KUKREJA ASSOCIATES
ASHIRWAD BUILDING,
D-1,GREEN PARK,
NEW DELHI - 110016
PHONE :- 011 26863953 FAX :- 011 26865770
EMAIL-cpa@cpkukreja.com

DRAWING NO.
10007/TH-CANARY GREENS/WORK/LATEST/BAS/P-BP00

REVISION
R0

CAD NO.
P-BP00