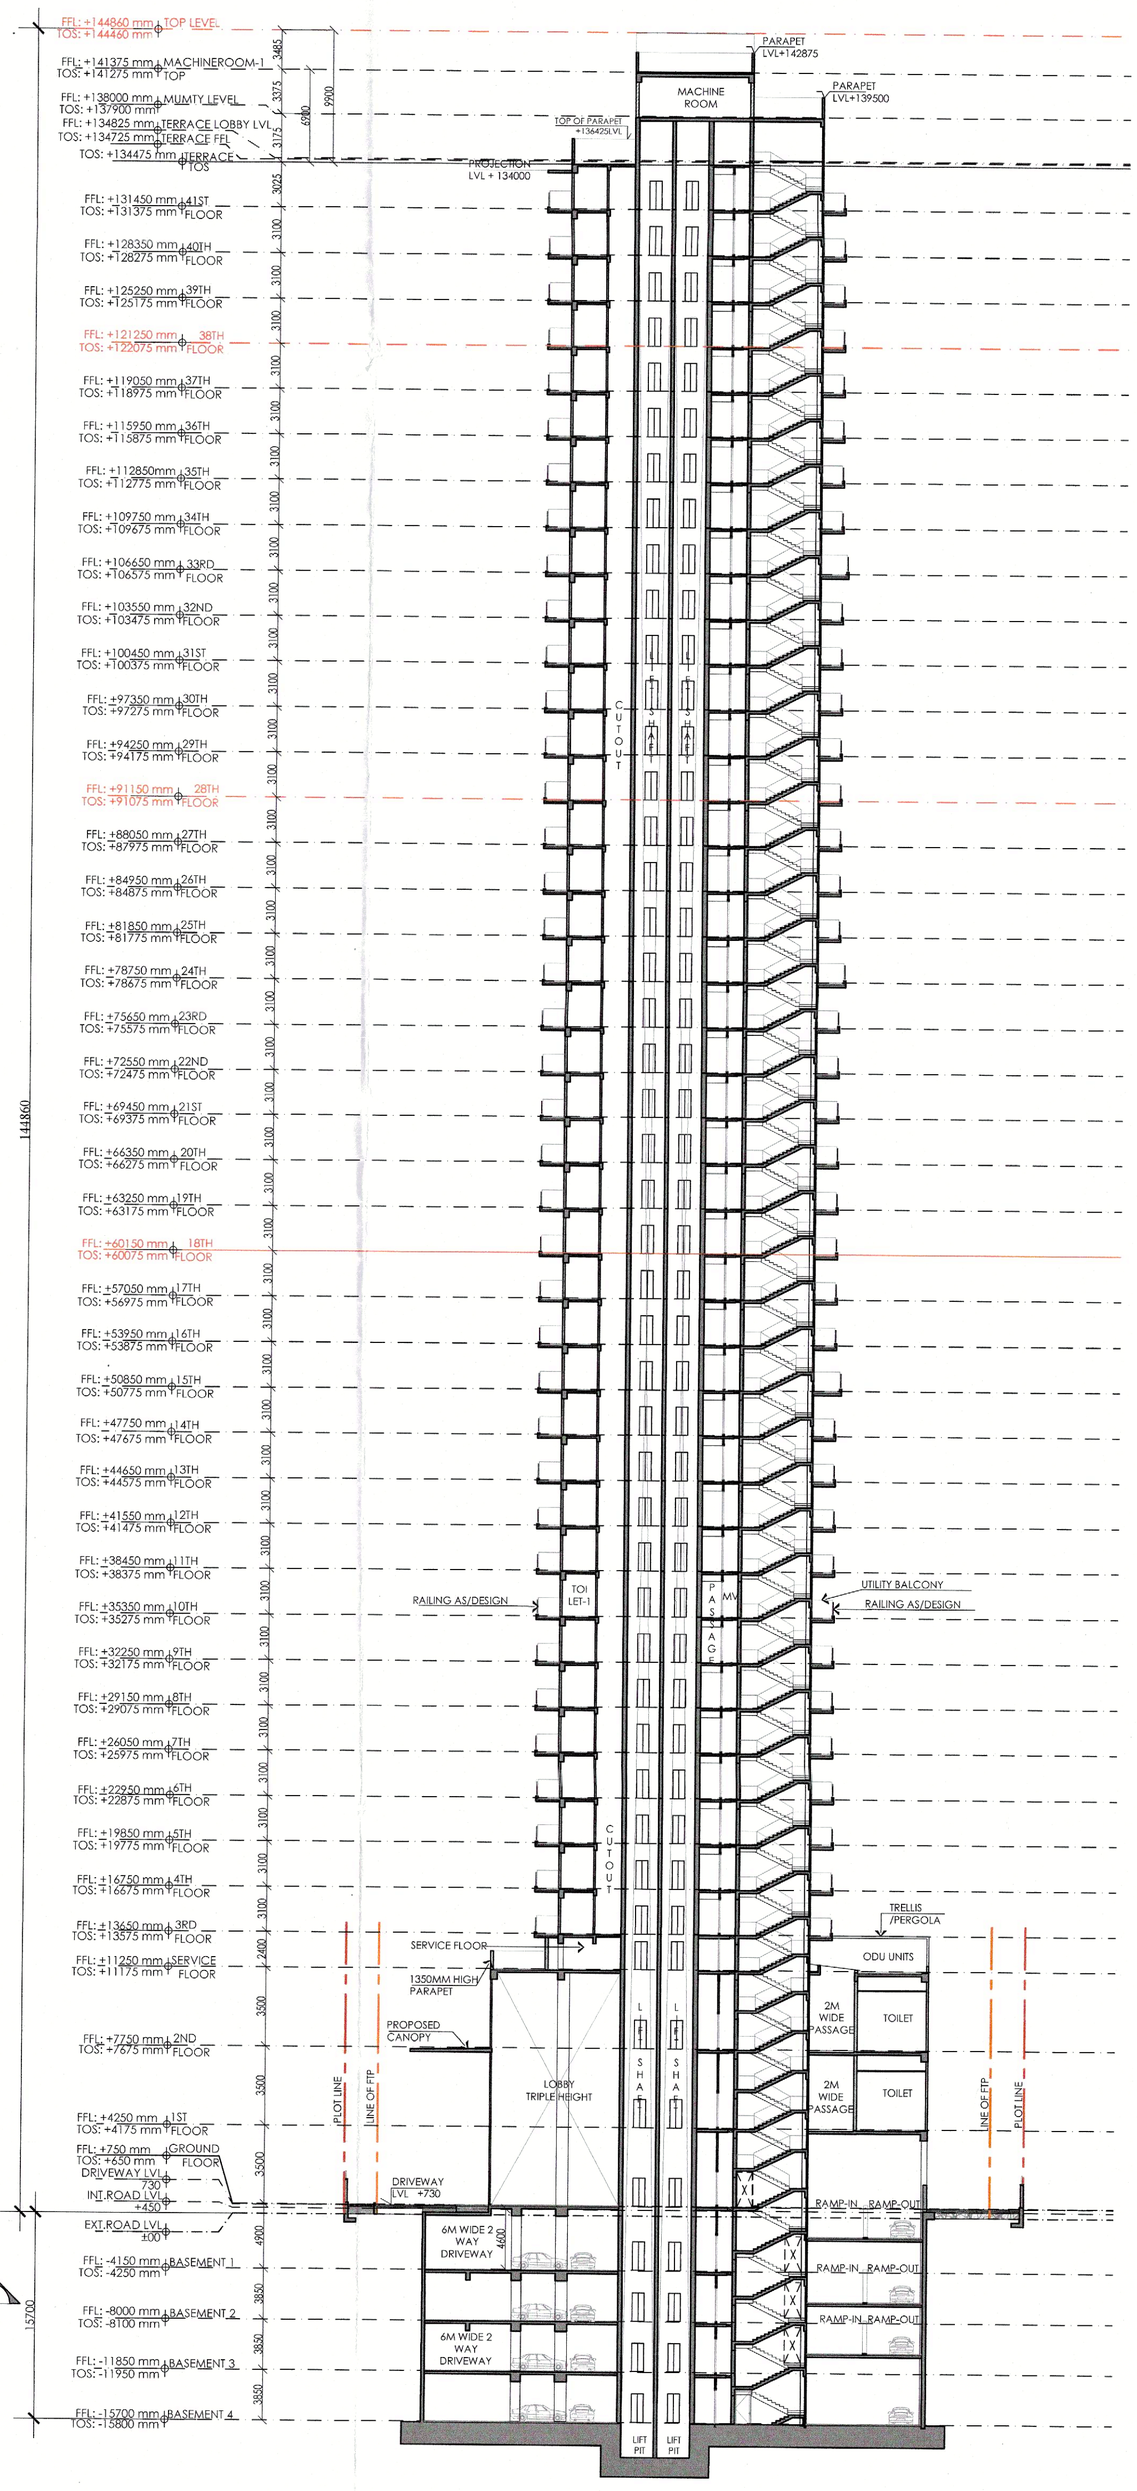

SECTION-AA'

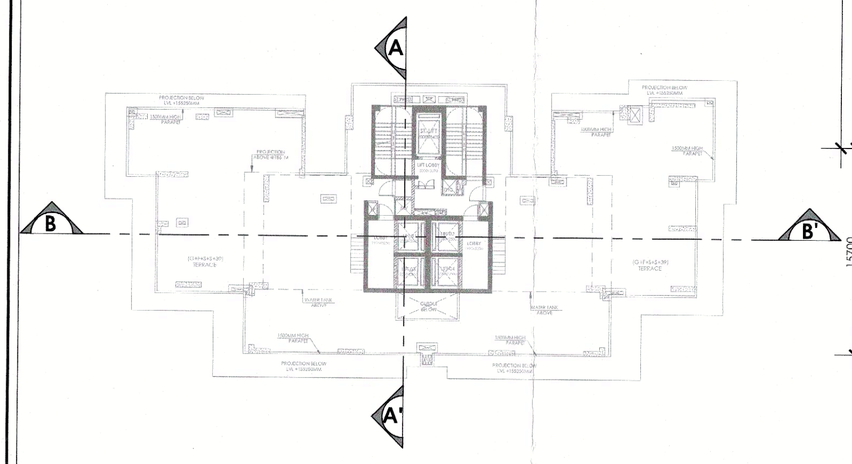

KEY PLAN

NOTES:-

1. VRV System is being provided.
2. Full DG power back up is being provided.
3. Toilets are mechanically ventilated.
4. All lifts are machine room less.
5. All electrical installations shall be as per provision of nbc.
6. Fire-fighting/safety provisions will be as per relevant nbc provisions.
7. Basement area shall have mechanically ventilated as per relevant code.
8. All toilets are ventilated as per haryana building code 2017.
9. Building has automatic sprinkler system wherever required by nbc.
10. Building will be designed (structures) as per relevant i.s. codes for earthquake resistance.
11. Solar panels of required capacity shall be provided on roof top as per haredo/zoning norms.
12. All handicap ramps with railing.
13. All d.u's have 1 hour fire rated entrance door.
14. All fire fighting installations shall be as per provision of nbc.
15. The rainwater harvesting system shall be provided as per central ground water auth.norms.

LANDSCAPE:

ORACLES
LANDSCAPE DESIGN, PLANNING & CONSERVATION
G 98, Kalkaji, New Delhi 110 019
+91 11 2648 1630 | +91 9560005480
Email: sunil@oraclelandscape.in
Web: www.oraclelandscape.in/oracles-profile.pdf

STRUCTURAL CONSULTANT:

PERCEPTIVE IDEAS
CONSULTING ENGINEERS
C-486 GROUND FLOOR,
C.R. PARK, NEW DELHI - 110019
Ph:011-40455358/39 Email:info@perceptiveideas.org
PERCEPTIVE IDEAS CONSULTING ENGINEERS PVT. LTD.

MEP:
PARADISE CONSULTANTS
PLOT NO. 129, POCKET-2, BASEMENT
JASOLA VIHAR, NEW DELHI-110025
PH : 011- 46132800, 41030619
E-mail: mep@paradiseconsultants.com

ARCHITECTS: ARCOP
Arcop Associates Pvt. Ltd.
Plot-36b, Sec-32, Gurgaon-122001
Ph : 26242050, 26242169

PROJECT TITLE:
PROPOSED BUILDING PLANS OF GROUP HOUSING COLONY OVER AN AREA MEASURING 4.5875 ACRES(LICENCE NO.75 OF 2022 DATED 15.06.2022) FALLING IN THE REVENUE ESTATE OF VILLAGE GWALI PAHARI, SECTOR-2, GWALI PAHARI, GURUGRAM BEING DEVELOPED BY KVELL INFRASTRUCTURE LLP.

ARCHITECT'S SIGNATURE
Ashu, Architect
Council of Architecture
Registration No.: CA/2007/40332

CLIENT'S SIGNATURE
KVELL INFRASTRUCTURE LLP
Authorised Signatory/Designated Partner

DRAWING TITLE
TOWER SECTION AA'

Job No.		Drawing No.
Drawn RISHIKA	Checked ASHU	GP-AR-S-201
Date 29-08-2023	Scale 1:250	Revisions

SANCTIONED
TO BE READ WITH THIS OFFICE MEMO NO.: ZP-1675/JD(BS)/2023/12837
DATED: 11.01.2024

S.T.P (HQ) Member B.P.A.C.
S.T.P (G) Member B.P.A.C.
C.T.P (HQ) Chairman B.P.A.C.
DTP (HQ)
Consultant Architect
ATP(HQ)
Ram Avtar Bassi
JD(HQ)
JD
PA
A.T.P.
DT (HQ) Member BPAC

BLOCK 1
KEY PLAN

2/2