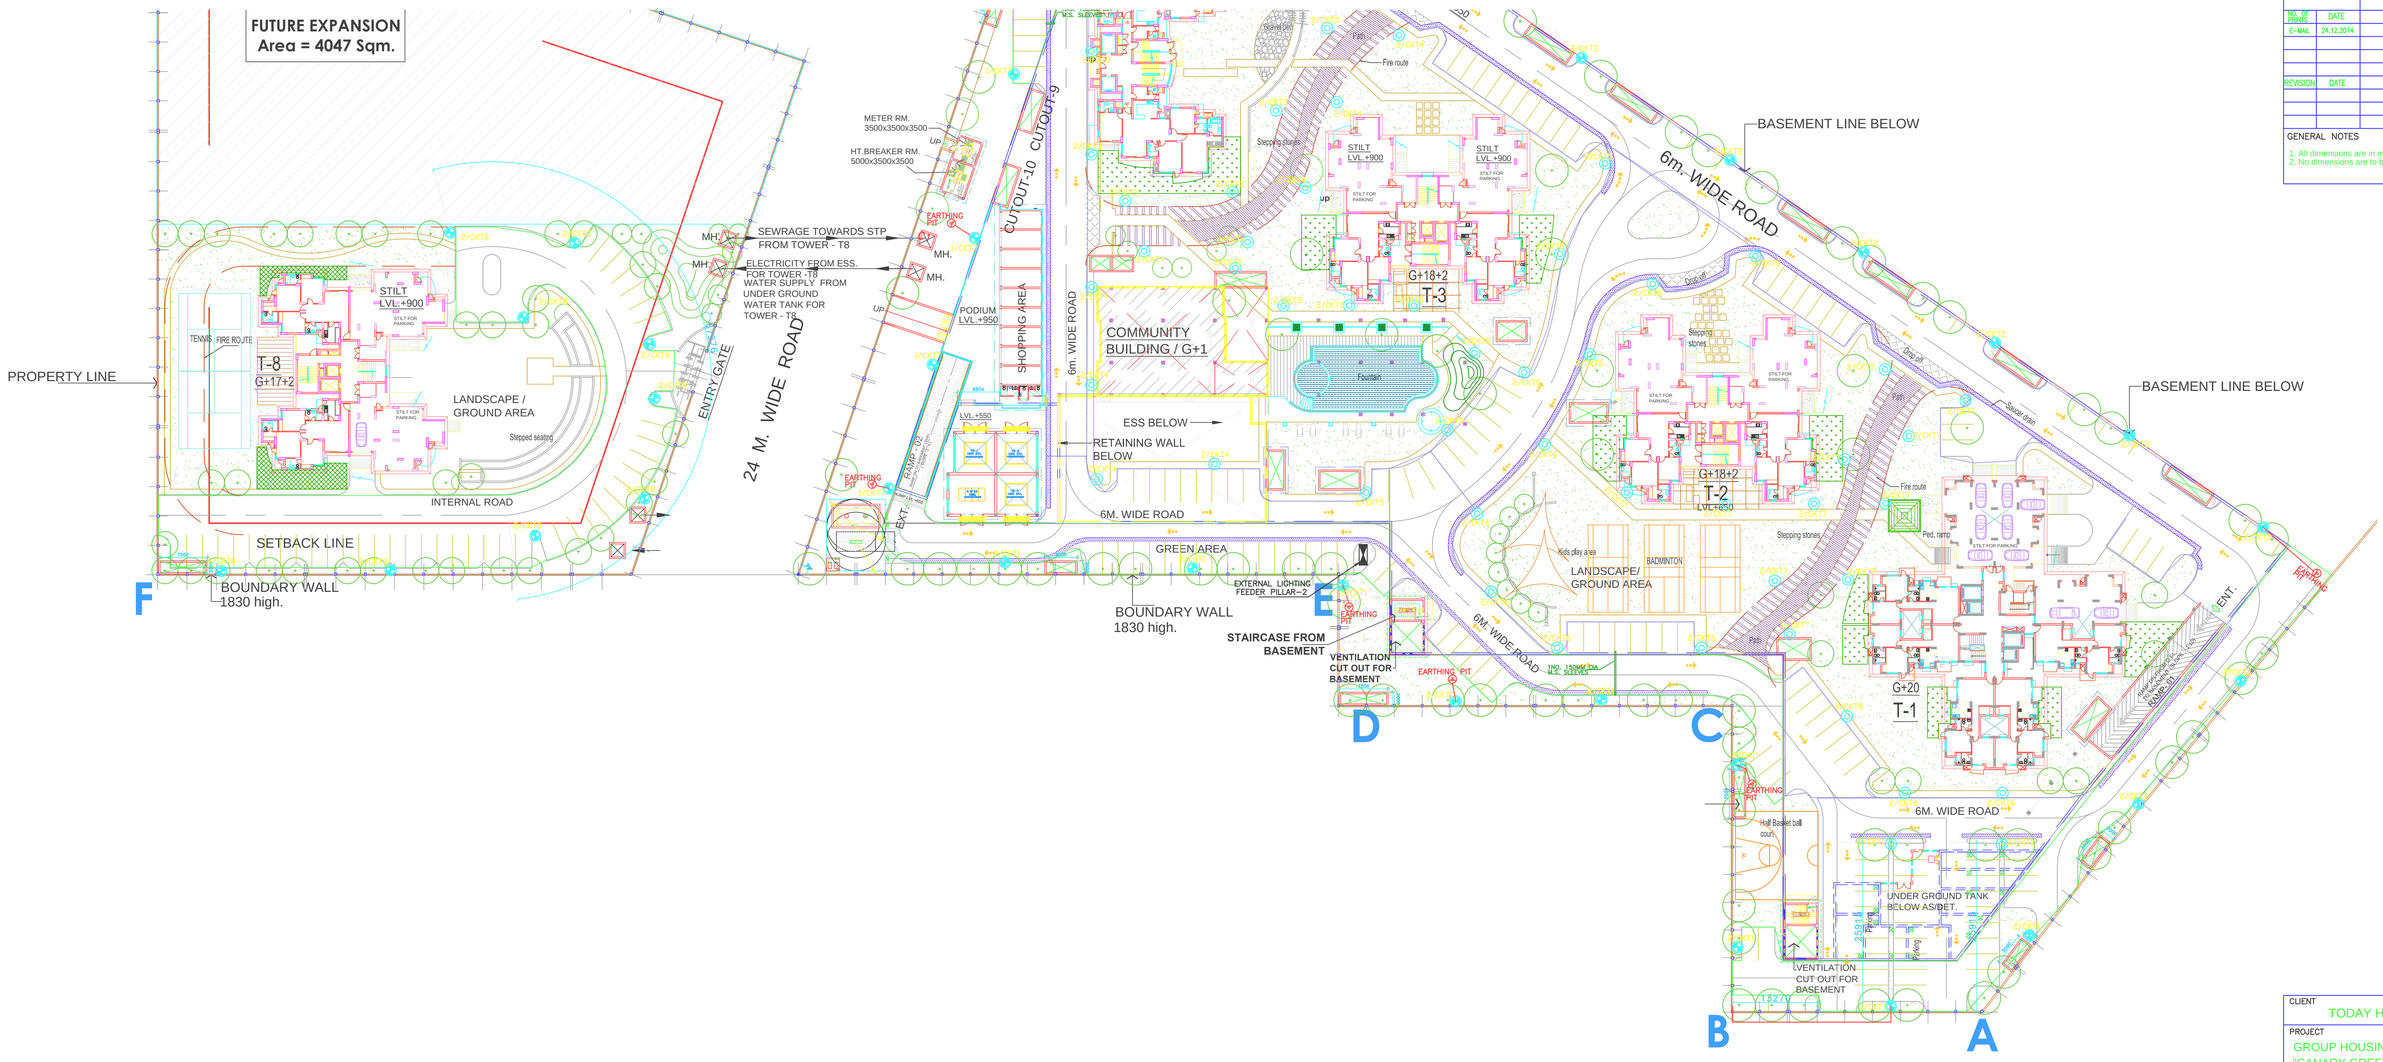

NORTH POINT

N

This drawing is a "COPYRIGHT" contents of this drawing or part thereof may not be used or reproduced without the permission of the Architect

NO. OF PRINTS	DATE	ISSUED TO	REMARKS
E-MAIL	24.12.2014	CLIENT	FOR APPROVAL
REVISION	DATE	DESCRIPTION	BY

GENERAL NOTES

1. All dimensions are in mm unless mentioned otherwise
2. No dimensions are to be scaled from this drawing.

SUPPLY FROM MAIN L.T. PANEL

EXTERNAL LIGHTING FEEDER PILLAR-1

3.5CX300 SQMM Al. Ar. XLPE CABLE

2A C.F.

200A 4P MCCB

200/5A C.T. CL-1 5VA

3NOS-200A TP POWER CONTACTOR WITH 3NOS ASTRONOMICAL DIGITAL TIMER SWITCH (3-24HRS)

PHOTOCELL/PIR LOCATED ABOVE PANEL

100A 4P MCCB

100/5A C.T. CL-1 5VA

300A,AL BUSBAR,415V,AWIRE,50HZ

DESCRIPTION OF LOAD	CKT-1	CKT-2	CKT-3	CKT-4	CKT-5	CKT-6	CKT-7	SPARE	SPARE	SPARE	SPARE	SPARE	SPARE	SPARE	SPARE	SPARE	SPARE	SPARE	SPARE	SPARE	SPARE	SPARE	SPARE	SPARE
LOAD IN HP/KW.	7.0	7.0	6.3	5.8	6.3	4.2	4.2																	
SIZE OF CABLE IN SQMM XLPE ALCU ARMOURED	4CX16	4CX16	4CX16	4CX16	4CX16	4CX16	4CX16																	

SUPPLY FROM MAIN L.T. PANEL

EXTERNAL LIGHTING FEEDER PILLAR-2

3.5CX300 SQMM Al. Ar. XLPE CABLE

2A C.F.

200A 4P MCCB

200/5A C.T. CL-1 5VA

3NOS-200A TP POWER CONTACTOR WITH 3NOS ASTRONOMICAL DIGITAL TIMER SWITCH (3-24HRS)

PHOTOCELL/PIR LOCATED ABOVE PANEL

100A 4P MCCB

100/5A C.T. CL-1 5VA

300A,AL BUSBAR,415V,AWIRE,50HZ

DESCRIPTION OF LOAD	CKT-1	CKT-2	CKT-3	CKT-4	CKT-5	CKT-6	CKT-7	SPARE	SPARE	SPARE	SPARE	SPARE	SPARE	SPARE	SPARE	SPARE	SPARE	SPARE	SPARE	SPARE	SPARE	SPARE	SPARE	SPARE
LOAD IN HP/KW.	7.7	7.0	5.6	6.3	7.0	7.7	7.7																	
SIZE OF CABLE IN SQMM XLPE ALCU ARMOURED	4CX16	4CX16	4CX16	4CX16	4CX16	4CX16	4CX16																	

LEGEND

SYMBOL	DESCRIPTION
	9M LONG STREET LIGHT POLE SINGLE ARM WITH LIGHT FIXTURE PHILIPS CAT NO SGP 301/70W
	6M LONG STREET LIGHT POLE SINGLE ARM WITH LIGHT FIXTURE PHILIPS CAT NO SGP 301/70W
	3M. POST TOP LIGHT
	EXTERNAL LIGHTING FEEDER PILLAR
	GI PIPE EARTHING PIT

CLIENT
TODAY HOMES

PROJECT
GROUP HOUSING PROJECT
"CANARY GREENS" ON 21.637 ACRES
AT SECTOR-73, VILLAGE BEHRAMPUR,
GURGAON, HARYANA

DATE	CHECKED BY	PROJ. CORD.	PROJ. INCH./ APPROVED BY
FEB.-2011	S.K.MAHAPATRA C.N.RAO		
SCALE	DEALT BY		
1:400	ANOOP	ASHOK	V.C. MISHRA

DRAWING TITLE
SITE PLAN
EXTERNAL LIGHTING LAYOUT
SHEET (2 OF 2)

ARCHITECTS:-
C. P. KUKREJA ASSOCIATES
ASHIRWAD BUILDING
D-1, GREEN PARK,
NEW DELHI - 110016,
PHONE:- 26863953 FAX:- 26865770,
EMAIL-cpko@cpkukreja.com

DRAWING NO.
10007/TODAY HOMES.GH./E-SP01-EXT. LIGHT

REVISION
R0

CAD FILE NO.
E-SP01 DWG.