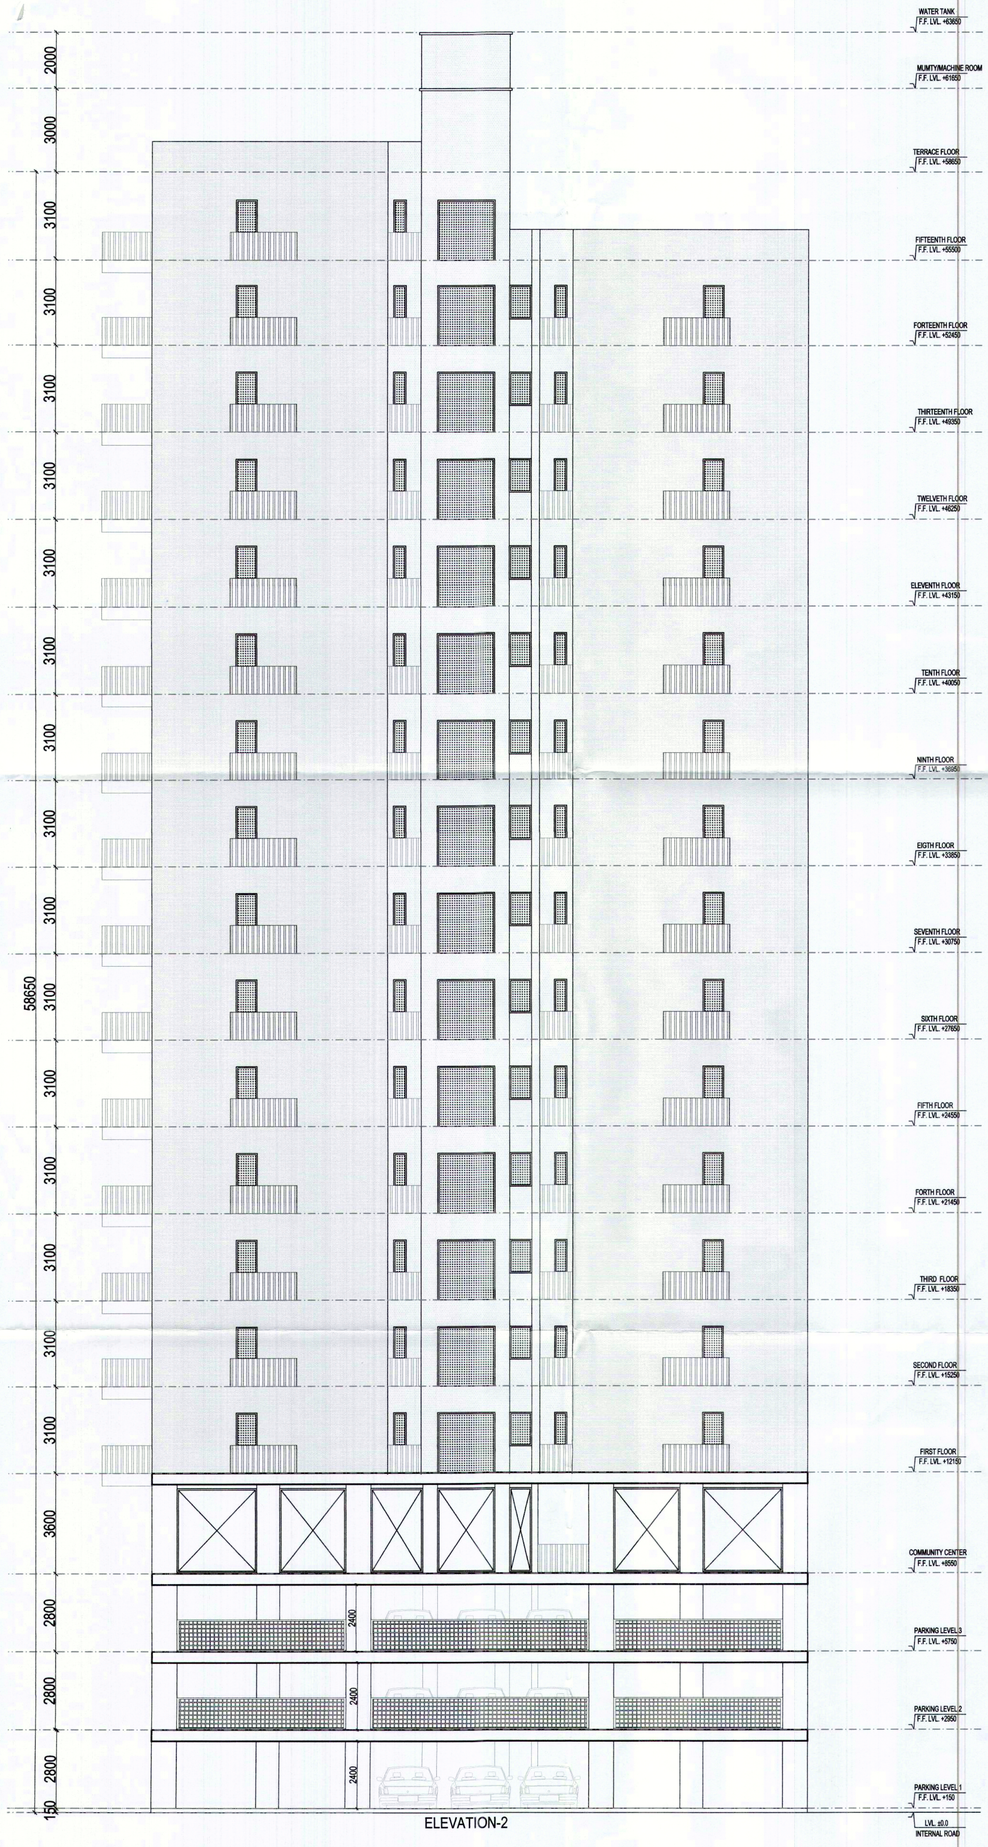

ELEVATION-2

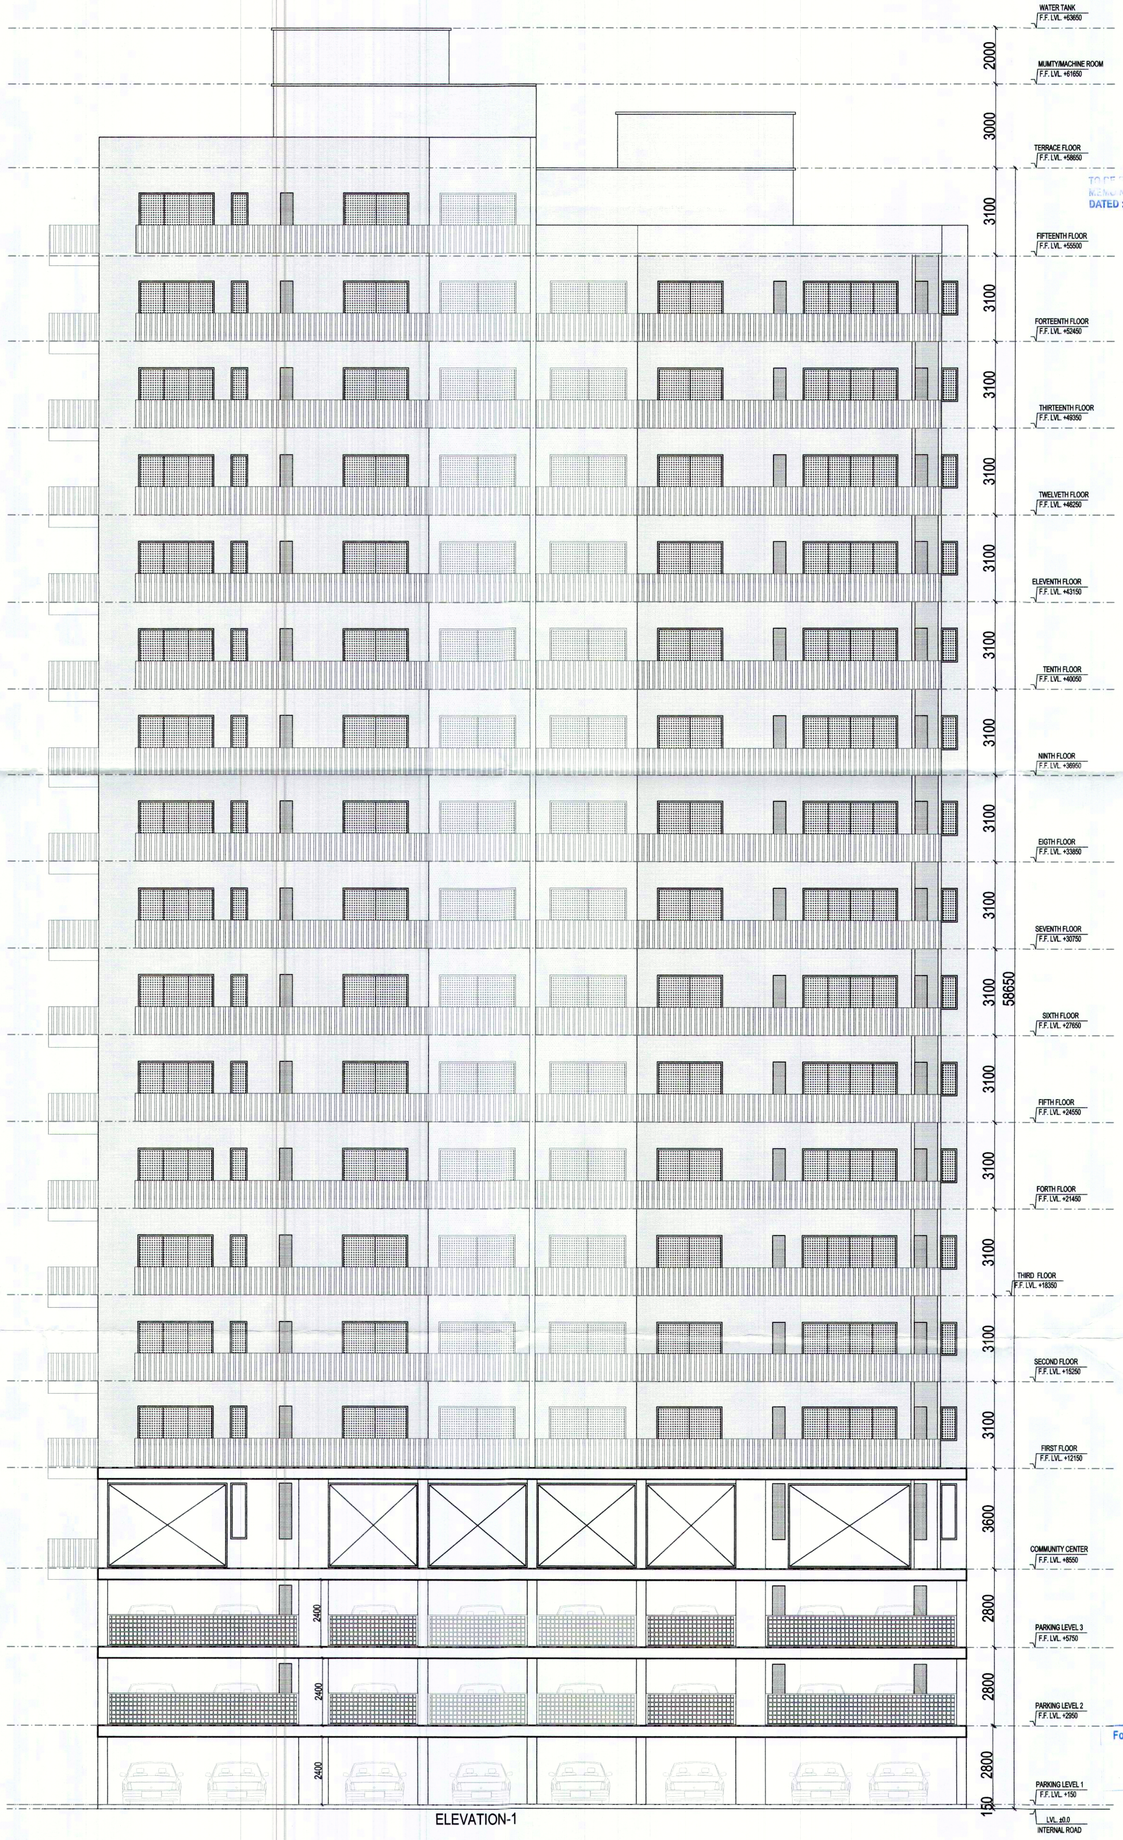

ELEVATION-1

DTP (HQ) S.T.P (HQ) Member Secretary B.P.A.C. S.T.P (G) Member B.P.A.C (HR) Chairman B.P.A.C

AD PA ATP

SANCTIONED TO BE ISSUED FROM THIS OFFICE
DATED :

Consultant Architect

Parvay ATP(HQ)

(HQ) Member BPAC

(Dinesh Kumar) PA(HQ)

Architects & STRUCTURE CONSULTANT

GIAN P. MATHUR AND ASSOCIATES (P) LTD.
C - 55, East Of Kailash, New Delhi-110065
T : 46599599 | F 46599512
E : info@gpmindia.com I W : www.gpmindia.com

MEP CONSULTANT

V Consulting
B-50, Basement, Soami Nagar
New Delhi-110017
Tel No: 011-49848197 & 49849205
Email: info@vconsulting.co.in

Client

M/s Summit Terracraft Pvt Ltd.
G-3,Aditya Commercial Complex
Plot No. 7, Preet Vihar, Delhi-110092

Project Code GH/AMEYA/22/218

Project Title

APPROVAL OF BUILDING PLAN OF GROUP HOUSING COLONY (UNDER LEFT OVER POCKET POLICY) (LICENSE NO. 77 OF 2023 DATED 11.04.2023) OVER AN AREA MEASURING 2.44687 ACRES IN SECTOR-15 II GURUGRAM BEING DEVELOPED BY SUMMIT TERRACRAFT PVT.LTD.

Drawing Title

ELEVATIONS (TOWER-2)

Status: SUBMISSION DRAWING

OWNER'S SIGN
For Summit Terracraft Private Limited
Authorised Signatory

ARCHITECTS SIGN
GIAN P. MATHUR
ARCHITECT
B. Arch., M.C.A. I.I.A
CA No. 80/5769

Date:	Scale:	Drawing No.
AUG'23	1:100	10