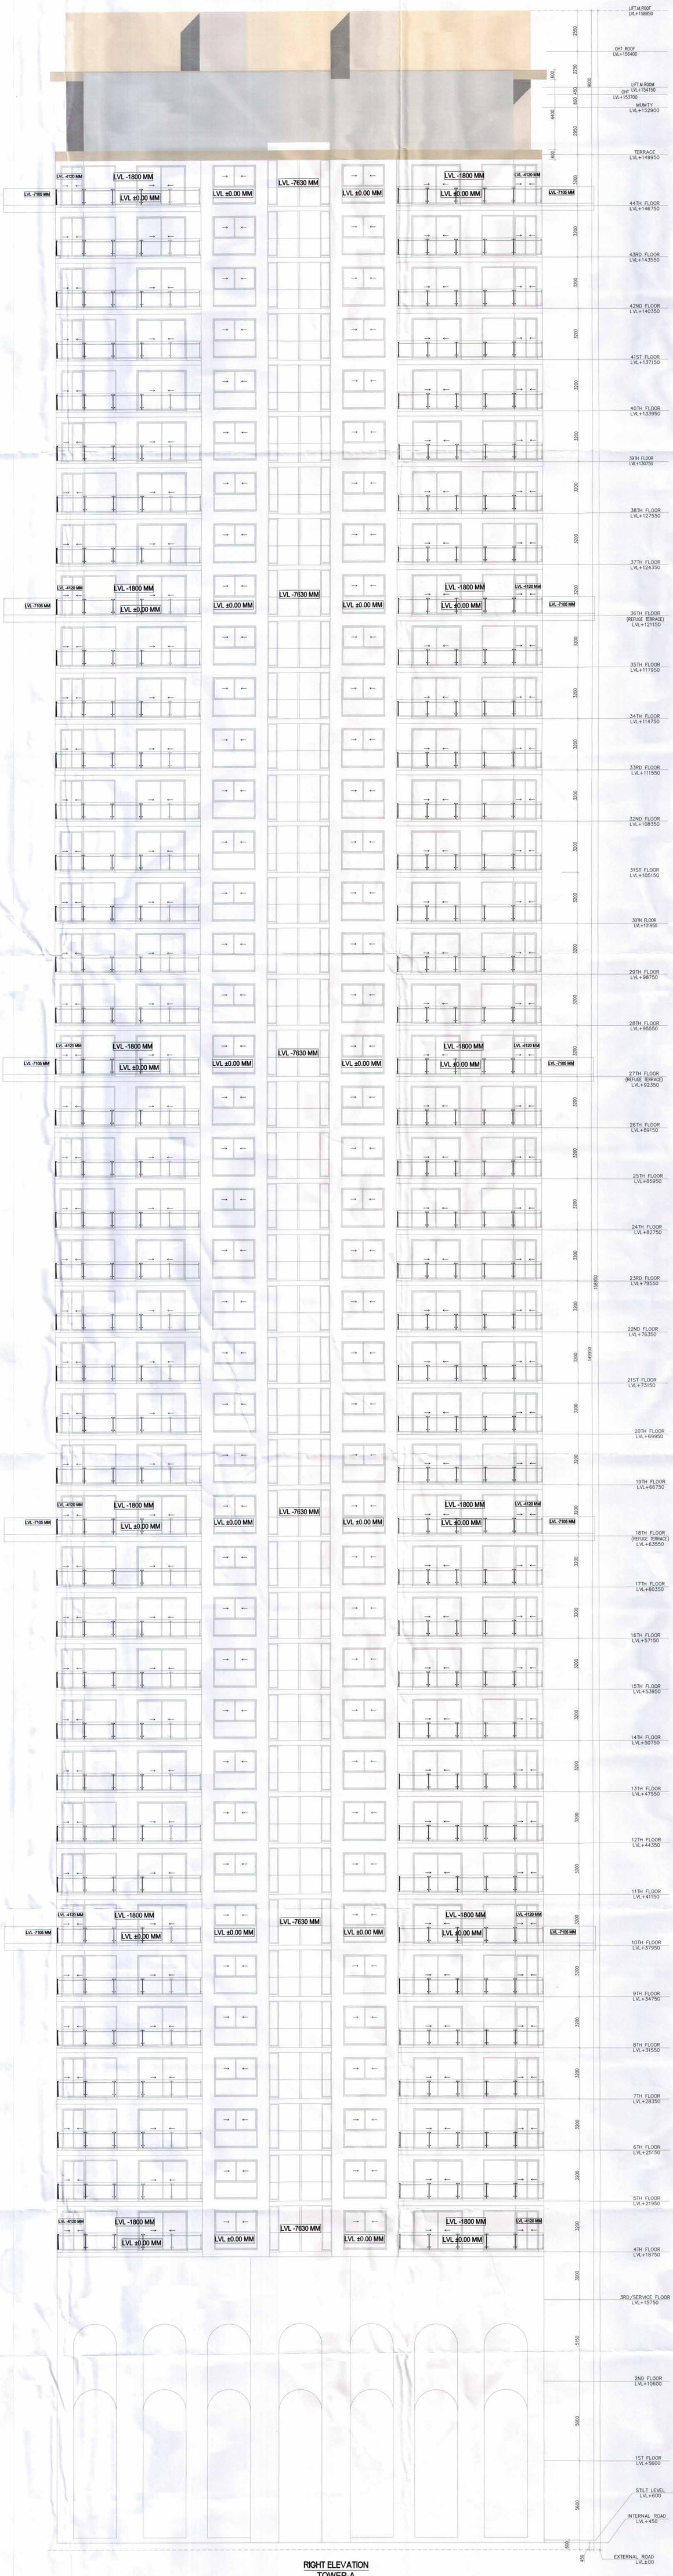

RIGHT ELEVATION
TOWER-A

Note :-

1. BUILDING WILL BE DESIGNED (STRUCTURES) AS PER RELEVENT IS CODES FOR EARTH QUAKE RESISTANCE.
2. BUILDING HAS AUTOMATIC SPRINKLER SYSTEM ON ALL FLOORS.
3. CLUB AND RETAIL ARE ARTIFICIALLY LIGHTED MECHANICALLY VENTILATED & AIRCONDITIONED WITH 100% POWER BACKUP.
4. TOILETS ARE ARTIFICIALLY LIGHTED, MECHANICALLY VENTILATED & HAVE 100% POWER BACKUP.(TOWER-A & B)

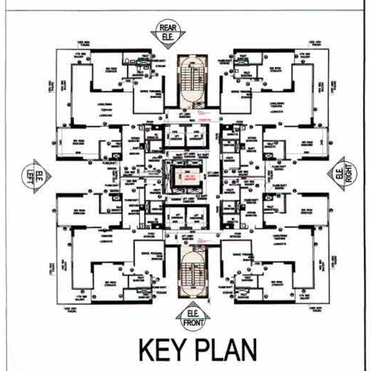

KEY PLAN

PROJECT:-

PROPOSED GROUP HOUSING COLONY UNDER TOD POLICY (MIX LAND USE 78% RESIDENTIAL + 22 % COMMERCIAL) ON AN AREA MEASURING 4.84375 ACRES (LICENCE NO.114 OF 2023 DATED 2/06/2023) IN SECTOR-62, GURUGRAM MANESAR URBAN COMPLEX BEING DEVELOPED BY MRS. NEERU DEVI W/O LATE SH. NARESH CHAND JAIN AND OTHER IN COLLABORATION WITH CONSCIENT INFRASTRUCTURE PVT LTD.

Associate Architects

RSMS ARCHITECTS

RSMS ARCHITECTS PVT. LTD.
69,Nora Niwas Bhawani Kunj
(Behind D2), Vasant Kunj,
New Delhi-110070.
Tel.: 011-26898616,26898617
www.rsms-arch.com

T.A.T.P (HQ) Member B.P.A.C. | S.T.P (HQ) Member B.P.A.C. | S.T.P (G) Member B.P.A.C. | C.T.P (G) Chairman B.P.A.C.

Consultant Architect

A.T.P(HQ)

Ram Avtar Bassi
JD(HQ)

F.A.(HQ)
Member
B.P.A.C.

SANCTIONED
TO BE READ WITH THIS OFFICE
MEMO NO.: 36752
DATED: 31-10-2023

JD. P.A. A.T.P.

ARCHITECT'S SEAL & SIGNATURE	OWNER'S SEAL & SIGNATURE

AUGUST.-2023. | Scale : 1:100

Drawing Title:-

RIGHT ELEVATION (TOWER-A)

Drawing No:- TA-07