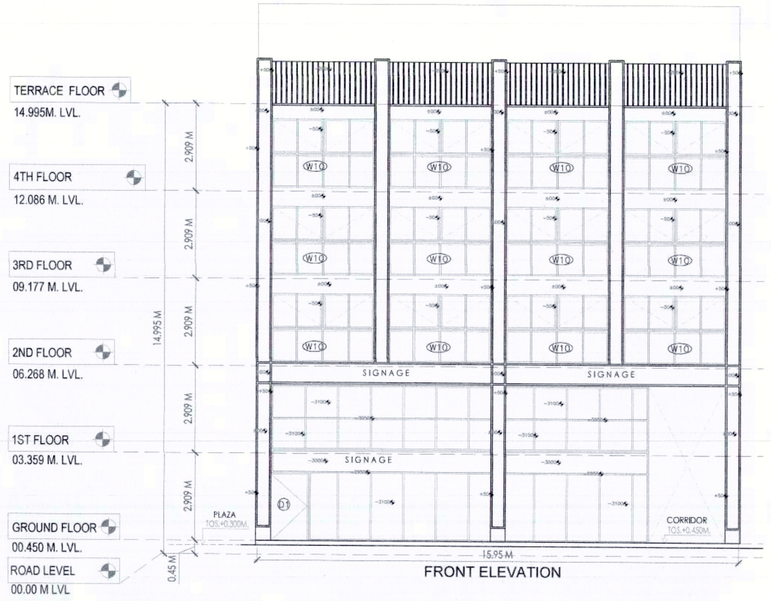

FRONT ELEVATION

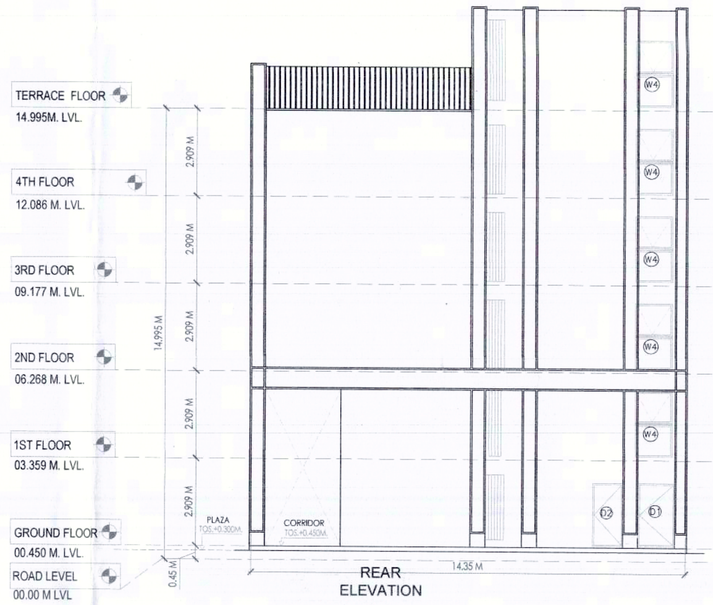

REAR ELEVATION

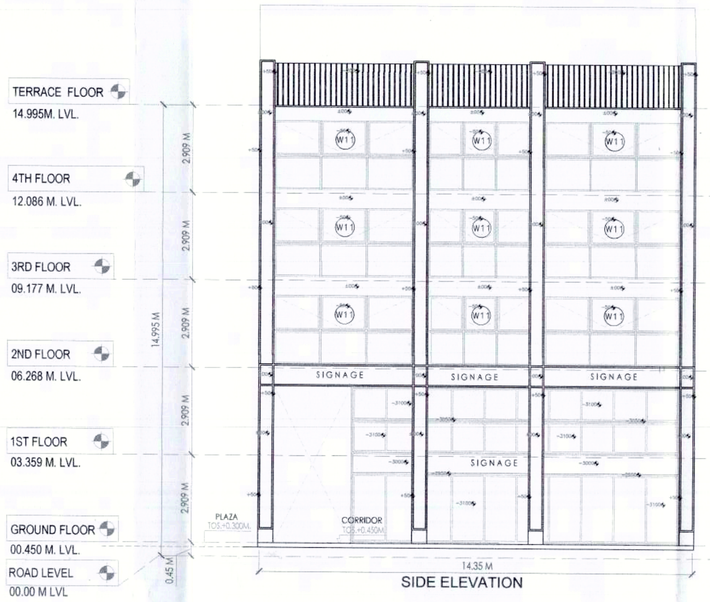

SIDE ELEVATION

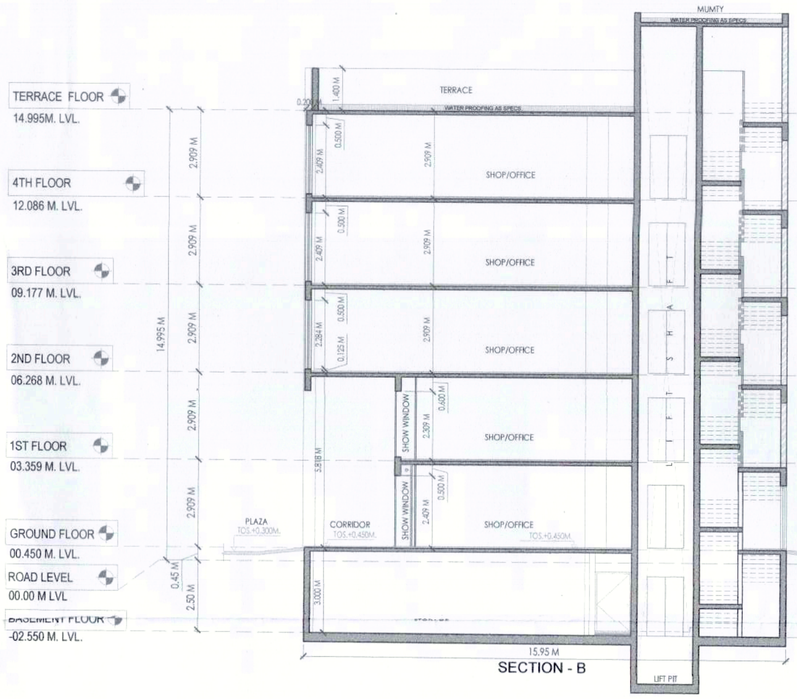

SECTION - B

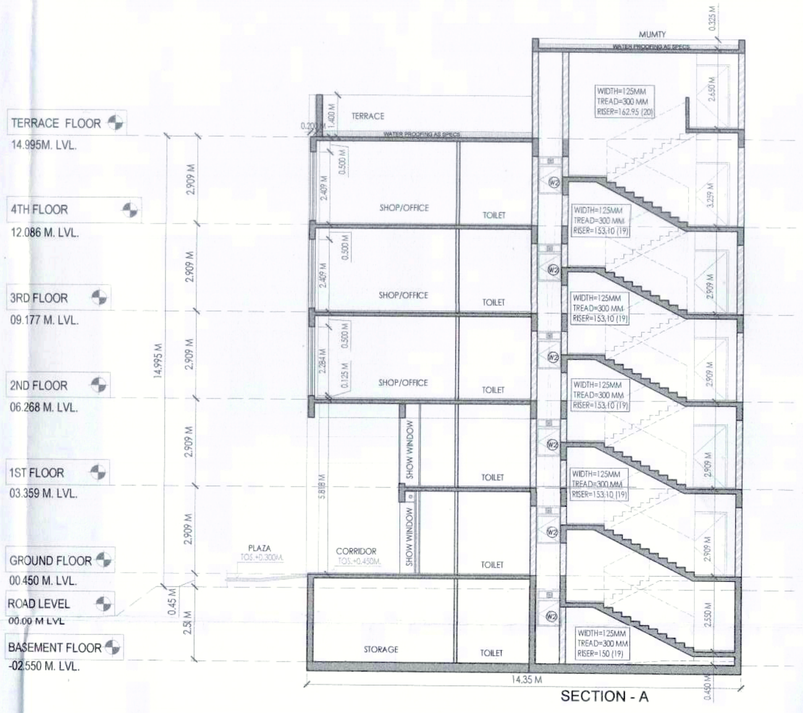

SECTION - A

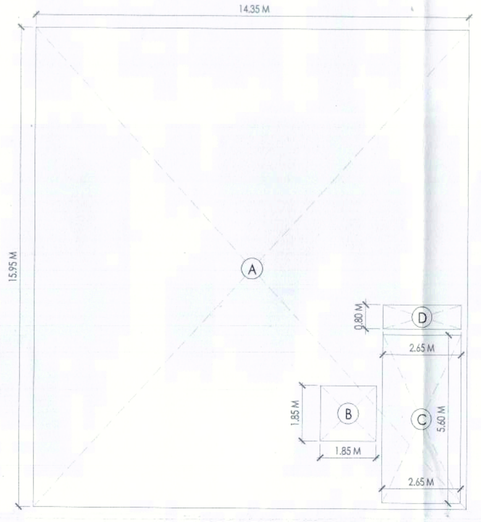

4TH FLOOR AREA DIAGRAM

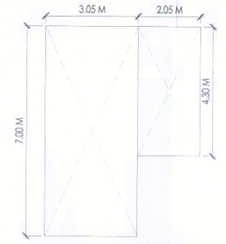

MUMTY AREA DIAGRAM

## BLOCK SP2

| | | | | | | | | |
|---|---|---|---|---|---|---|---|---|
| **AREA CALCULATIONS OF GROUND FLOOR** | | | | | | | | |
| | **ADDITIONS** | | | | | | | |
| A | 14.35 | x | 15.95 | x | 1 | = | **228.883** | (A) |
| **AREA CALCULATIONS OF FIRST FLOOR** | | | | | | | | |
| | **ADDITIONS** | | | | | | | |
| A | 11.35 | x | 12.95 | x | 1 | = | **146.983** | (A) |
| | **DEDUCTIONS** | | | | | | | |
| B | 1.85 | x | 1.85 | x | 1 | = | 3.423 | |
| C | 2.65 | x | 5.60 | x | 1 | = | 14.840 | |
| D | 2.65 | x | 0.80 | x | 1 | = | 2.120 | |
| | | | | | | TOTAL | **20.383** | **SQ.MT** (B) |
| **NET AREA OF FIRST FLOOR** | | | | | | (A) - (B) = | **126.600** | **SQ.MT** |
| **AREA CALCULATIONS OF SECOND FLOOR** | | | | | | | | |
| | **ADDITIONS** | | | | | | | |
| A | 14.35 | x | 15.95 | x | 1 | = | **228.883** | (A) |
| | **DEDUCTIONS** | | | | | | | |
| B | 1.85 | x | 1.85 | x | 1 | = | 3.423 | |
| C | 2.65 | x | 5.60 | x | 1 | = | 14.840 | |
| D | 2.65 | x | 0.80 | x | 1 | = | 2.120 | |
| | | | | | | TOTAL | **20.383** | **SQ.MT** (B) |
| **NET AREA OF SECOND FLOOR** | | | | | | (A) - (B) = | **208.500** | **SQ.MT** |
| **AREA CALCULATIONS OF THIRD FLOOR** | | | | | | | | |
| | **ADDITIONS** | | | | | | | |
| A | 14.35 | x | 15.95 | x | 1 | = | **228.883** | (A) |
| | **DEDUCTIONS** | | | | | | | |
| B | 1.85 | x | 1.85 | x | 1 | = | 3.423 | |
| C | 2.65 | x | 5.60 | x | 1 | = | 14.840 | |
| D | 2.65 | x | 0.80 | x | 1 | = | 2.120 | |
| | | | | | | TOTAL | **20.383** | **SQ.MT** (B) |
| **NET AREA OF THIRD FLOOR** | | | | | | (A) - (B) = | **208.500** | **SQ.MT** |
| **AREA CALCULATIONS OF FOURTH FLOOR** | | | | | | | | |
| | **ADDITIONS** | | | | | | | |
| A | 14.35 | x | 15.95 | x | 1 | = | **228.883** | (A) |
| | **DEDUCTIONS** | | | | | | | |
| B | 1.85 | x | 1.85 | x | 1 | = | 3.423 | |
| C | 2.65 | x | 5.60 | x | 1 | = | 14.840 | |
| D | 2.65 | x | 0.80 | x | 1 | = | 2.120 | |
| | | | | | | TOTAL | **20.383** | **SQ.MT** (B) |
| **NET AREA OF FOURTH FLOOR** | | | | | | (A) - (B) = | **208.500** | **SQ.MT** |
| **TOTAL FAR AREA OF PER PLOT** | | | | | | = | **980.983** | **SQ.MT** |
| | | | | | | = | **1173.245** | **SQ.YARD** |

## SCO TYPE SP2

| FLOOR | WIDTH(M) | DEPTH(M) | PLOT AREA SQ.M | DEDUCTION(LIFT, STAIRCASE, SHAFT) (SQ.M) | FAR AREA (SQ.M) | FAR AREA (SQ.YARD) |
|---|---|---|---|---|---|---|
| GROUND FLOOR | 14.35 | 15.95 | 228.883 | | 228.883 | 273.7412 |
| FIRST FLOOR | 11.35 | 12.95 | 146.983 | 20.383 | 126.600 | 151.4123 |
| SECOND FLOOR | 14.35 | 15.95 | 228.883 | 20.383 | 208.500 | 249.3639 |
| THIRD FLOOR | 14.35 | 15.95 | 228.883 | 20.383 | 208.500 | 249.3639 |
| FOURTH FLOOR | 14.35 | 15.95 | 228.883 | 20.383 | 208.500 | 249.3639 |
| FAR PER PLOT | | | | | **980.983** | **1173.2453** |
| **TOTAL FAR OF SCO TYPE SP2- REGULAR PLOTS 01 NOS.** | | | | | 980.983 | 1173.2453 |

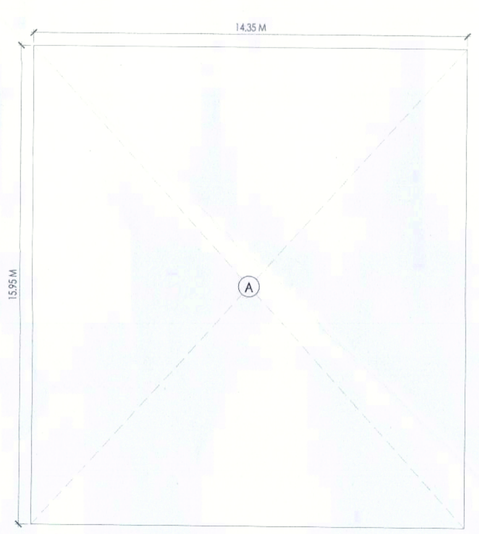

GROUND FLOOR AREA DIAGRAM

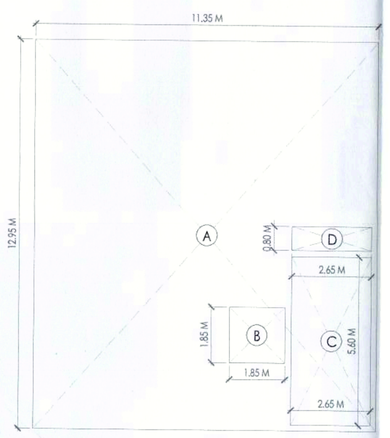

1ST FLOOR AREA DIAGRAM

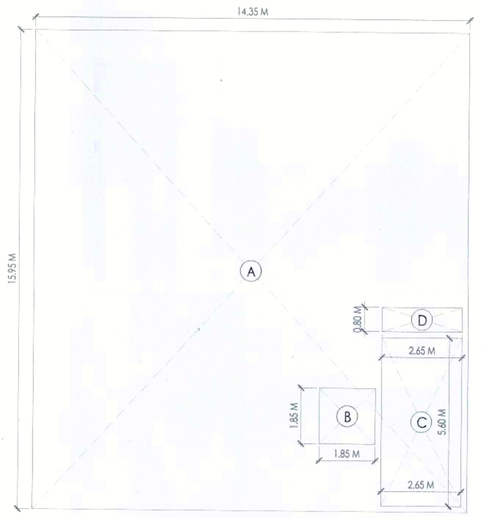

2ND FLOOR AREA DIAGRAM

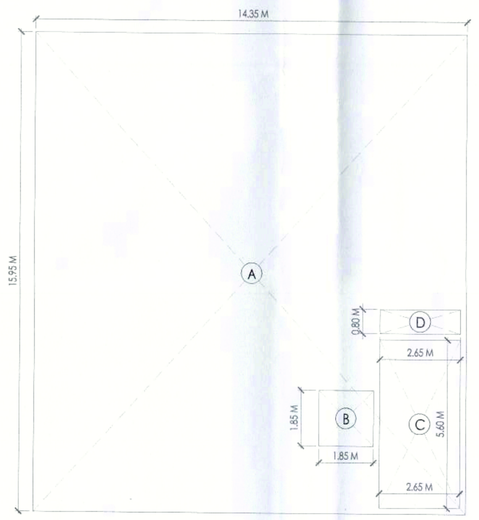

3RD FLOOR AREA DIAGRAM

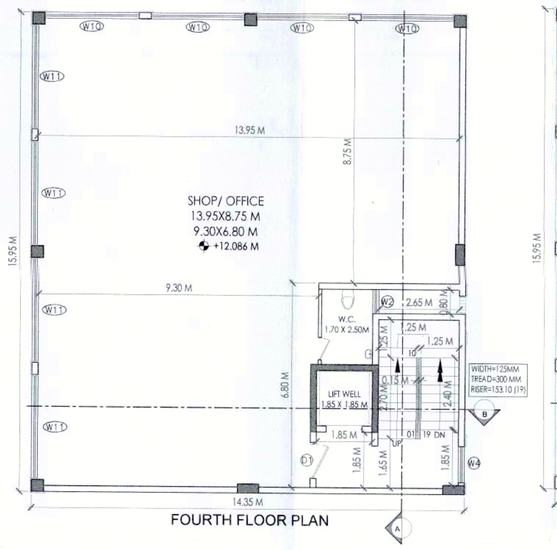

FOURTH FLOOR PLAN

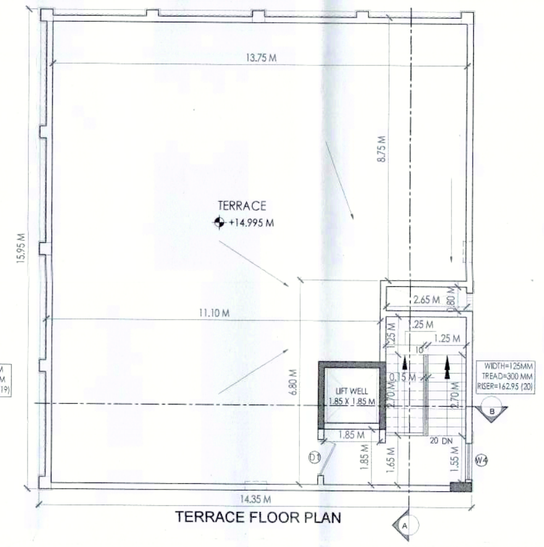

TERRACE FLOOR PLAN

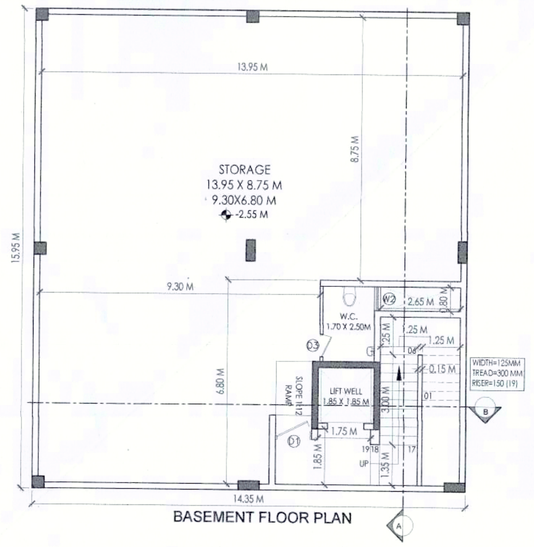

BASEMENT FLOOR PLAN

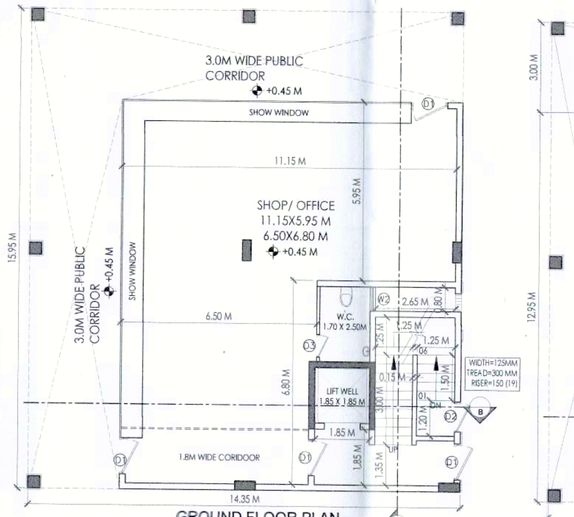

GROUND FLOOR PLAN

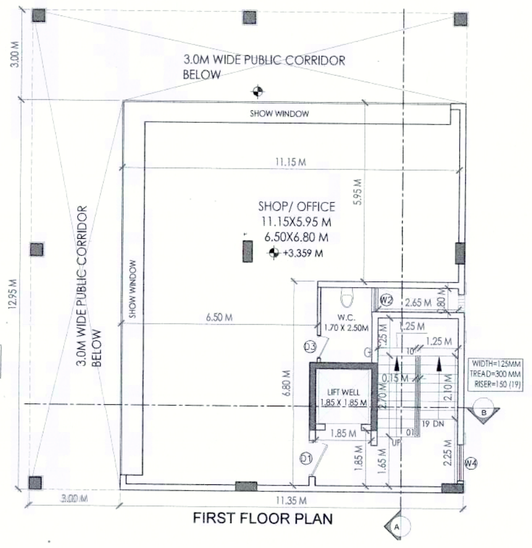

FIRST FLOOR PLAN

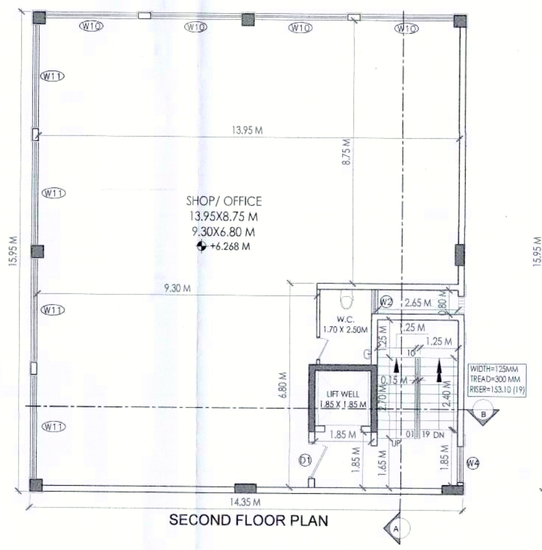

SECOND FLOOR PLAN

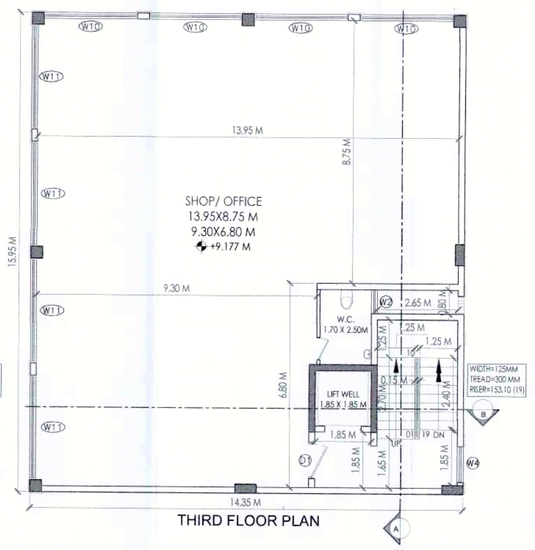

THIRD FLOOR PLAN

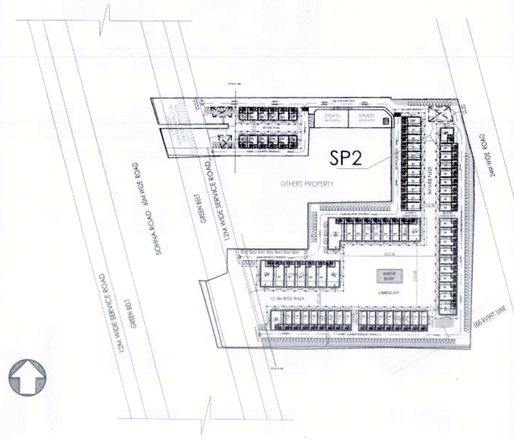

KEY PLAN

DLF

DLF HOME DEVELOPERS LTD.

PROJECT TITLE

SCO AT SECTOR 67, GURUGRAM

(HITESH SHARMA) STP (HQ) | (P.P. SINGH) ATP (HR) | (AMIT KHATRI, IAS) DTCP (HR)

(RAM AVTAR BASSI) JD (HQ) | (SANJAY NARANG) ATP (HQ) | (R.S. BATTH) DTP (HQ)

Dwg. No DTCP 9858 (ix) dt. 11-12-23

SHEET TITLE

**SCO SP2 - GROUND ,BASEMENT,1ST FLOOR , TYPICAL PLAN, AREA DIAGRAM, ELEVATIONS SECTIONS**

Document Release Type

SUBMISSION DRAWING

| | |
|---|---|
| Job No. ------- | |
| Scale 1:100 ON A0 SHEET | |
| Date 01 DEC, 2023 | DRAWING NUMBER |
| Drawn by | **AR-67-SP2** |
| Checked by | Revision No. |

ARCHITECT
FAHAD SHAHBAZ
CA/2006/38330

ARCHITECT/TOWN PLANNER

AUTHORISED SIGNATORY