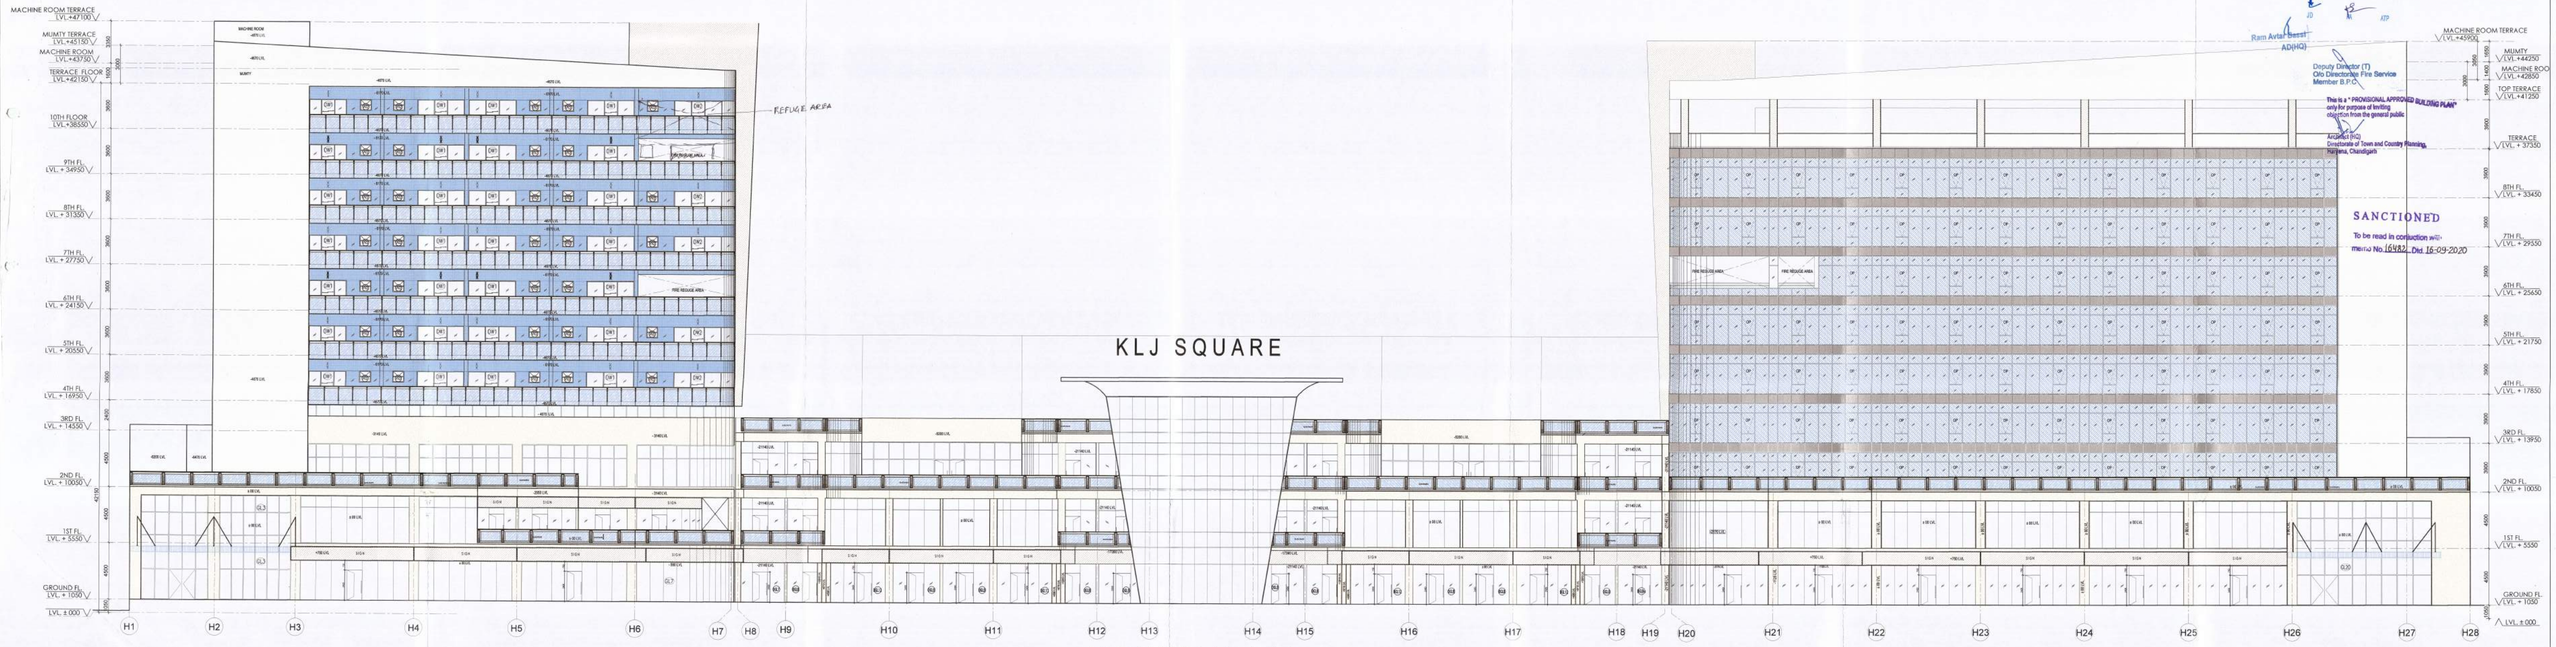

ELEVATION - EL1

A.D.F.O. (HQ)
DFS PKL
Member B.P.C.

Ram Avtar
AD(HQ)

Deputy Director (T)
O/o Director/Fire Service
Member B.P.C.

This is a " PROVISIONAL APPROVED BUILDING PLAN" only for purpose of inviting objection from the general public

Architect (HQ)
Directorate of Town and Country Planning,
Haryana, Chandigarh

SANCTIONED

To be read in conjuction with memo No. 16482 Dtd 16-09-2020

REVISED BUILDING PLAN OF COMMERCIAL COLONY MEASURING 3.556 ACRES (LICENCE NO-48 OF 2008 DATED 14/03/2008,) IN SECTOR-83, GURGAON MANESAR URBAN COMPLEX BEING DEVELOPED BY M/s KLJ REALTECH PVT. LTD.

ARCHITECT

SIKKA ASSOCIATES ARCHITECTS
A-21, SFRACA AVENUE, SAFDARJUNG ENCLAVE, NEW DELHI-110 029 INDIA
T: +91-11 46016629, 17 F: +91-11 26561490 E: sikka@sikkaindia.net W: www.sikkaindia.net

raman sikka
RERA No. Ex-00001

DRAWING

SCALE	1:150
DATE ISSUED	
DRAWN BY	NAVIN DEO
CHECKED BY	SSB

DRAWING: ELEVATION - EL1

DWG NO.: SUB/KLJ/15

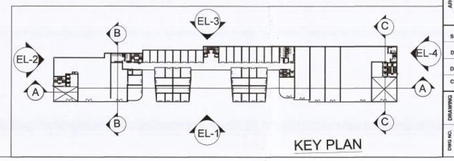

KEY PLAN