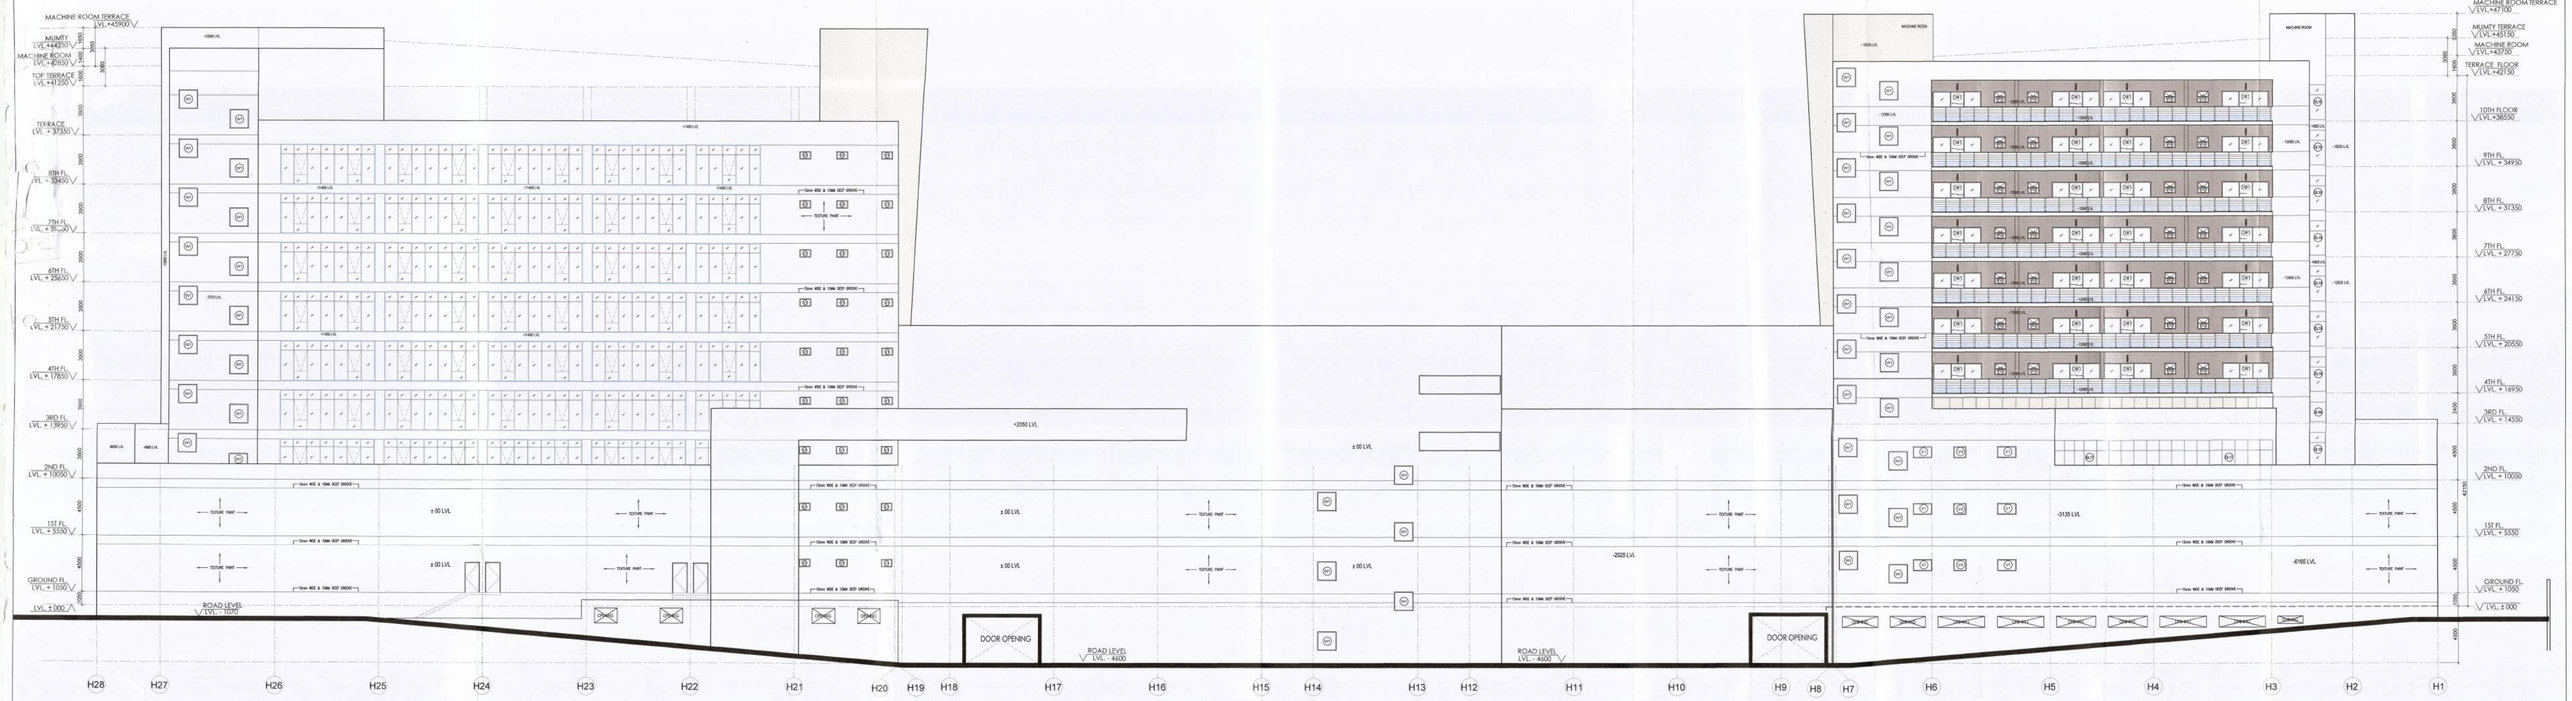

ELEVATION - EL3

SANCTIONED

To be read in conjuction w/ memo No. 16482 Dtd 16-03-2020

Deputy Director (T) Cum Director Fire Service Member B.P.C.

This is a " PROVISIONAL APPROVED BUILDING PLAN" only for purpose of inviting objection from the general public

Ajit Balaji Joint Director Town & Country Planning, Haryana, Chandigarh

STP (HQ) | ETP Nindo Dentley BPC | STP (N) Nindo BPC | CTP (N) Chander BPC | JD BPC | ATP

Ram Avtar Bassi AD(HQ)

A.D.F.O (HQ) DFS BPC Member B.P.C.

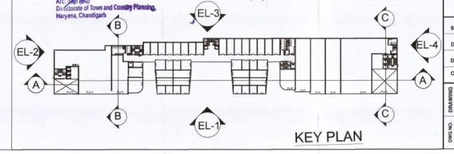

KEY PLAN

PROJECT: REVISED BUILDING PLAN OF COMMERCIAL COLONY MEASURING 3.556 ACRES (LICENCE NO-48 OF 2008 DATED 14/03/2008,) IN SECTOR-83, GURGAON MANESAR URBAN COMPLEX BEING DEVELOPED BY M/s KLJ REALTECH PVT. LTD.

ARCHITECT: SIKKA ASSOCIATES ARCHITECTS
www.sikkaarchitects.com
A-21, JATINDER AVENUE, SAFDARJUNG ENCLAVE, NEW DELHI- 110 029, INDIA
T: +91-11-4055 8129 / 30 | 2659 4451 | E: sa@sikkaarchitects.com | W: www.sikkaarchitects.com

ARCHITECT: raman sikka
REGN. No. 131/88 DPF

Drawing: Sikka Associates Architects Pvt. Ltd.

SCALE	1:100
DATE ISSUED	
DRAWN BY	NAVIN DEO
CHECKED BY	SSB

DRAWING: ELEVATION - EL3

DWG NO.: SUB/KLJ/16