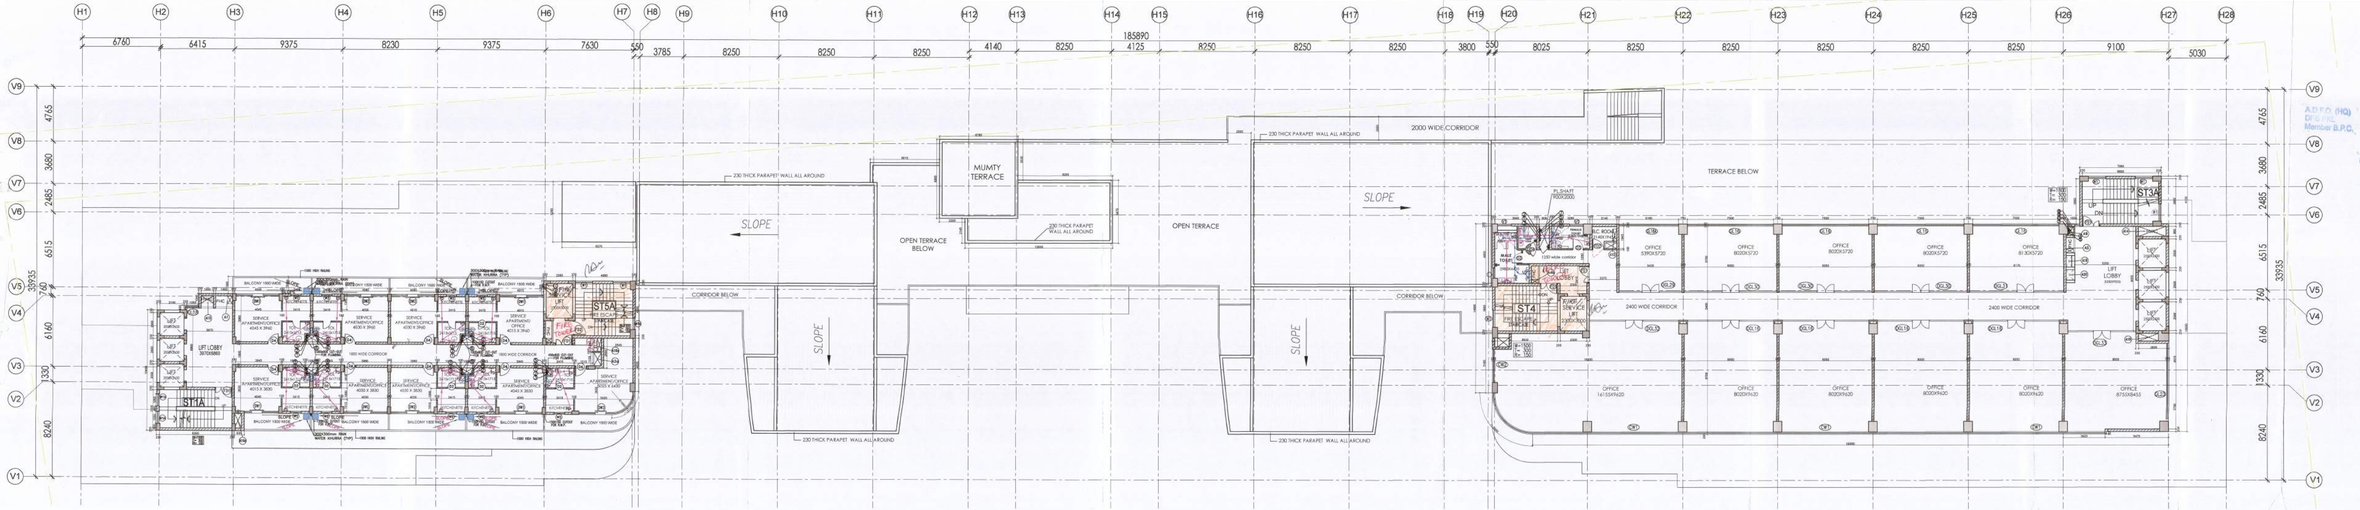

5TH FLOOR PLAN

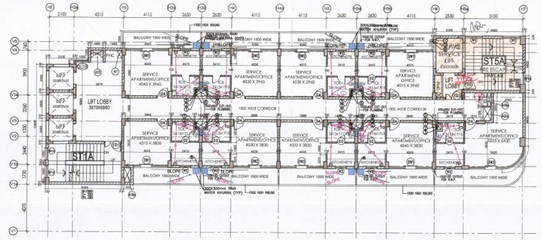

TOWER A_SERVICE APARTMENT
TYPICAL FLOOR PLAN (7TH, 8TH & 10TH)

OPENING SCHEDULE			
TYPE	SIZE	C. LVL	L. LVL
D2	750X2100	±000	+2100
D4	1000X2100	±000	+2100
W1	1500X1200	+900	+2100
W1A	1050X1200	+900	+2100
W2	900X900	+1200	+2100
FD1	1500X2100	±000	+2100
FD2	1050X2100	±000	+2100
DG1	1500X2100	±000	+2100
DG2	1050X2100	±000	+2100
DW1	3740X2100	±000	+2100
DW2	3780X2100	±000	+2100
DW3	5995X2100	±000	+2100
GL18	1680X3775	±000	+3775

OPENING SCHEDULE			
TYPE	SIZE	C. LVL	L. LVL
D3	900X2100	±000	+2100
D4	1000X2100	±000	+2100
D6	950X2100	±000	+2100
W1	1500X1200	+900	+2100
V1	1200X600	+2100	+2700
V2	900X600	+2100	+2700
V3	900X1800	+900	+2700
FD1	1500X2100	±000	+2100
FD2	1050X2100	±000	+2100
DGL16	7500X3755	±000	+3775
DGL29	5390X3775	±000	+3775
DGL30	8020X3775	±000	+3775
DGL31	9545X3775	±000	+3775
DGL33	5865X3775	±000	+3775
DGL34	4395X3775	±000	+3775
GL6A	7500X2350	+825	+3175
GL16A	7975X2350	+825	+3175
GL23	6585X2350	+825	+3175
GL24	5130X2350	+825	+3175
GL31	4390X2350	+825	+3175

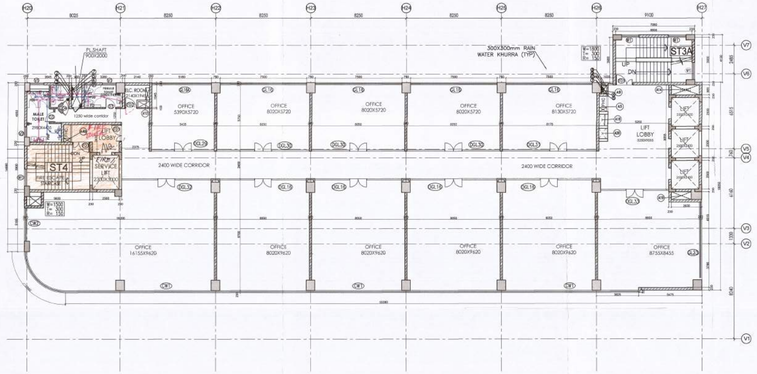

TOWER B_OFFICES
TYPICAL FLOOR PLAN (7TH & 8TH)

NOTES:-
1. ALL BUILDING FULLY SPRINLERED AS PER N.B.C. NORMS.
2. ALL BUILDING ARE MECHANICALLY LIGHTED AND VENTILATED AS PER N.B.C. NORMS.
3. 100 % POWER BACKUP PROVIDED

A.D.T.P.(HQ) Distt. Gurugram Memorial B.P.C.

Ram Avtar Bassi
AD(HQ)

This is a "PROVISIONAL APPROVED BUILDING PLAN" only for purpose of levelling objection from the general public.
Architect (HQ)
Directorate of Town and Country Planning, Haryana, Chandigarh

SANCTIONED
To be read in conjuction with memo No. 154B.2. Dtd. 16-03-2020

PROJECT: REVISED BUILDING PLAN OF COMMERCIAL COLONY MEASURING 3.556 ACRES (LICENCE NO-48 OF 2008 DATED 14/03/2008.) IN SECTOR-93, GURGAON MANESAR URBAN COMPLEX BEING DEVELOPED BY M/s KLJ REALTECH PVT. LTD.

ARCHITECT: SIKKA ASSOCIATES ARCHITECTS
NEW DELHI
T: +91-11-4563 4567 | +91-11-2862 6967 | E: INFO@SIKKAARCHITECTS.COM | W: WWW.SIKKAARCHITECTS.COM

ARCHITECT: raman sikka
REGN. No. 92/19492

SCALE	1 : 150
DATE ISSUED	
DRAWN BY	ND
CHECKED BY	SSB
DRAWING	5TH FLOOR PLAN & TYPICAL FLOOR PLAN TOWER-A&B
DRAWING	SUB/KLJ/06