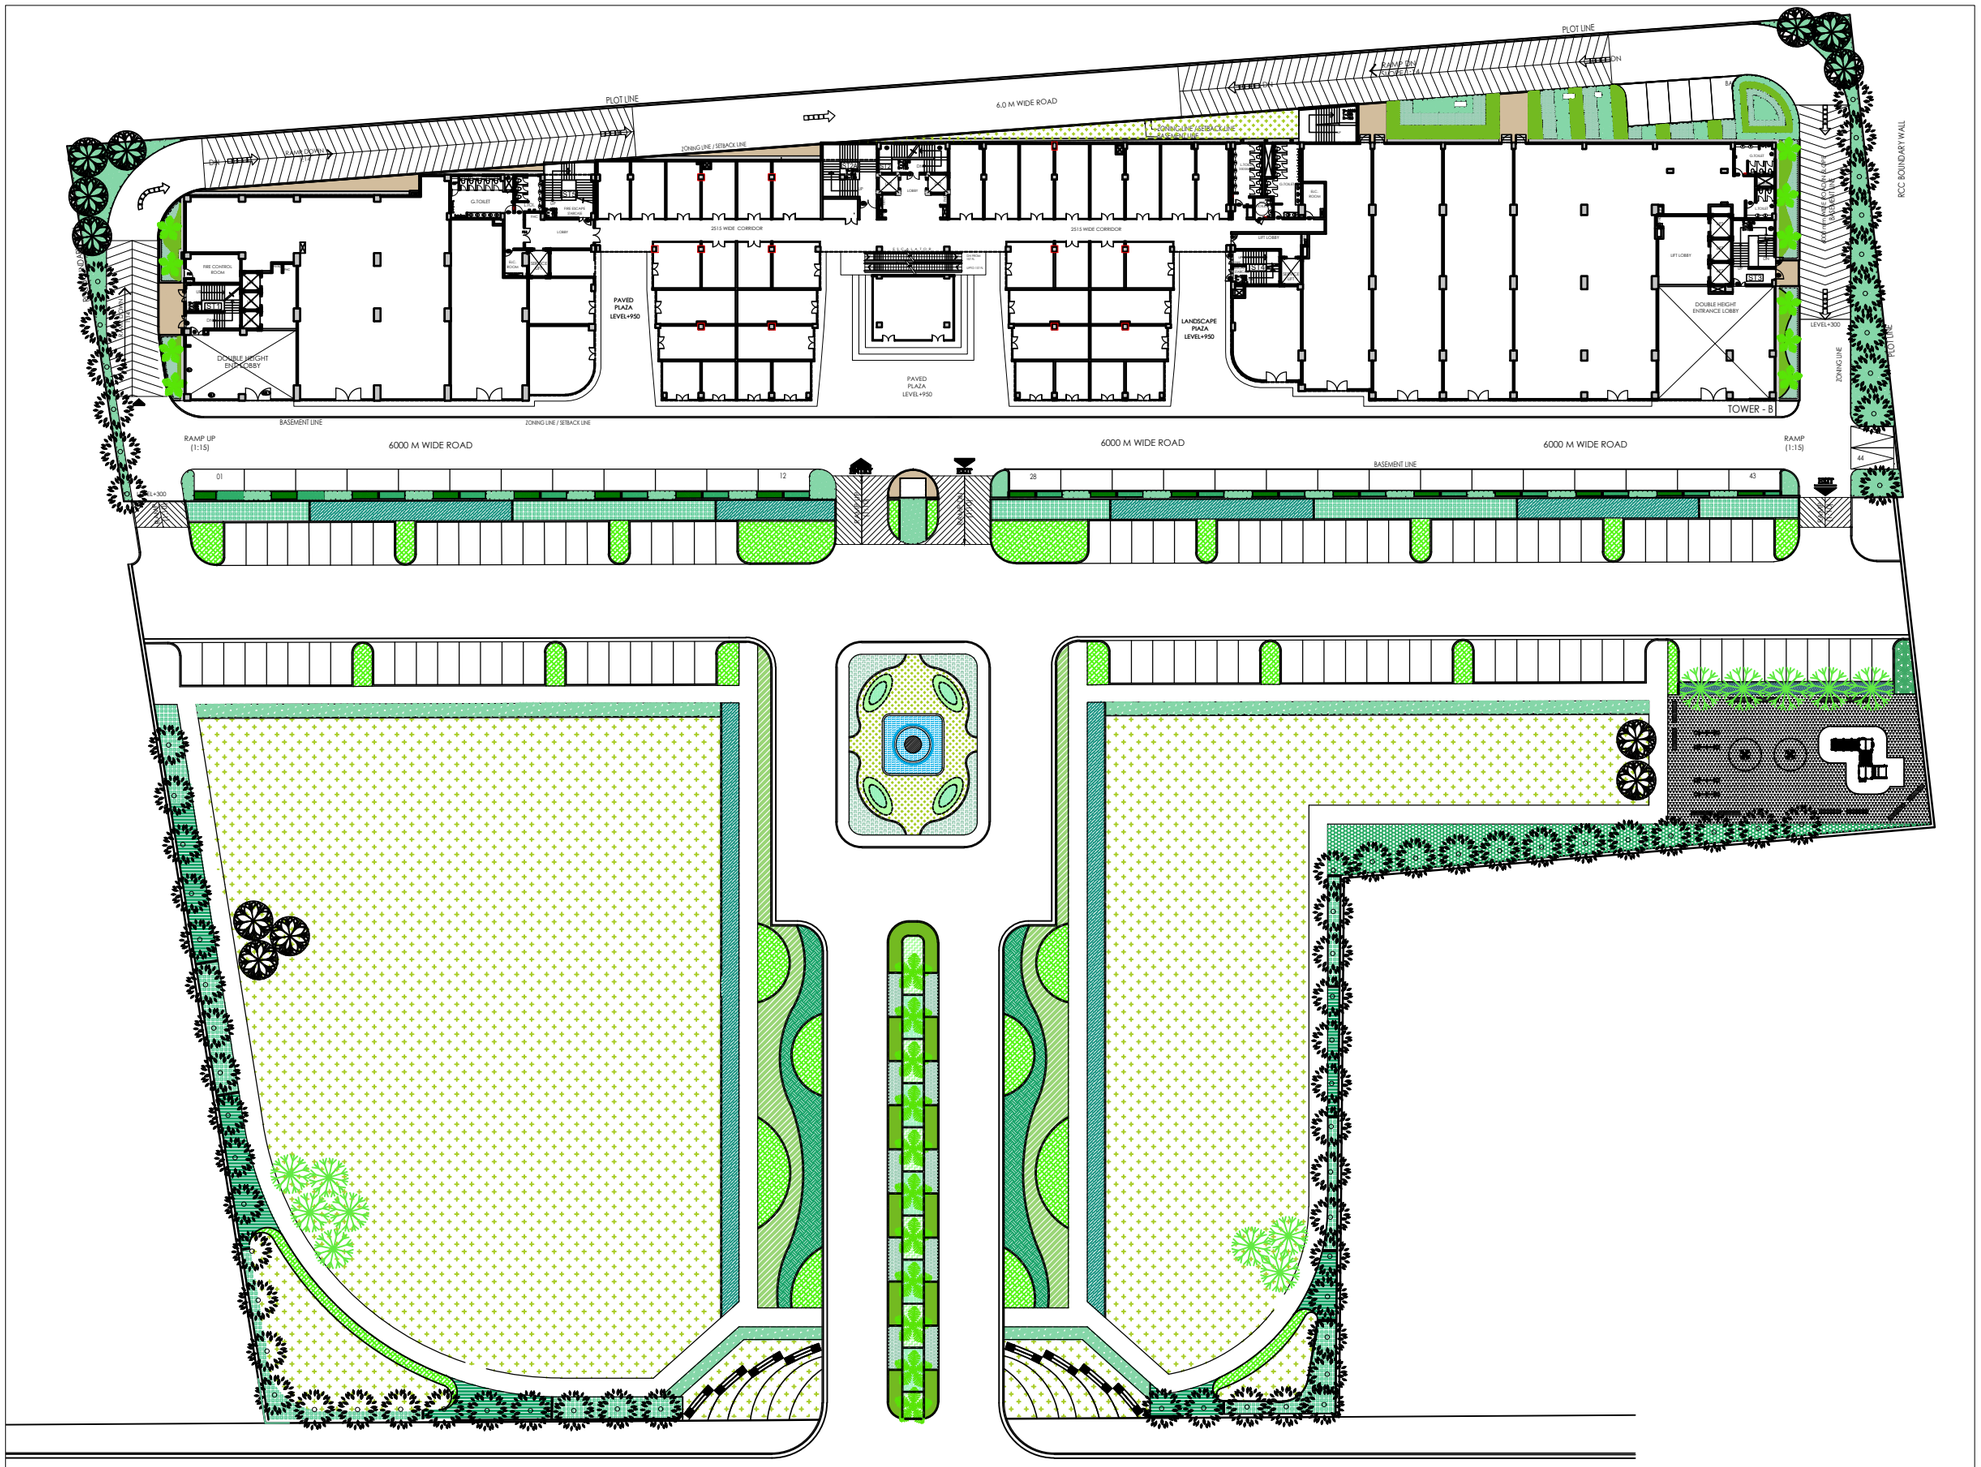

REVISED BUILDING PLAN OF COMMERCIAL COLONY MEASURING 3.556 ACRES (LICENCE NO-48 OF 2008 DATED 14/03/2008,) IN SECTOR-83, GURGAON MANESAR URBAN COMPLEX BEING DEVELOPED BY M/s KLJ REALTECH PVT. LTD.

PROJECT

ARCHITECT

SIKKA ASSOCIATES ARCHITECTS

URBAN DESIGN | MASTERPLAN | ARCHITECTURE | INTERIORS | ENGINEERING | PROJECT MANAGEMENT

A-271, AFRICA AVENUE, SAFDARJUNG ENCLAVE, NEW DELHI-110 029, INDIA

T: +91.11.4323.5235 | F: +91.11.2629.4481 | E: saa@saainda.net | W: www.saainda.net

ARCHITECT

OWNER

SCALE	1 : 150
DATE ISSUED	
DRAWN BY	ND
CHECKED BY	SSB

NORTH

DRAWING: LANDSCAPE PLAN

DWG NO.: KLJ/LA-06