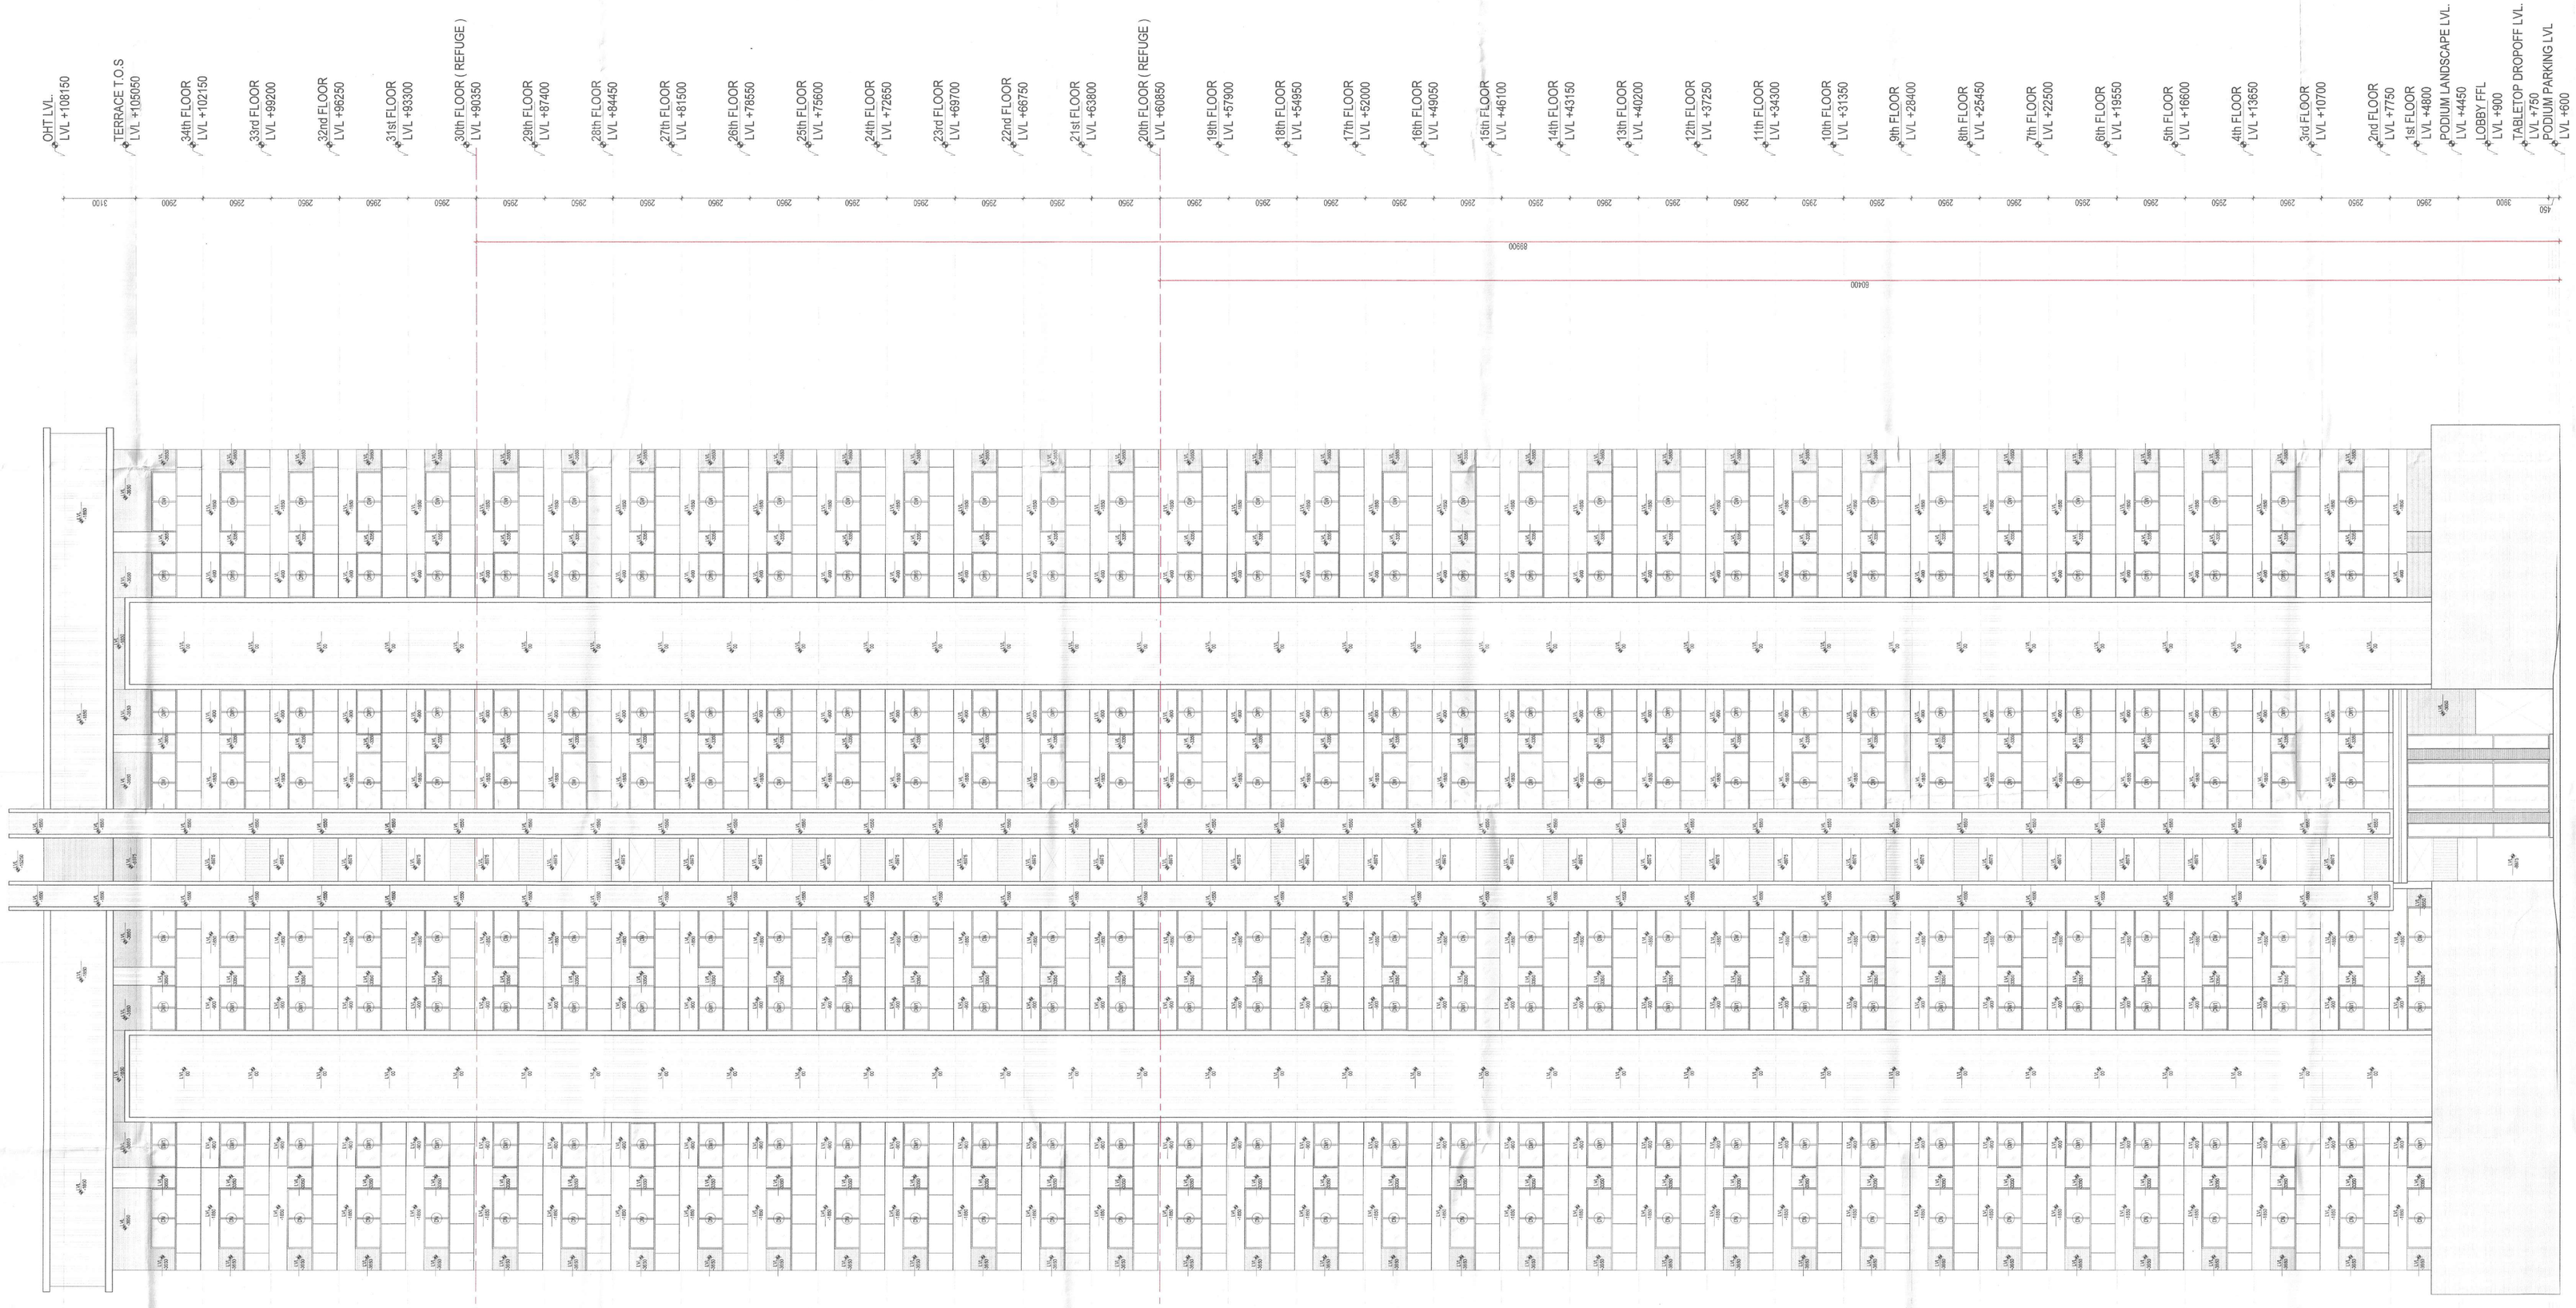

1 TOWER 9 - ELEVATION A
1:100

SUBMISSION DRAWINGS

FOR APPROVAL AND STAMPING

DTP (HQ) | E.T.P. (EQ) Thane Bombay E.F.A.C. | E.T.P. (S) Thane Bombay E.F.A.C. | E.T.P. (N) Thane Bombay E.F.A.C.

Consultant Architect | DTP (HQ) | (Dinesh Kumar) PA(EQ)

NOTES:

1. All fixture provided in toilets are as per N.B.C.
2. Basement will be mechanically ventilated.
3. All spaces (parking basement, services basement etc.) Will be artificially lit.
4. Standby generating capacity will be provided for the electrical requirement of the total scheme. This therefore includes standby generation for all common services, fire services, lifts etc. And also the entire electrical load for the ventilation.
5. Fire safety measures as per NBC includes smoke detector, heat detector, sprinkler spacing in compliance with code.
6. All eternal walls are 200mm and all internal walls are 100mm thick. (Valid for all drawings)

ARCHITECT

MORPHOGENESIS
41, Industrial Estate, Okhla Phase - III,
New Delhi 110020
TEL: 91 11 41828070
E Mail: studio@morphogenesis.org

CONSULTING STRUCTURAL ENGINEER

WHITBY WOOD
WHITBY WOOD PRITHVIDASANI
pri 1101, Lodha Supremus, Saki Vihar Road, Powai, Andheri (East), Mumbai - 400072, India
T: +91 22 6626 0000
E: prithvidasani@whitbywood.com

CONSULTING MEP

PROION
Proion Consultants
Proion Consultants Private Limited
Unit No. 1, 2nd Floor, Plot No. 2, Sector 44, Gurugram, Haryana, India
New Delhi - 110003, India
Tel : +91 124 4772000, 4772001
E-Mail : info@proion.net
Web : www.proion.net

CONSULTING LANDSCAPE ARCHITECT

MORPHOGENESIS
41, Industrial Estate, Okhla Phase - III,
New Delhi 110020
TEL: 91 11 41828070
E Mail: studio@morphogenesis.org

KEY PLAN

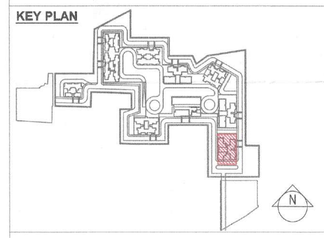

PROJECT

Proposed building plan for Mixed Land Use Colony (95% Residential and 5% Commercial) under TOD policy over an area measuring 14.20625 acres in the revenue estate of village Hayatpur Sector-89, Gurugram being developed by Godrej Properties Ltd.
(Lic No151 of 2023 Dated 20-07-2023)

DEVELOPER

Godrej Properties Ltd.
Unit No. 302, 4th Floor, Sandy One, Phoenix Nagar, Vikhroli East, Mumbai - 400 079.

DEVELOPER'S SIGNATURE :

For Godrej Properties Ltd.
Authorised signatory

AUTHORIZED SIGNATORY

ARCHITECT'S SIGNATURE :

KIRAN YADAV
CA/2010/49187

DRAWING NAME

Tower 09

ELEVATION A

DRAWING NO.

S-54

SCALE	1:100
DATE	09.10.2023