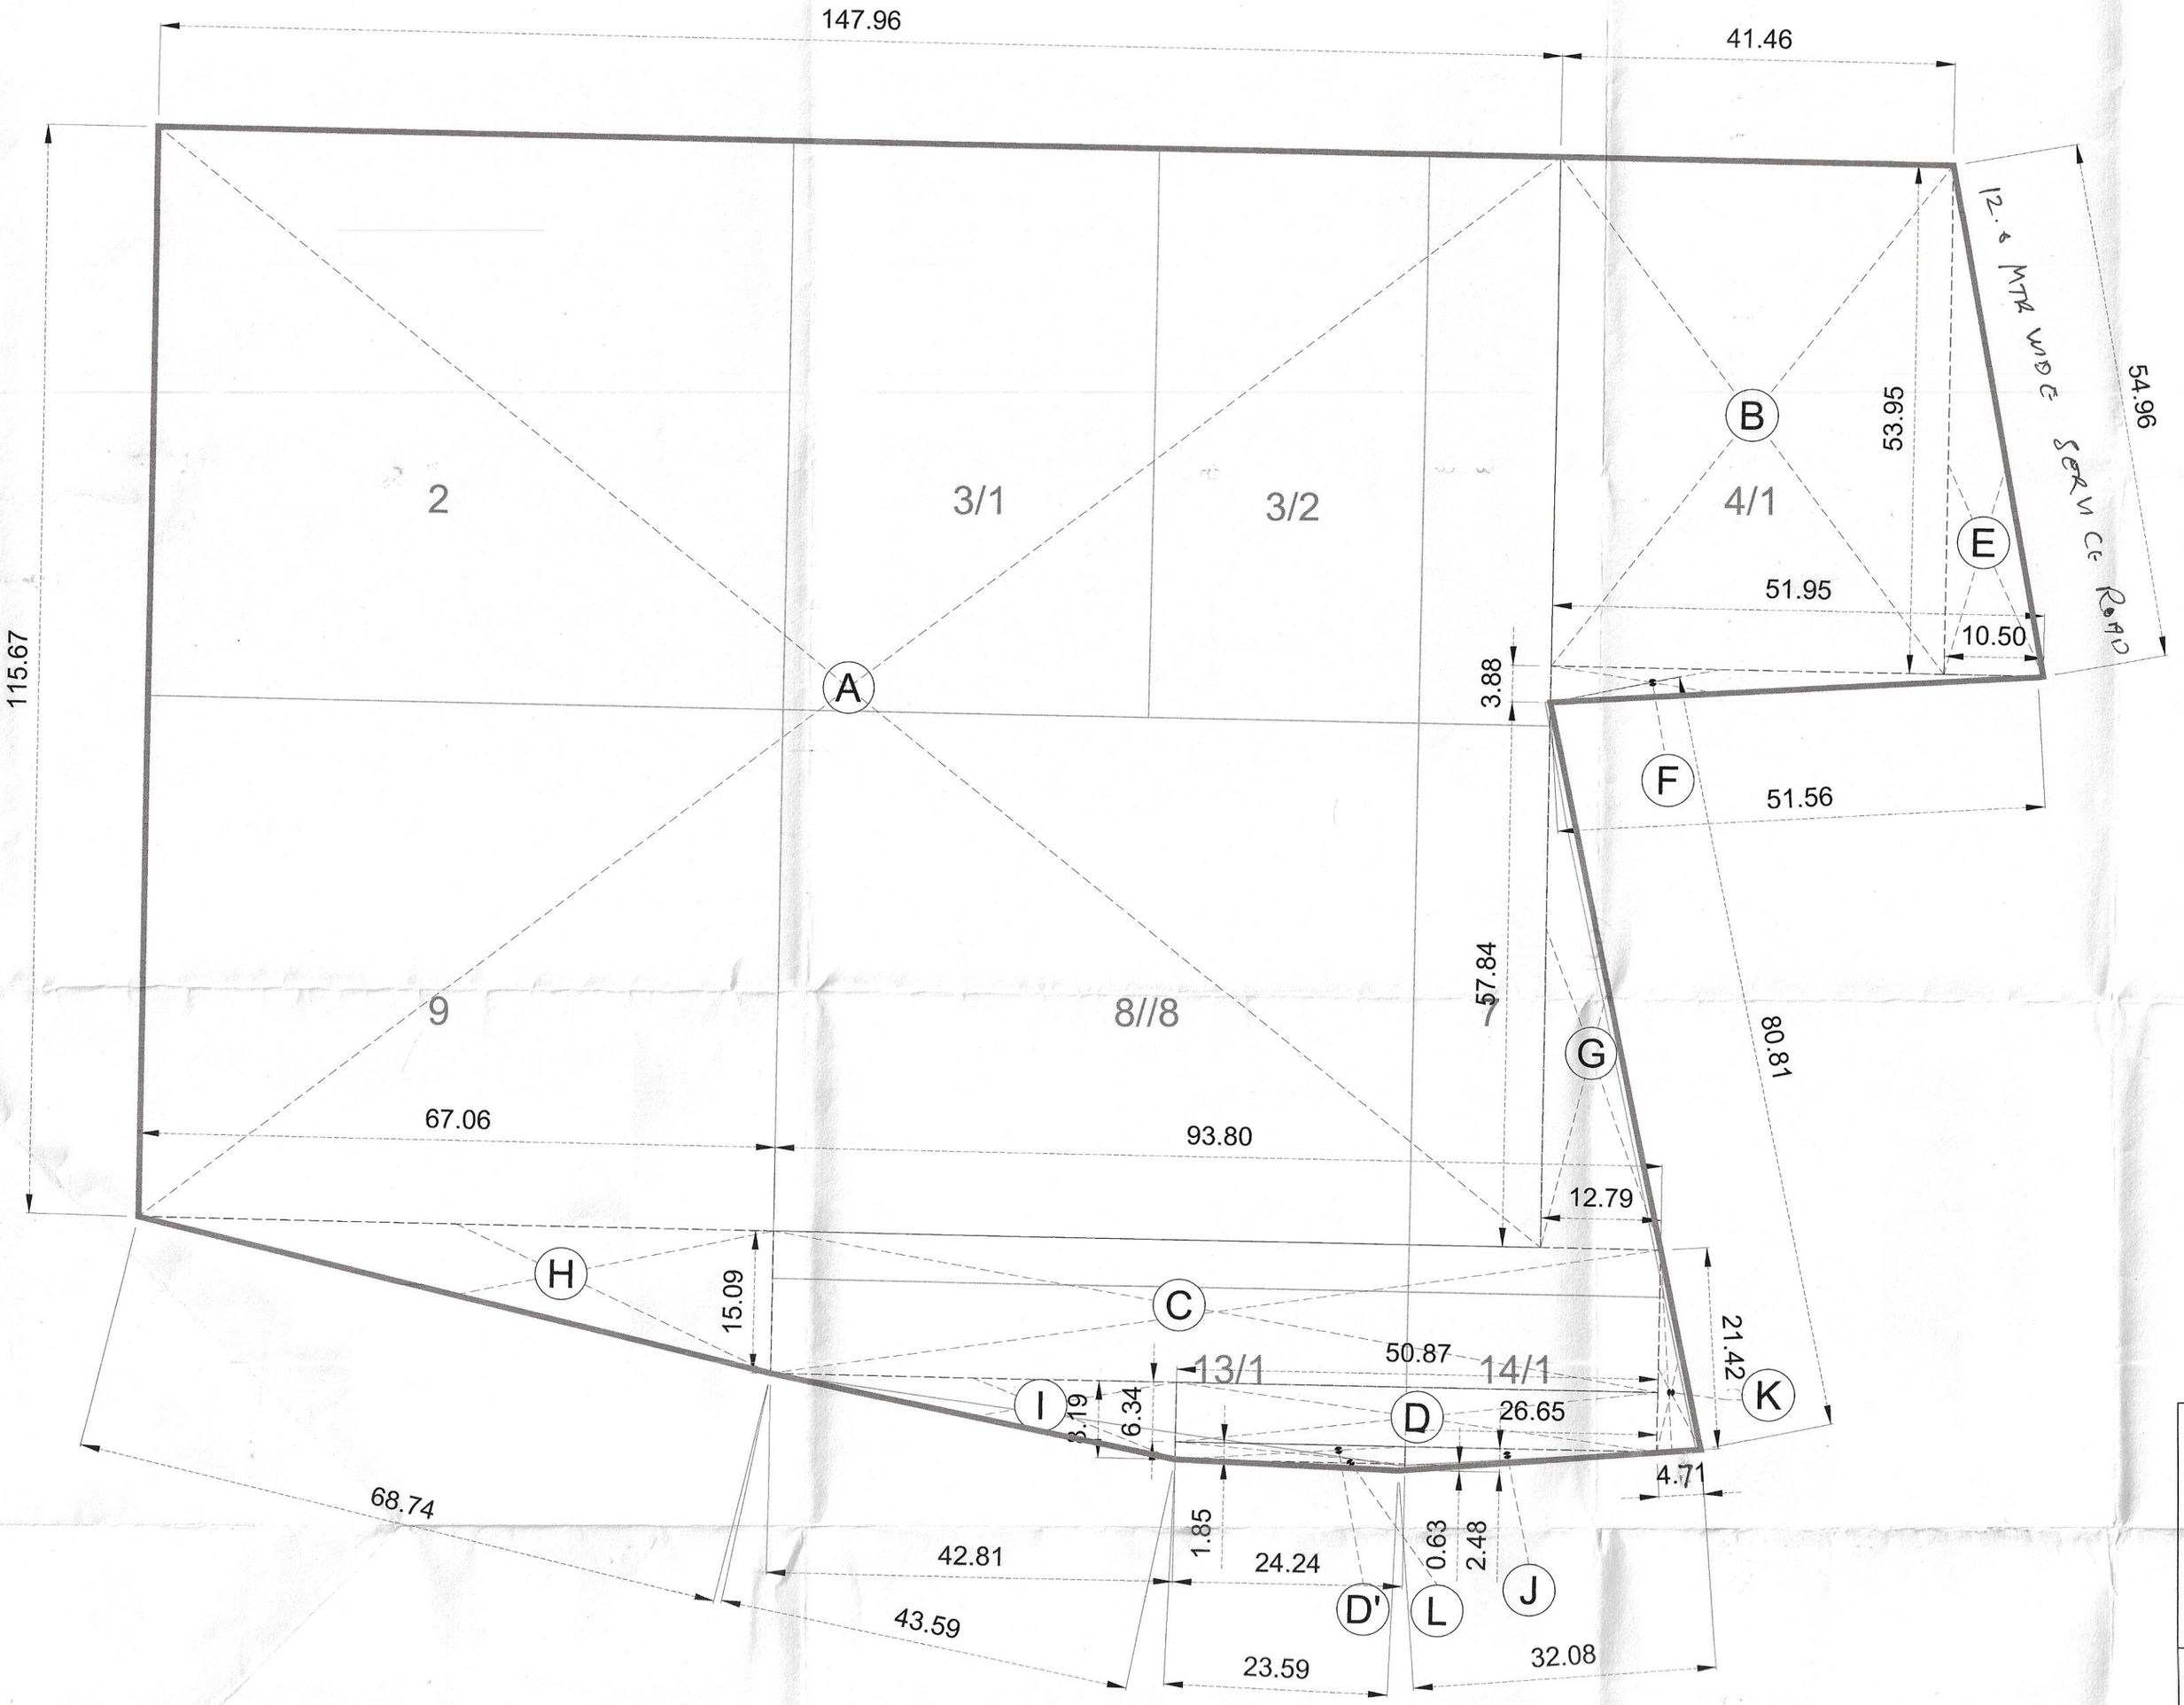

Area Calculation					
Tag	**Length**		**Width**	**Area**	**Unit**
Rectangle					
A	147.96	X	115.67	17,114.53	Sqm.
B	41.46	X	53.95	2,236.77	Sqm.
C	93.80	X	15.09	1,415.44	Sqm.
D	50.87	X	6.34	322.52	Sqm.
D'	24.24	X	1.85	44.84	Sqm.
Total				**21,134.10**	Sqm.
Tag	**Height**		**Base**	**Area(0.5xHxB)**	**Unit**
Triangle(0.5xHxB)					
E	10.50	X	53.95	283.24	Sqm.
F	3.88	X	51.95	100.78	Sqm.
G	57.84	X	12.79	369.89	Sqm.
H	15.09	X	67.06	505.97	Sqm.
I	8.19	X	42.81	175.31	Sqm.
J	2.48	X	26.65	33.05	Sqm.
K	21.42	X	4.71	50.44	Sqm.
L	0.63	X	24.24	7.64	Sqm.
			Total	**1,526.31**	**Sqm.**
Total Area(Rectangle + Triangle)				**22,660.41**	**Sqm.**
				5.60	**Acre**

TOTAL SITE AREA = 22660.41 SQM. or 5.60 ACRES

NET PLANNED AREA = 5.60 ACRES

GE JD ATP DTP

RECTANGLE NO.:- 8 KILA NO.:- 2, 3/1, 3/2 , 4/1 , 9, 8 , 7, 13/1, 14/1

PROJECT TITLE:
DEMARCATION PLAN OF RESIDENTIAL GROUP HOUSING PROJECT AREA MEASURING 5.60 ACRES IN THE REVENUE ESTATE VILL. NAURANGPUR, SECTOR-80, GURUGRAM. BEING DEVELOPED BY KEYWEST EDUINFRA & SERVICE PVT. LTD.

DRAWING TITLE: DEMARCATION PLAN	SCALE:	N
OWNER'S SIGN	ARCHITECT'S SIGN	
Keywest Eduinfra & Services Pvt. Ltd. 10th Floor, Tower-'D' Global Business Park M.G. Road Gurugram-122002	CA/2012/57730	