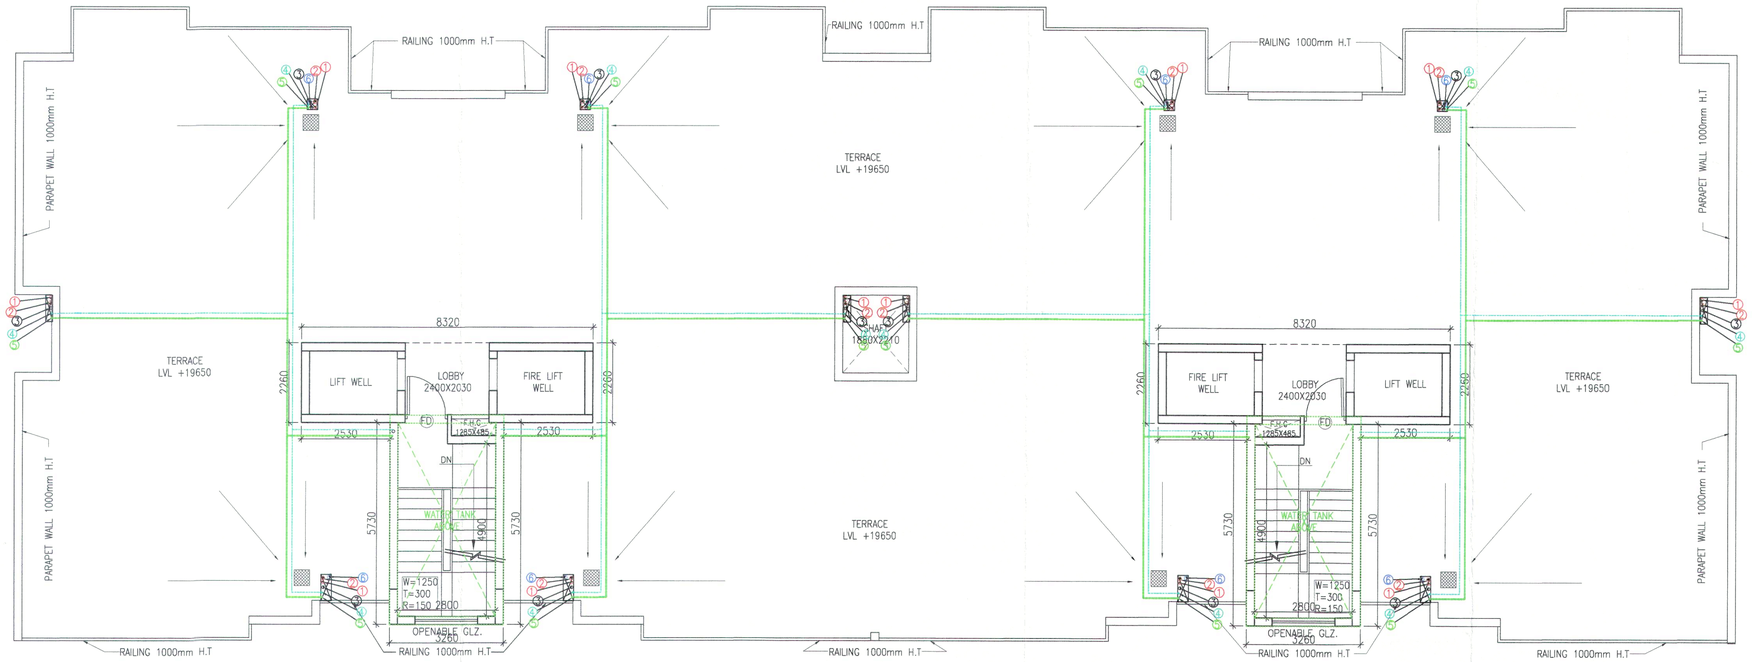

TERRACE PLAN (BLOCK - 1, 2, 3, 5, 6,& 7)

ELEVATION - A

Checked and found ok for Public Health (Internal) Service only subject to comments in in forwarding letter No. 105379 Dtd. 27/06/22

Superintending Engineer (HQ) for Chief Engineer 1 HSVP Panchkula

SPECIAL

DTP (HQ)

STP(HQ) Member Secretary SPAC

STP(G) Member SPAC

STP(HQ) Chairman SPAC

ATP(HQ)

(Dinesh Kumar) PA(HQ)

JD.

P.A.

A.T.P.

TO BE ISSUED ... OFFICE
MEMO NO.: 2660
DATED : 31-01-2023

DTP (HQ) Member SPAC

...is a "PROVISIONAL BUILDING PLAN" ...proved only for the purpose of inviting ...bjections from the general public

PROJECT

REVISED BUILDING PLAN FOR BLOCK -1,2,3,4,6,7,8,9,10, & 11 OF GROUP HOUSING COLONY MEASURING 13.156 ACRES (LICENCE NO. 12 OF 2009 DATED 25.05.2009) IN SECTOR-37D,GURGAON MANESAR URBAN COMPLEX BEING DEVELOPED BY RAMPRASTHA REALTORS PVT.LTD. IN COLLABORATION WITH S.A. INFRATECH PVT.LTD.

ARCHITECTS

A.D. CONSULTANTS.
Parnami Tower, 3rd Floor, S.C.O. 50-51,
Old Judicial Complex, Civil Llnes,
Gurgaon - 122001
Tel.: 0124-4081801,4081802
email : adconsultants13@gmail.com

CONSULTING ARCHITECTS :-

SACHDEVA CONSULTANTS.

ARCHITECT'S SEAL & SIGNATURE	OWNER/AUTH. SIGNATURE
A.D. CONSULTANTS ARCHITECT CA/2017/88437	For Navraj Infratech Private Limited Authorised Signatory

Scale : 1:100

Drawing Title:- **TERRACE PLAN & ELEVATION B (BLOCK- 1, 2, 3, 5, 6,& 7)**

Drawing No:- 5