DG_CLUB PHASE-III_100.CTB

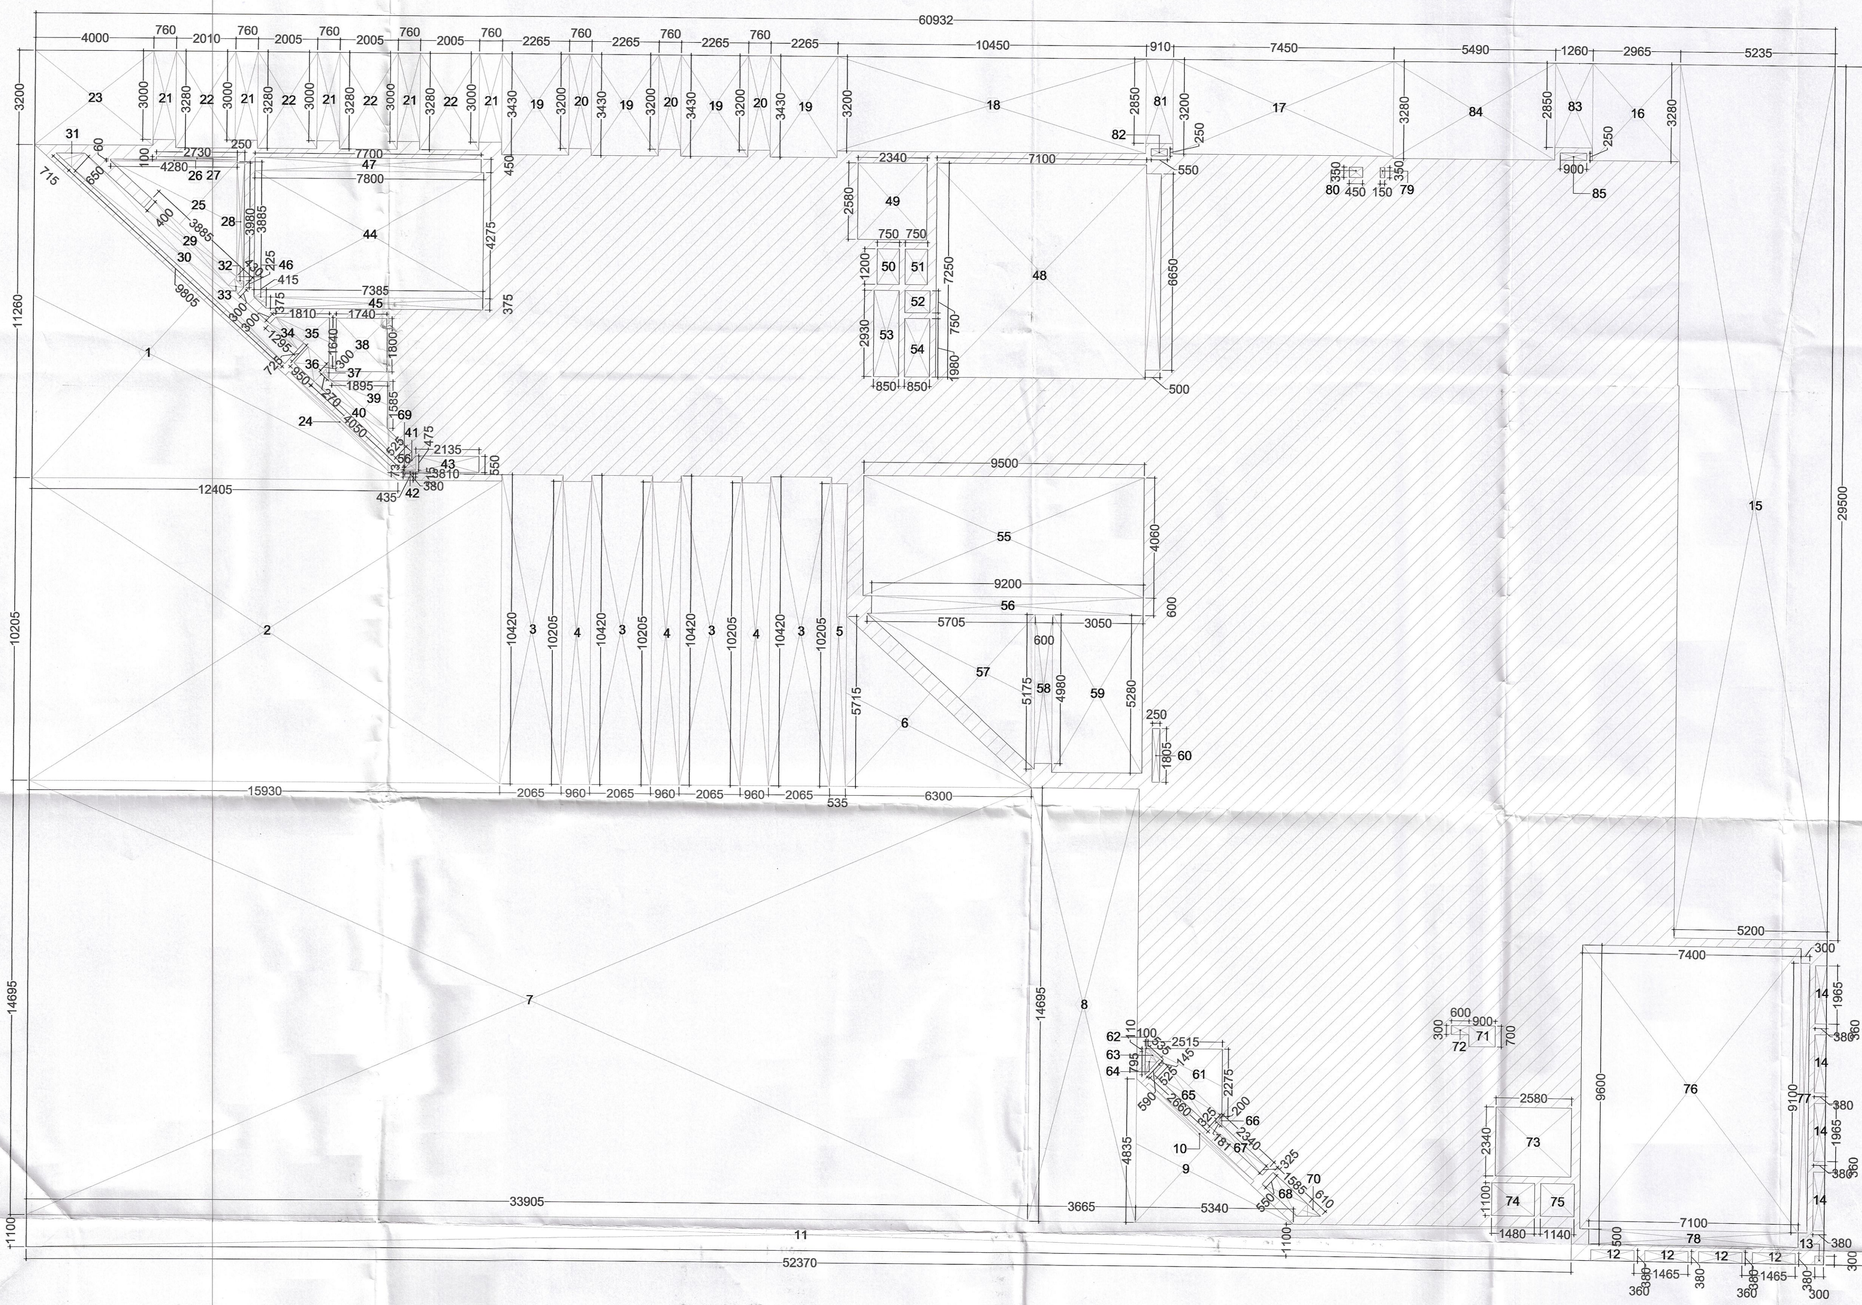

CLUB (FIRST FLOOR)					
NO.	WIDTH(M)	LENGTH (M)		NOS.	AREA (SqM)
ADDITIONS					
A	60.930	40.460			2465.228
				TOTAL ADDITIONS(1)	2465.228
SUBTRACTIONS					
1	12.405	11.260	0.5	1	69.840
2	16.005	10.205	1.0	1	163.331
3	2.065	10.420	1.0	4	86.069
4	0.960	10.205	1.0	3	29.390
5	0.535	10.205	1.0	1	5.460
6	6.300	5.715	0.5	1	18.002
7	33.905	14.695	1.0	1	498.234
8	3.665	14.695	1.0	1	53.857
9	5.340	4.835	0.5	1	12.909
10	4.840	0.180	1.0	1	0.871
11	52.370	1.100	1.0	1	57.607
12	1.465	0.380	1.0	4	2.227
13	0.300	0.300	1.0	1	0.090
14	0.380	1.965	1.0	4	2.987
15	5.200	29.500	1.0	1	153.400
16	2.965	3.280	1.0	1	9.725
17	7.450	3.200	1.0	1	23.840
18	10.450	3.200	1.0	1	33.440
19	2.265	3.430	1.0	4	31.076
20	0.760	3.200	1.0	3	7.296
21	0.760	3.000	1.0	5	11.400
22	2.010	3.280	1.0	4	26.371
23	4.000	3.200	1.0	1	12.800
24	4.840	0.180	1.0	1	0.871
25	4.280	3.885	0.5	1	8.314
26	4.280	0.060	1.0	1	0.257
27	2.730	0.100	1.0	1	0.273
28	0.250	3.980	1.0	1	0.995
29	3.885	0.400	1.0	1	1.554
30	9.805	0.650	1.0	1	6.373
31	0.650	0.715	0.5	1	0.232
32	0.250	0.225	0.5	1	0.028
33	0.430	0.300	1.0	1	0.129
34	1.295	0.300	1.0	1	0.389
35	1.810	1.640	0.5	1	1.484
36	0.950	0.725	1.0	1	0.689
37	0.270	0.300	0.5	1	0.041
38	1.740	1.800	1.0	1	3.132
39	1.895	1.585	0.5	1	1.502
40	4.050	0.525	1.0	1	2.126
41	0.435	0.475	0.5	1	0.103
42	0.380	0.075	1.0	1	0.029
43	2.135	0.550	1.0	1	1.174
44	7.800	4.275	1.0	1	33.345
45	7.385	0.375	1.0	1	2.769
46	0.415	0.375	0.5	1	0.078
47	7.700	0.450	1.0	1	3.465
48	7.200	7.550	1.0	1	54.360
49	2.340	2.580	1.0	1	6.037
50	0.750	1.200	1.0	1	0.900
51	0.850	1.200	1.0	1	1.020
52	0.850	0.750	1.0	1	0.638
53	0.850	3.030	1.0	1	2.576
54	0.850	2.080	1.0	1	1.768
55	9.500	4.060	1.0	1	38.570
56	9.200	0.600	1.0	1	5.520
57	5.705	5.175	0.5	1	14.762
58	0.600	4.980	1.0	1	2.988
59	3.050	5.280	1.0	1	16.104
60	0.250	1.805	1.0	1	0.451
61	2.515	2.275	0.5	1	2.861
62	0.100	0.110	0.5	1	0.006
63	0.535	0.145	1.0	1	0.078
64	0.590	0.535	0.5	1	0.158
65	2.660	0.525	1.0	1	1.397
66	0.181	0.200	0.5	1	0.018
67	2.340	0.325	1.0	1	0.761
68	1.585	0.550	1.0	1	0.872
69	0.056	0.073	0.5	1	0.002
70	0.610	0.550	0.5	1	0.168
71	0.900	0.700	1.0	1	0.630
72	0.600	0.300	1.0	1	0.180
73	2.580	2.340	1.0	1	6.037
74	1.480	1.200	1.0	1	1.776
75	1.140	1.200	1.0	1	1.368
76	7.400	9.600	1.0	1	71.040
77	0.300	9.100	1.0	1	2.730
78	7.100	0.500	1.0	1	3.550
79	0.150	0.450	1.0	1	0.068
80	0.450	0.450	1.0	1	0.203
81	0.910	2.850	1.0	1	2.594
82	0.550	0.250	1.0	1	0.138
83	1.260	2.850	1.0	1	3.591
84	5.490	3.280	1.0	1	18.007
85	0.900	0.250	1.0	1	0.225
			TOTAL SUBTRACTIONS		1643.722
				TOTAL F.A.R.	821.506

This is a "PROVISIONAL BUILDING PLAN" approved only for the purpose of inviting objections from the general public

D.T.P. (HQ) Member B.P.A.C. | S.T.P (HQ) Member Secretary B.P.A.C. | S.T.P (G) Member B.P.A.C. | C.T.P (HQ) Chairman B.P.A.C.

AD | PA | ATP | ATP(HQ)

Consultant Architect

KEY PLAN

NOTES

Varinder Kumar
AD(HQ)

DD(HQ)
Member
B.P.A.C.

CLIENTS

PURI

PURI CONSTRUCTION PVT. LTD.
4-7B, GROUND FLOOR,
TOLSTOY HOUSE
TOLSTOY MARG,
NEW DELHI-110001

STRUCTURES
TPC
Technical Projects Consultants Pvt. Ltd.
B-74 | Sector 57 | Noida 201301 | Uttar Pradesh | India
T: +91-120-4306800 | D: +91-120-4306806 |
M: +91-9910285917
www.tpconsultants.co.in

ARCHITECT'S
Arcop Associates Pvt. Ltd.
Plot- 368, Sec-32, Gurgaon-122001
Ph.: 26242050, 26242169
Montreal, Toronto, New-Delhi, Boston

PROJECT
Building plan of Phase-B, Under (TOD and TDR) policy area measuring 5.56175 Acres License no 87 of 2012 dated 29-08-2012 (4.268 Acres) & License no 33 of 2013 dated 25-05-2013 (1.29375 Acres) part of 21.01875 Acres License No. 55 of 2010 dated 25-07-2010 (15.457 Acres), License no 87 of 2012 dated 29-08-2012 (4.268 Acres) & License no 33 of 2013 dated 25-05-2013 (1.29375 Acres) in Sector-110A & 111, Gurugram being developed by M/s Puri Construction Pvt. Ltd.

ARCHITECT'S SIGNATURE
Architecture Registration No. CA/2001/28681 REGISTERED ARCHITECT

OWNER'S SIGNATURE
For PURI CONSTRUCTION PVT. LTD.
Authorised Signatory

DRAWING TITLE	DRAWING NO.
GROUP HOUSING COLONY (CLUB) FIRST FLOOR AREA CALCULATION	AR-CL-107

TO BE READ WITH THIS O.
MEMO NO.:
DATED :

A1 (841 X 594)