DG-BASEMENT-SITE PLAN-SITE.dtb

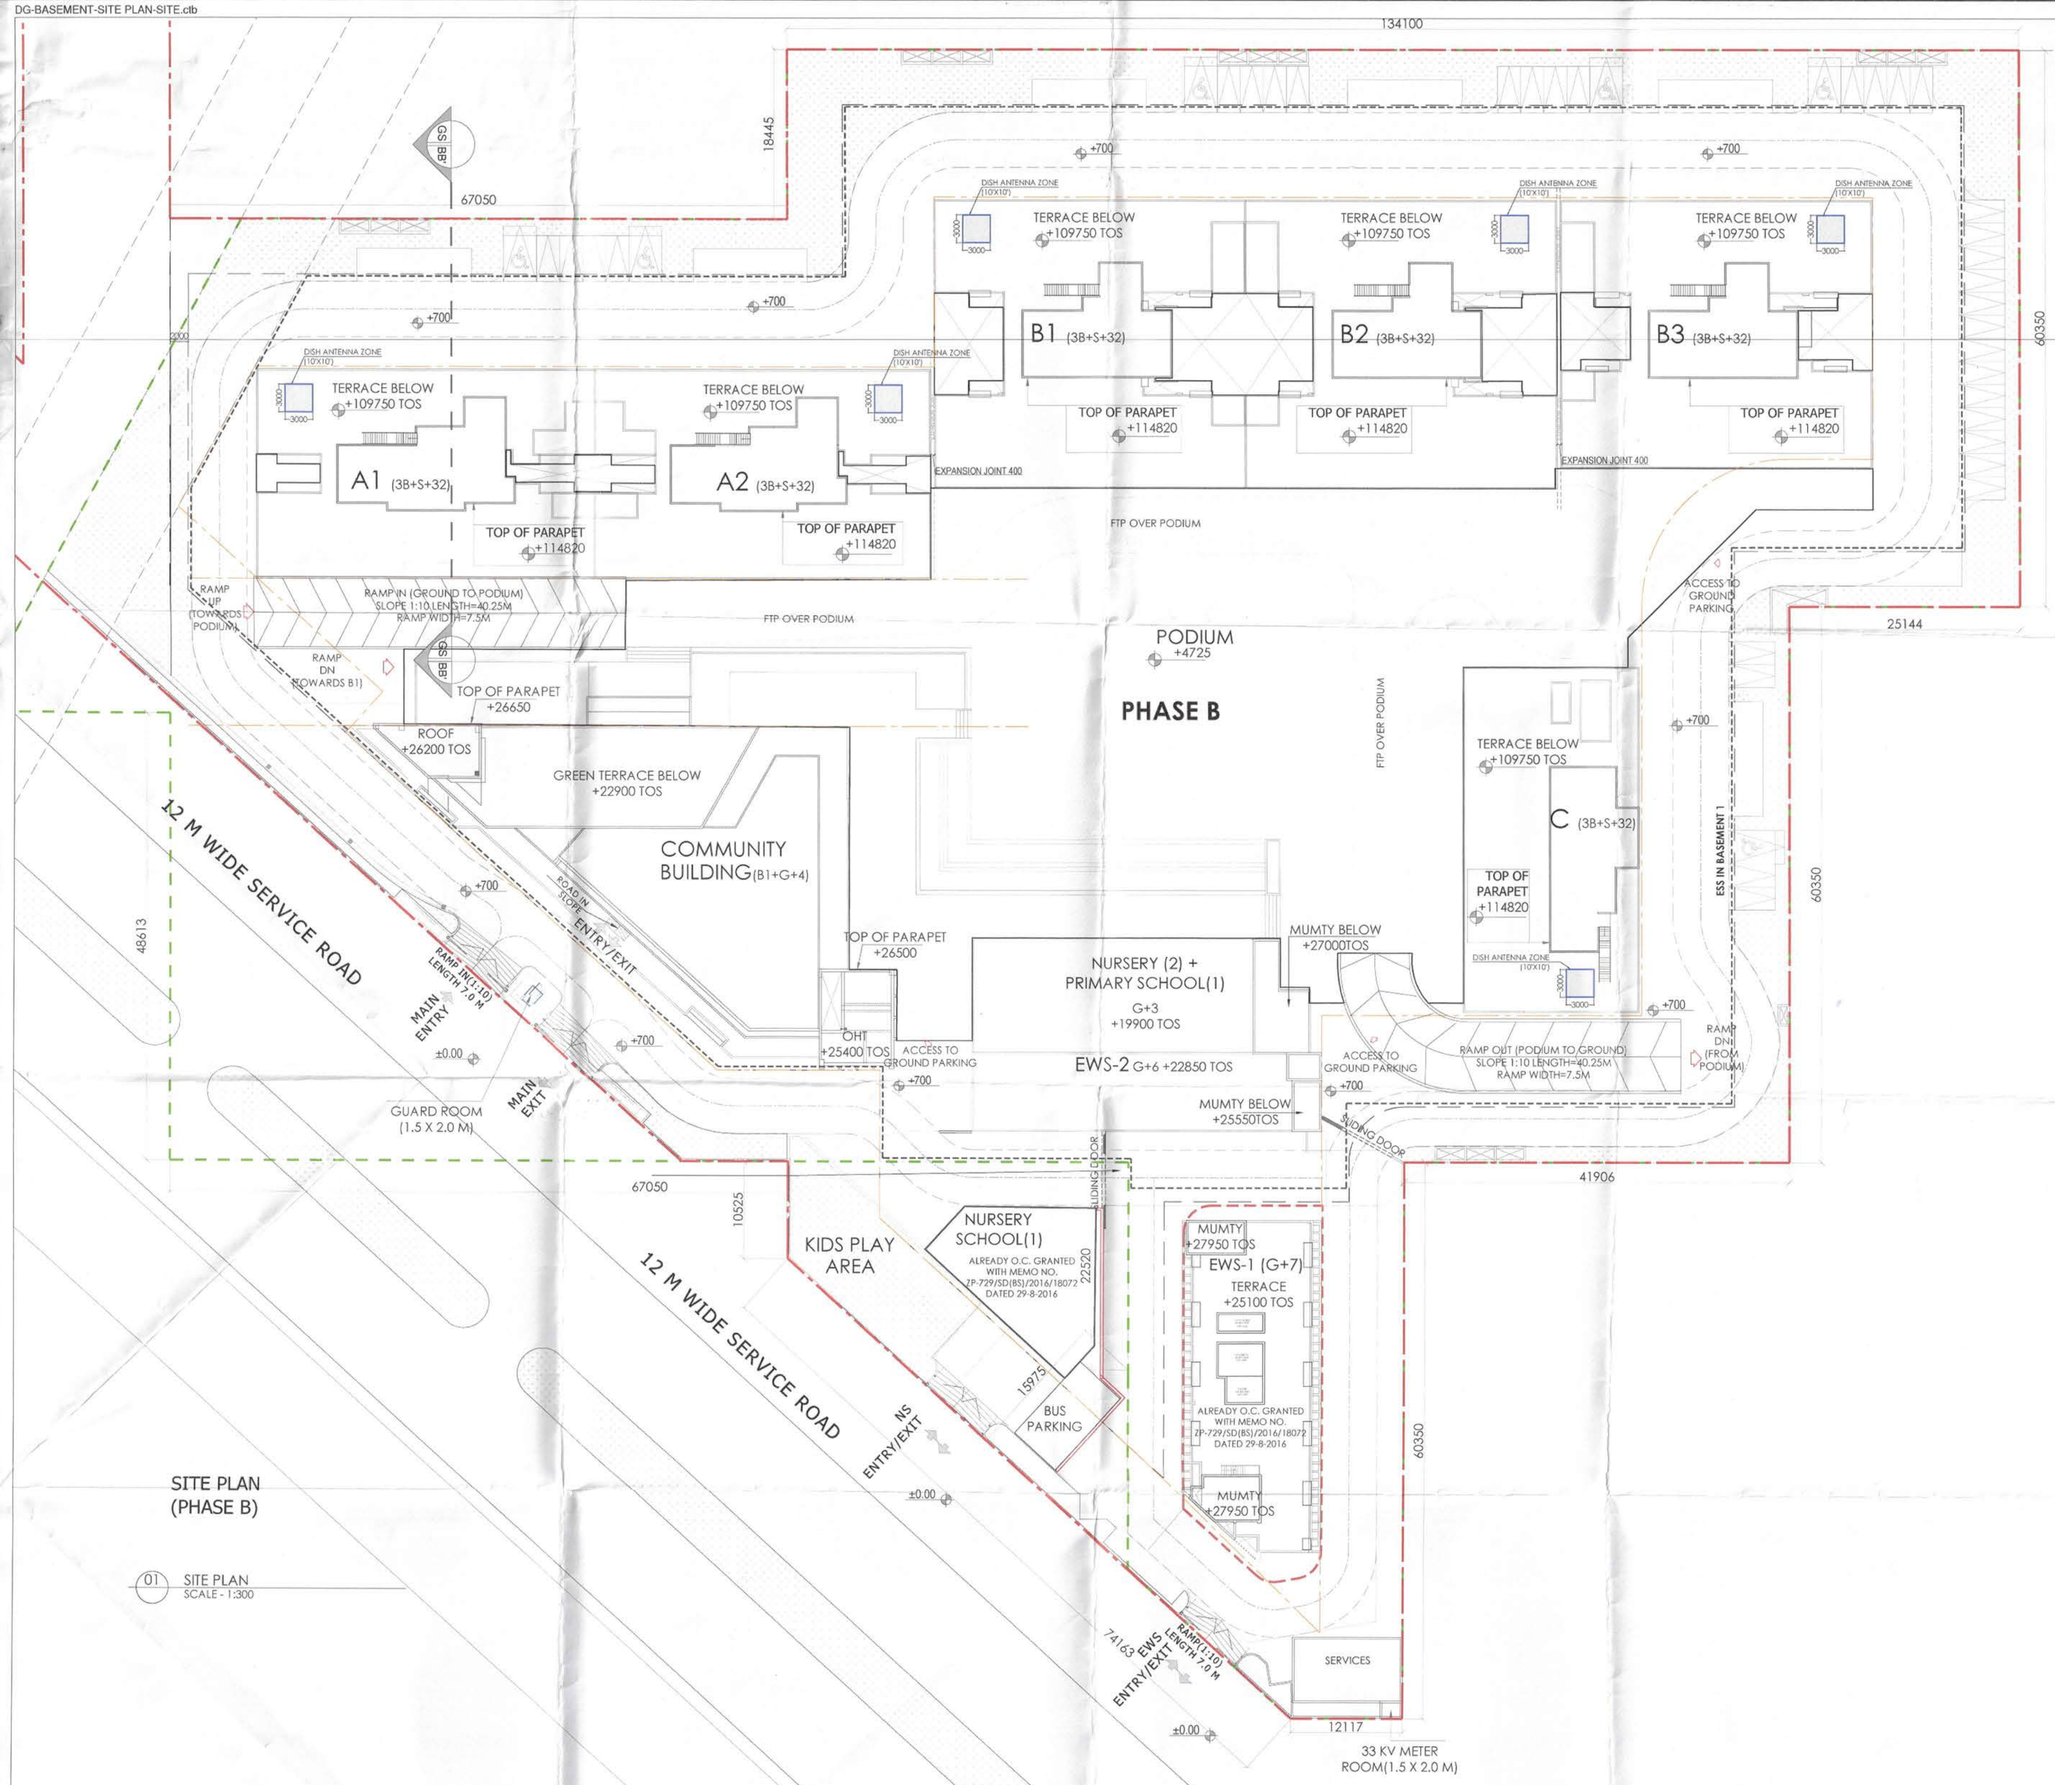

SITE PLAN (PHASE B)

01 SITE PLAN
SCALE - 1:300

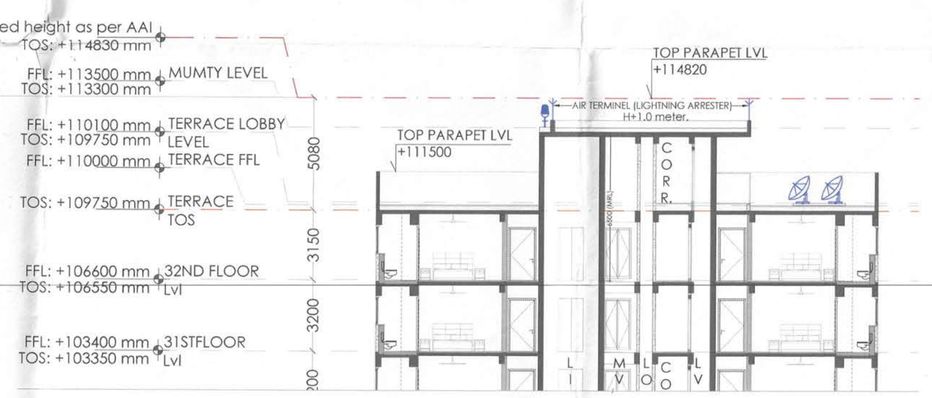

03 BLOW UP 'A'
SCALE - 1:125

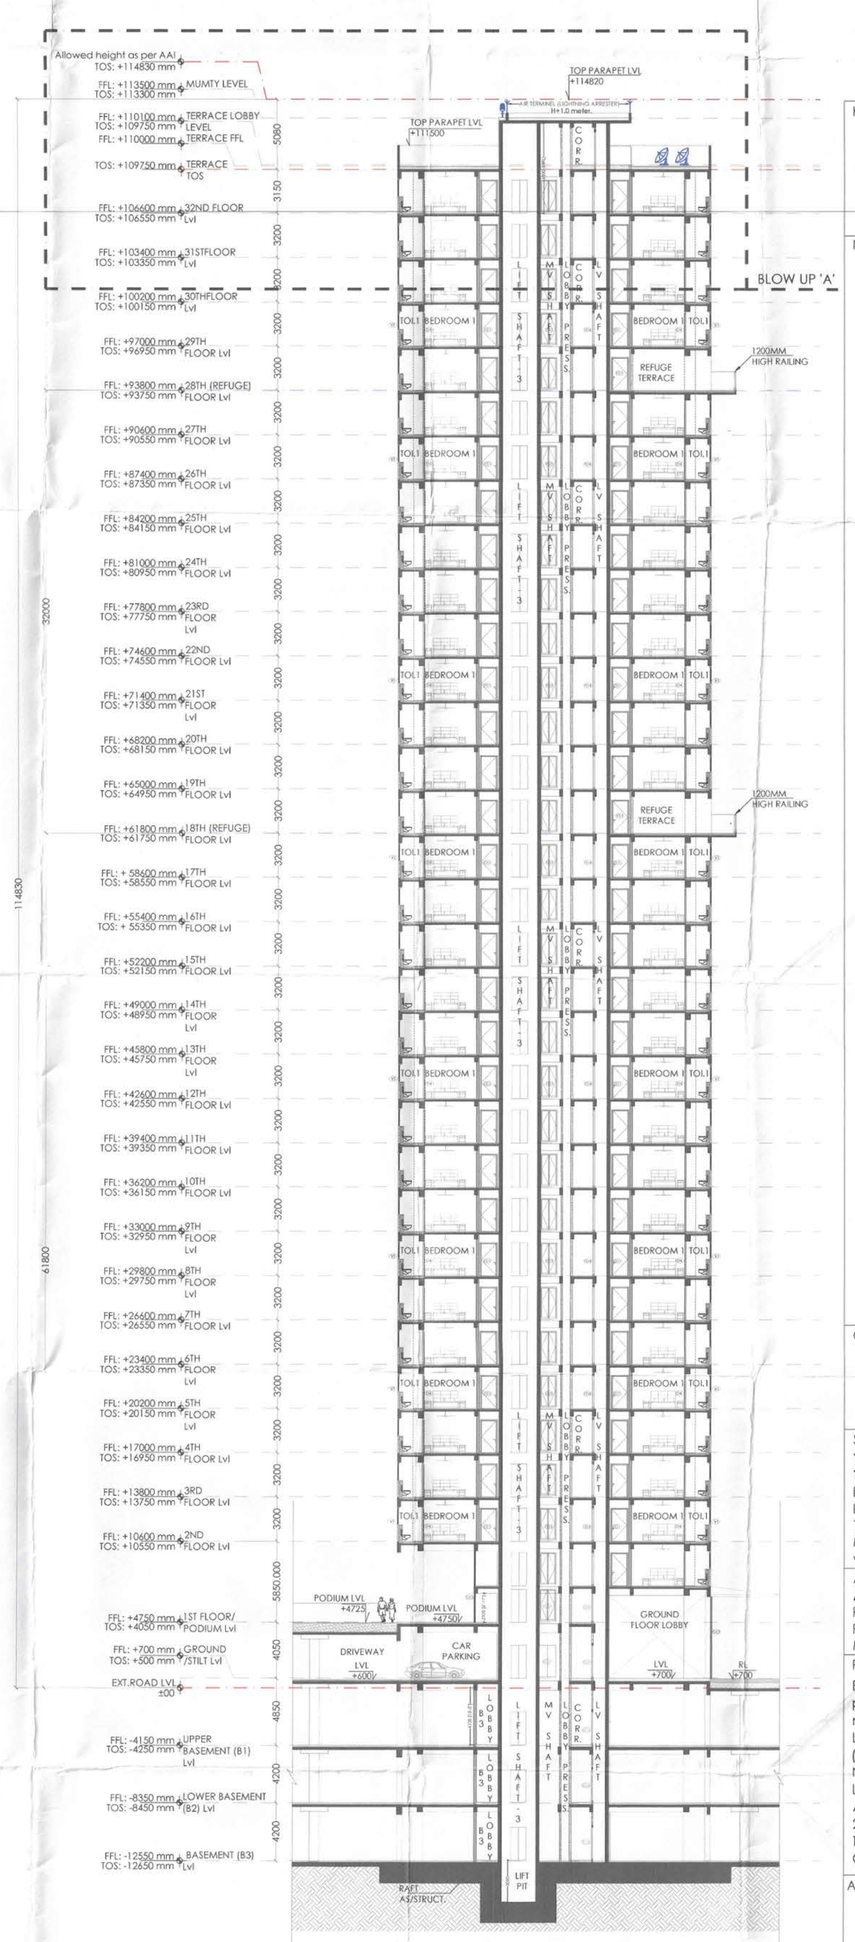

02 SECTION BB' (TOWER A1 AND A2)
SCALE - 1:200

This is a "PROVISIONAL BUILDING PLAN" approved only for the purpose of inviting objections from the general public.

D.T.P. (HQ) Member B.P.A.C. | S.T.P. (HQ) Member Secretary B.P.A.C. | S.T.P. (G) Member B.P.A.C. | D.T.P. (Hr.) Chairman B.P.A.C.

KEY PLAN

Consultant Architect

ATP (HQ)

DDR (HQ) Member BPAC

NOTES

TO BE READ WITH THIS OFFICE MEMO NO.:
DATED :

Varinder Kumar AD(HQ)

CLIENTS

PURI

PURI CONSTRUCTION PVT. LTD.
4-7B, GROUND FLOOR,
TOLSTOY HOUSE
TOLSTOY MARG,
NEW DELHI-110001

STRUCTURES

TPC
Technical Projects Consultants Pvt. Ltd.
B-74 | Sector 57 | Noida 201301 | Uttar Pradesh | India
T: +91-120-4306800 | D: +91-120-4306806 |
M: +91-9910285917
www.tpconsultants.co.in

ARCHITECTS

Arcop Associates Pvt. Ltd.
Plot- 36B, Sec-32, Gurgaon-122001
Ph.: 26242050, 26242169
Montreal, Toronto, New-Delhi, Boston

PROJECT

Building plan of Phase-B, Under (TOD and TDR) policy area measuring 5.56175 Acres License no 87 of 2012 dated 29-08-2012 (4.268 Acres) & License no 33 of 2013 dated 25-05-2013 (1.29375 Acres) part of 21.01875 Acres License No. 55 of 2010 dated 25-07-2010 (15.457 Acres), License no 87 of 2012 dated 29-08-2012 (4.268 Acres) & License no 33 of 2013 dated 25-05-2013 (1.29375 Acres) in Sector-110A & 111, Gurugram being developed by M/s Puri Construction Pvt. Ltd.

ARCHITECT'S SIGNATURE

Council of Architecture Registration No. CA/2001/20887 REGISTERED ARCHITECT

OWNER'S SIGNATURE

For PURI CONSTRUCTION PVT. LTD.
Authorised Signatory

DRAWING TITLE	DRAWING NO.
[GROUP HOUSING COLONY] LIGHTING ARRESTER AND DISH ANTENNA	AR-LA-101

A0 (1189 X 841)