SECTIONS AND ELEVATIONS_200

This is a "PROVISIONAL BUILDING PLAN" approved only for the purpose of inviting objections from the general public

D.T.P. (HQ) Member B.P.A.C. | S.T.P (HQ) Member Secretary B.P.A.C. | S.T.P (G) Member B.P.A.C. | C.T.P (HQ) Chairman B.P.A.C.

DDP(HQ) Member BPAC

Consultant Architect

Varinder Kumar AD(HQ)

ATP(HQ)

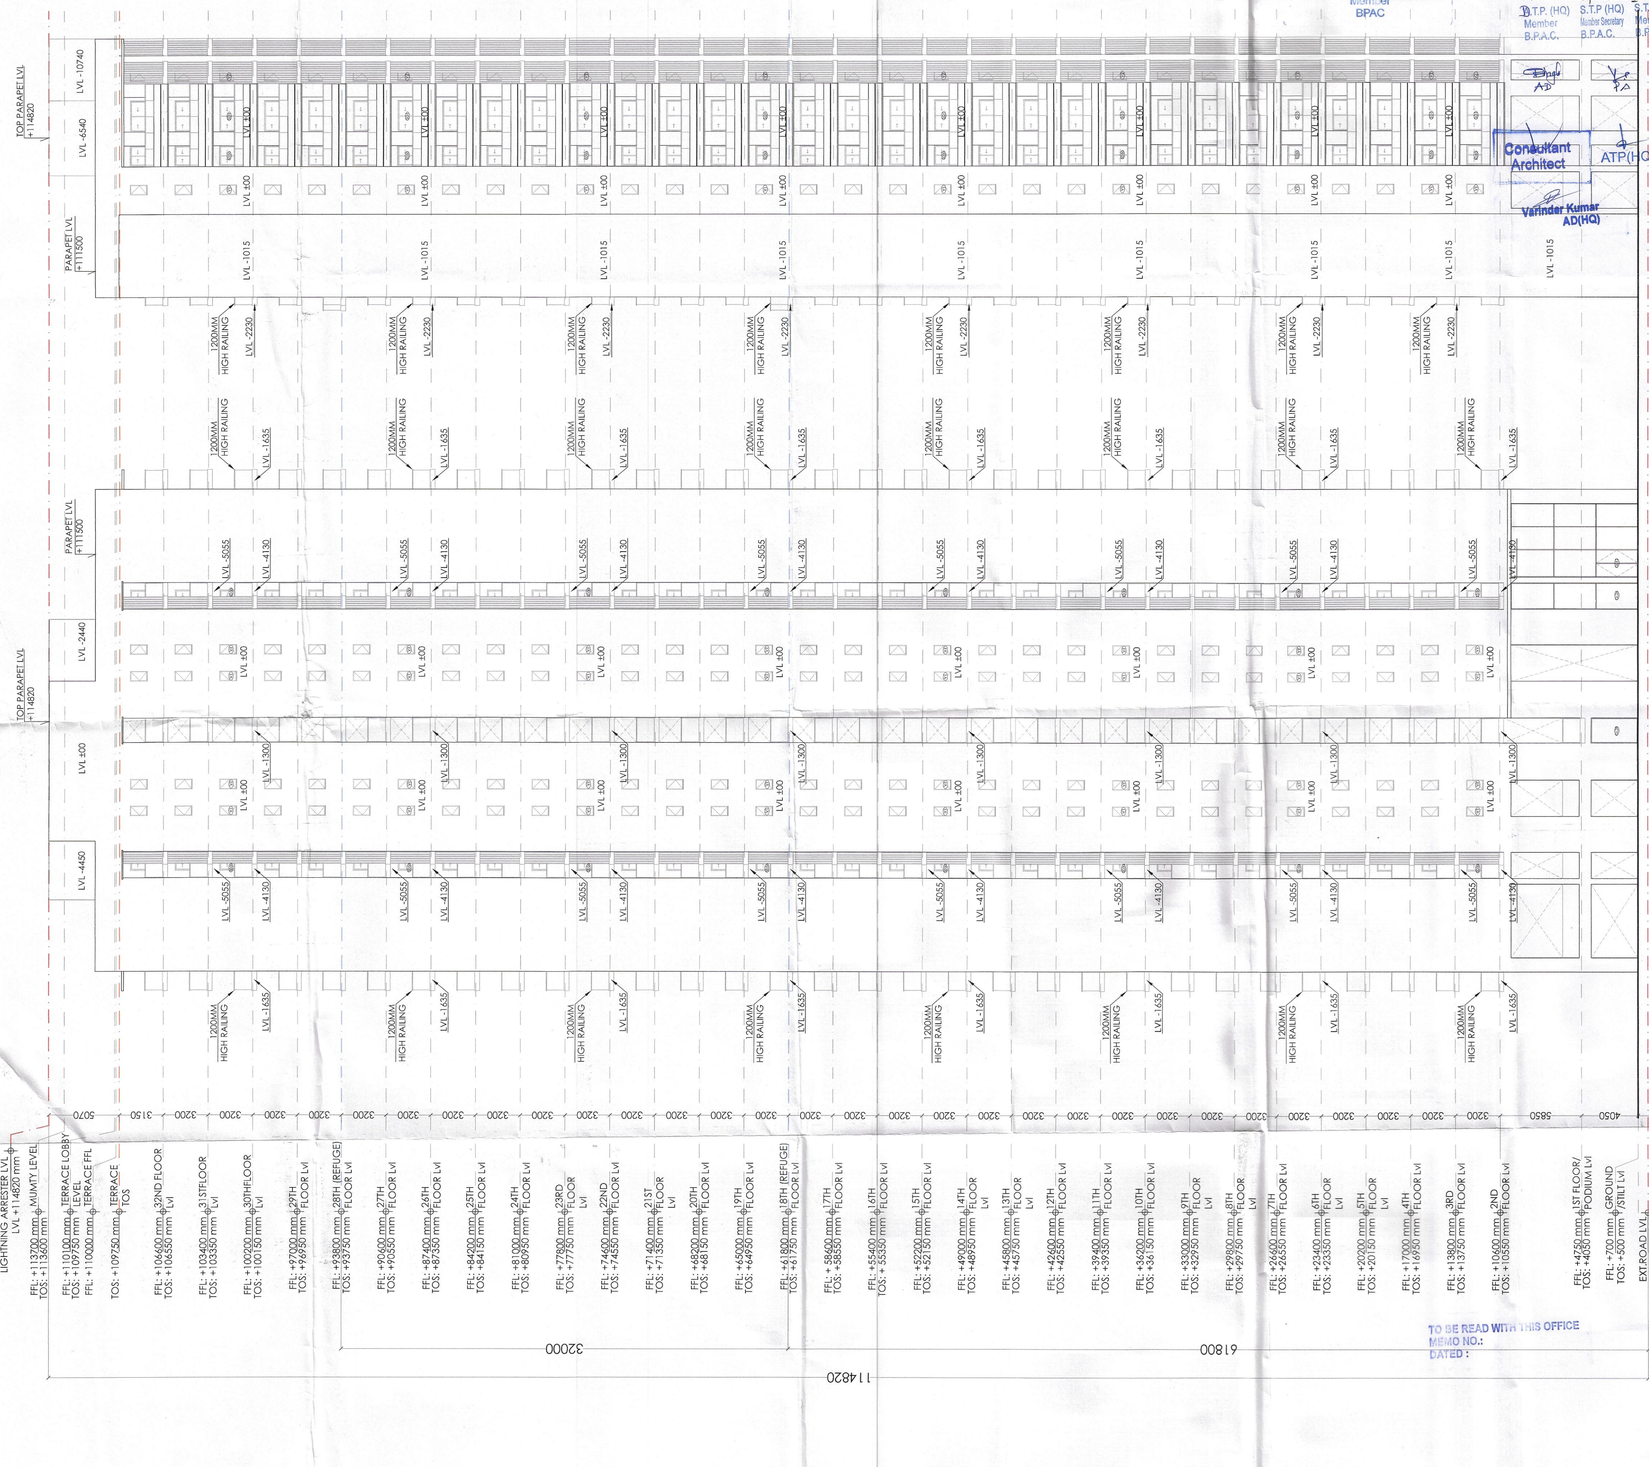
TOP PARAPET LVL +114820
PARAPET LVL +111500
PARAPET LVL +111500
TOP PARAPET LVL +114820
LVL -10740
LVL -6540
LVL -2440
LVL ±00
LVL -4450
LVL ±00
LVL -1015
LVL -2230
LVL -1635
LVL -5055
LVL -4130
LVL -1300
1200MM HIGH RAILING
TOP PARAPET/ LIGHTNING ARRESTER LVL LVL +114820 mm
FFL: +113700 mm @ MUMTY LEVEL TOS: +113600 mm
FFL: +110100 mm @ TERRACE LOBBY LEVEL TOS: +109950 mm
FFL: +110000 mm @ TERRACE FFL TOS: +109750 mm @ TERRACE TOS
FFL: +106450 mm @ 32ND FLOOR TOS: +106350 mm LVL
FFL: +103400 mm @ 31ST FLOOR TOS: +103350 mm LVL
FFL: +100200 mm @ 30TH FLOOR TOS: +100150 mm LVL
FFL: +97000 mm @ 29TH FLOOR TOS: +96950 mm LVL
FFL: +93800 mm @ 28TH (REFUGE) FLOOR TOS: +93750 mm LVL
FFL: +90600 mm @ 27TH FLOOR TOS: +90550 mm LVL
FFL: +87400 mm @ 26TH FLOOR TOS: +87350 mm LVL
FFL: +84200 mm @ 25TH FLOOR TOS: +84150 mm LVL
FFL: +81000 mm @ 24TH FLOOR TOS: +80950 mm LVL
FFL: +77800 mm @ 23RD FLOOR TOS: +77750 mm LVL
FFL: +74600 mm @ 22ND FLOOR TOS: +74550 mm LVL
FFL: +71400 mm @ 21ST FLOOR TOS: +71350 mm LVL
FFL: +68200 mm @ 20TH FLOOR TOS: +68150 mm LVL
FFL: +65000 mm @ 19TH FLOOR TOS: +64950 mm LVL
FFL: +61800 mm @ 18TH (REFUGE) FLOOR TOS: +61750 mm LVL
FFL: +58600 mm @ 17TH FLOOR TOS: +58550 mm LVL
FFL: +55400 mm @ 16TH FLOOR TOS: +55350 mm LVL
FFL: +52200 mm @ 15TH FLOOR TOS: +52150 mm LVL
FFL: +49000 mm @ 14TH FLOOR TOS: +48950 mm LVL
FFL: +45800 mm @ 13TH FLOOR TOS: +45750 mm LVL
FFL: +42600 mm @ 12TH FLOOR TOS: +42550 mm LVL
FFL: +39400 mm @ 11TH FLOOR TOS: +39350 mm LVL
FFL: +36200 mm @ 10TH FLOOR TOS: +36150 mm LVL
FFL: +33000 mm @ 9TH FLOOR TOS: +32950 mm LVL
FFL: +29800 mm @ 8TH FLOOR TOS: +29750 mm LVL
FFL: +26600 mm @ 7TH FLOOR TOS: +26550 mm LVL
FFL: +23400 mm @ 6TH FLOOR TOS: +23350 mm LVL
FFL: +20200 mm @ 5TH FLOOR TOS: +20150 mm LVL
FFL: +17000 mm @ 4TH FLOOR TOS: +16950 mm LVL
FFL: +13800 mm @ 3RD FLOOR TOS: +13750 mm LVL
FFL: +10600 mm @ 2ND FLOOR TOS: +10550 mm LVL
FFL: +4750 mm @ 1ST FLOOR/ TOS: +4050 mm PODIUM LVL
FFL: +700 mm , GROUND TOS: +500 mm STILT LVL
EXT.ROAD LVL -1200
5070 3150 3200 3200 3200