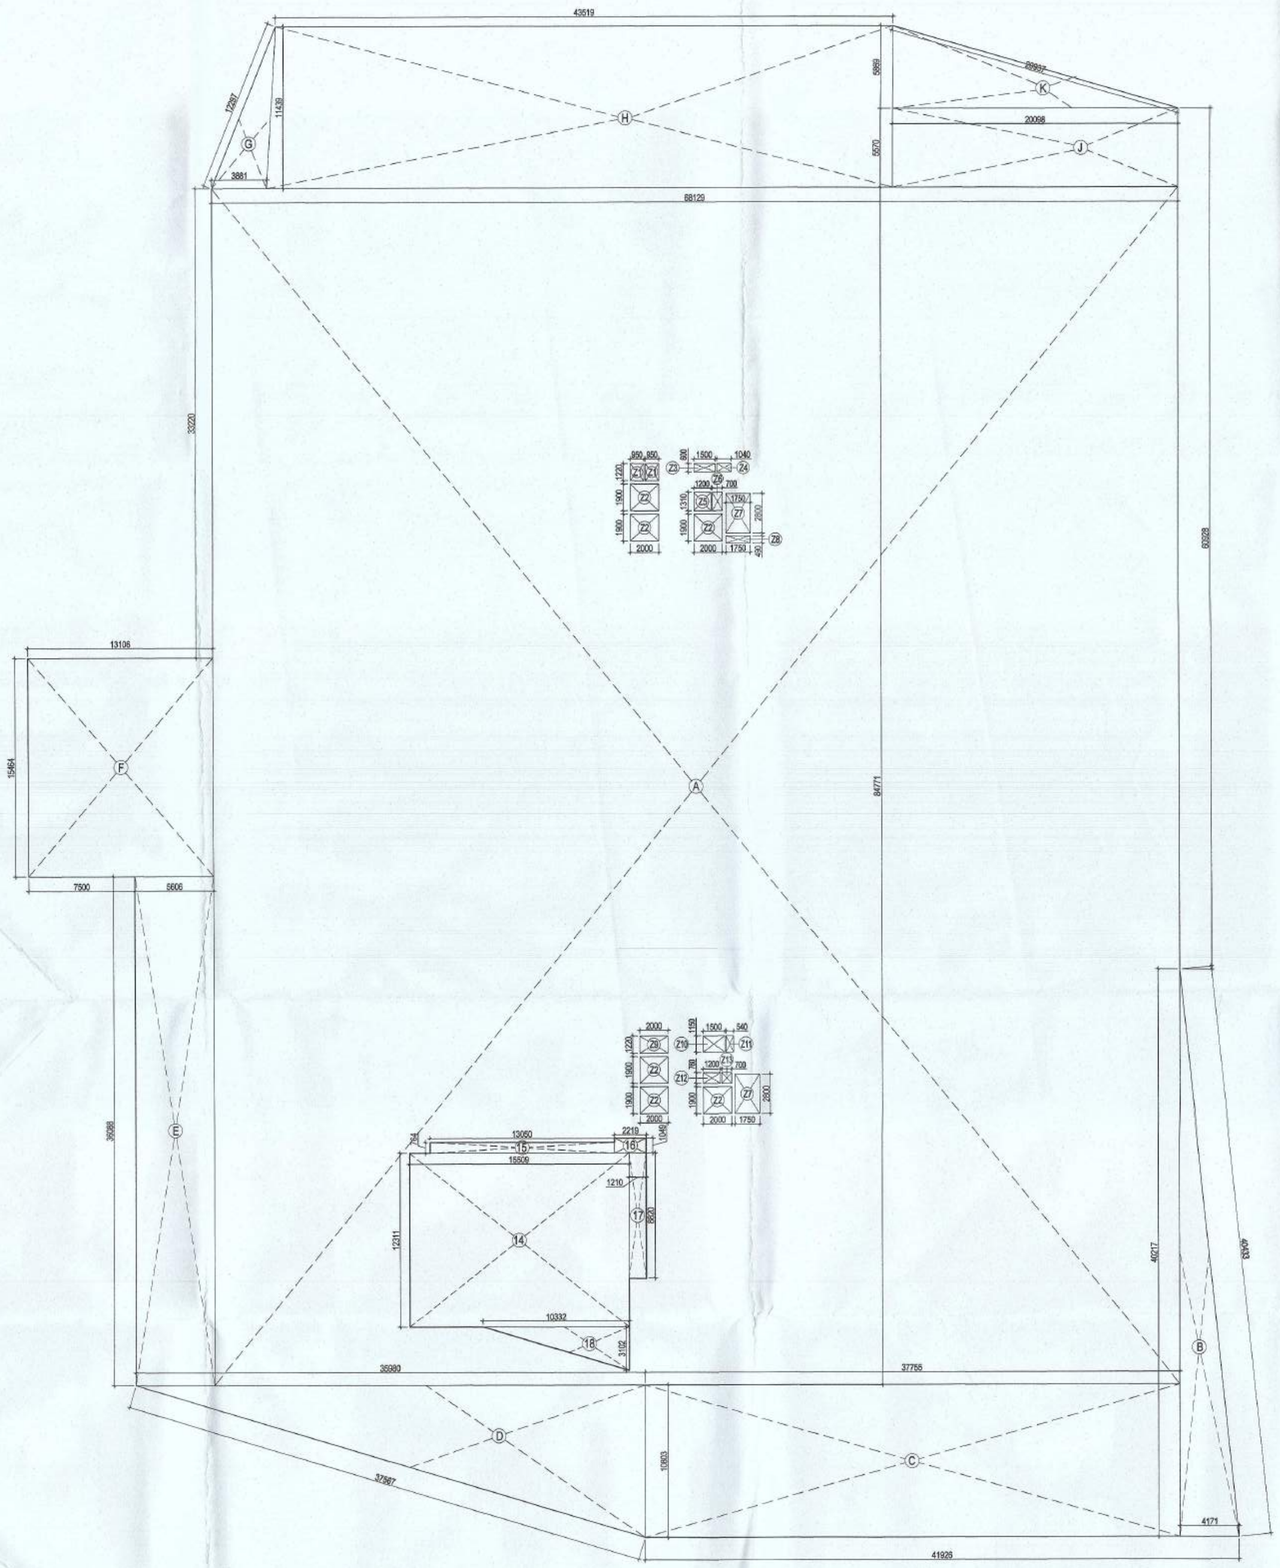

AREA DIAGRAM OF BASEMENT - 1

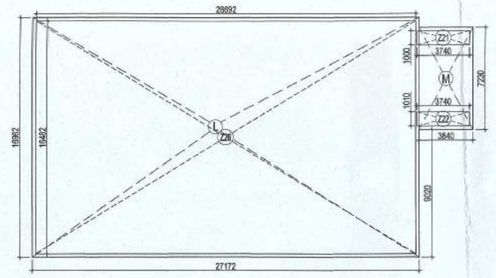

AREA OF BASEMENT-1					
LEGEND	LENGTH (m)	WIDTH (m)		Nos.	AREA (sqm)
ADDITIONS					
A	68.129	84.771		1	5775.363
B	4.171	40.217	1/2	1	83.873
C	37.755	10.803		1	407.867
D	35.980	10.803	1/2	1	194.346
E	5.606	36.088		1	202.309
F	13.106	15.464		1	202.671
G	3.881	11.439	1/2	1	22.197
H	43.519	11.439		1	497.814
J	20.098	5.570		1	111.946
K	20.098	5.869	1/2	1	58.978
L	27.172	16.962		1	460.891
M	3.840	7.230		1	27.763
TOTAL ADDITIONS					**8046.019**
SUBTRACTIONS					
Z1	0.950	1.220		2	2.318
Z2	2.000	1.900		6	22.800
Z3	1.500	0.600		1	0.900
Z4	1.040	0.600		1	0.624
Z5	1.200	1.310		1	1.572
Z6	0.700	1.310		1	0.917
Z7	1.750	2.800		2	9.800
Z8	1.750	0.490		1	0.858
Z9	2.000	1.220		1	2.440
Z10	1.500	1.150		1	1.725
Z11	0.540	1.150		1	0.621
Z12	1.200	0.760		1	0.912
Z13	0.700	0.760		1	0.532
Z20	26.692	16.482		1	439.938
Z21	3.764	1.000		1	3.764
Z22	3.764	1.010		1	3.802
14	15.509	12.311		1	190.931
15	13.050	0.764		1	9.970
16	2.219	1.049		1	2.328
17	8.820	1.210		1	10.672
18	3.102	10.332	1/2	1	16.025
TOTAL SUBTRACTION					**723.448**
TOTAL AREA OF BASEMENT-1					**7322.571**

AUTHORITY STAMP :

This is a "PROVISIONAL BUILDING PLAN" approved only for the purpose of inviting objections from the general public

ATP(HQ) STP(HQ) Member Secretary SVNC BPAC Member BPAC Chairman BPAC

TO BE READ WITH THIS OFFICE MEMO NO.:
DATED :

J.D. P.A. A.T.P.

Ram Avtar Beesi
JD(HQ)

KEY PLAN :

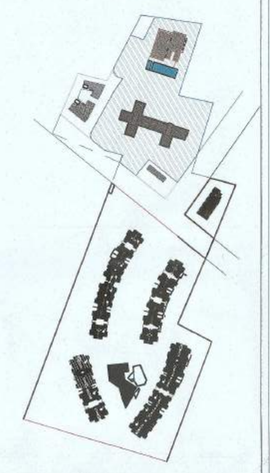

ARCHITECT:-

rajeev agarwal architects
j -1963, chittaranjan park
new delhi - 110019
tel: 011- 40528648
website: www.rajeevagarwal.com

STRUCTURE

NNC DESIGN INTERNATIONAL
CONSULTING STRUCTURAL ENGINEERS
G-70, 2nd FLOOR, JASWANT PLAZA, NEAR KALINDI KUNJ MAIN SARITA VIHAR ROAD, OKHLA, NEW DELHI-110025
PHONE NO.: +91-11-28940734/5/6/7/8 FAX: 28940738
E-Mail : nnc_consultants@hotmail.com
Web : www.nncdesigninternational.com

MEP Consultants

PDA
190, 2nd Floor, F.I.E, Patparganj
Industrial Area, Delhi -110092.

M- 9717071532: Tel/Fax :
+91-11-42408301 -2

PROJECT LANDSCAPE CONSULTANTS

Oracles | Plural Design Consultants

G 68 Kailash New Delhi 110 019 |
India | +91 11 2646 1630 | +91
98110 20950

PROJECT TITLE

Approval of revised building plans of Group Housing Colony area measuring 16.54 acres (licence No. 67 of 2011 dated 16.07.2011), sector-77 Gurugram being developed by Janpriya Build Estate Pvt. Ltd. & Others C/o Umang Realtech Pvt. Ltd.

ARCHITECT'S SIGNATURE / STAMP :

RAJEEV KUMAR AGARWAL
ARCHITECT CA/88/11915

OWNER SIGNATURE / STAMP :

FOR JANPRIYA BUILDSTATE PVT. LTD.
Authorised Signatory

DRAWING TITLE :

BASEMENT - 1
AREA DIAGRAM

DCTP(HQ)
Member
BPAC

MAQSUD E NAZAR
M. Tech (Structures), Ph.D. (Structures)
Member Institute of Engineers (India)
AM/08971(M)

SCALE
1:200

DATE
05 - JAN. - 2022

DRAWING NO.
30/31

RELEASED FOR -
- [ ] INFORMATION
- [ ] EIA
- [ ] TENDER
- [ ] ADVANCE COPY
- [x] SUBMISSION DRG.
- [ ] GFC

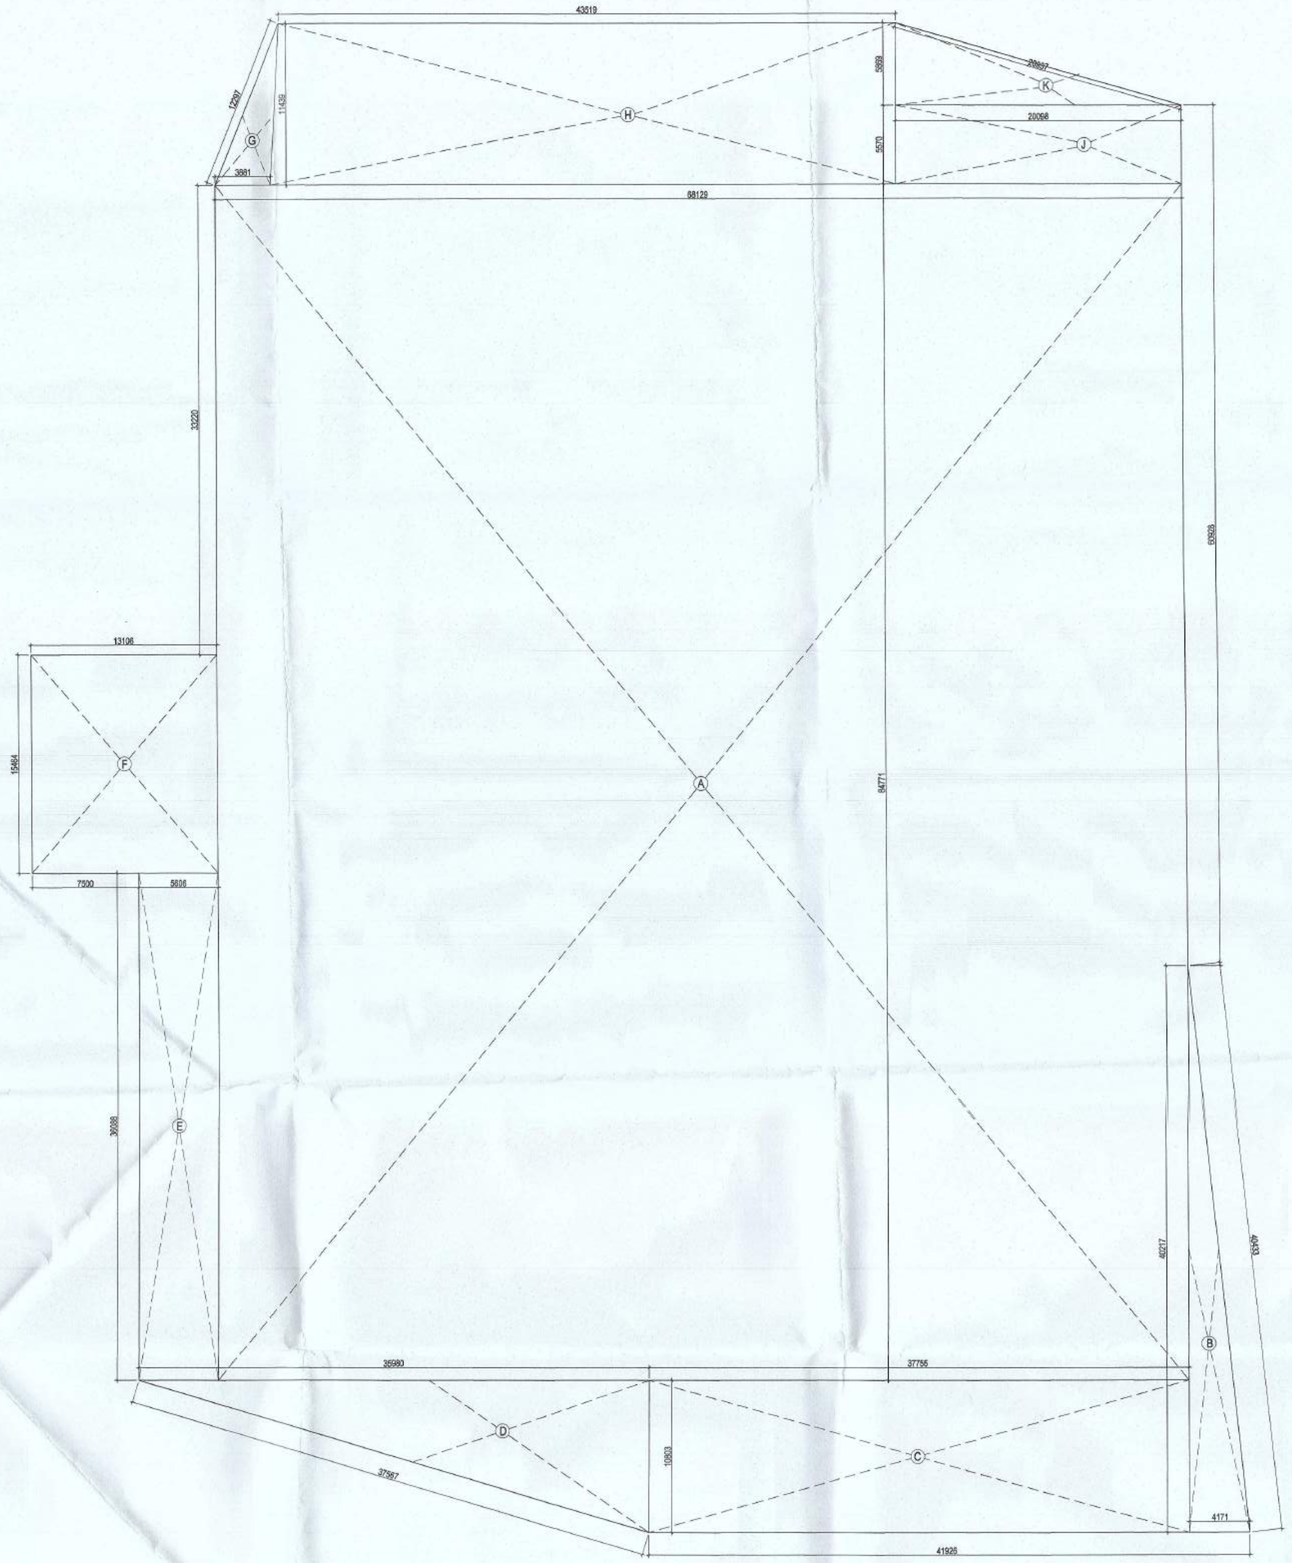

AREA DIAGRAM OF BASEMENT - 2

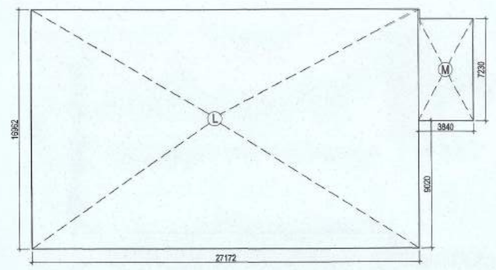

AREA OF BASEMENT - 2					
LEGEND	LENGTH (m)	WIDTH (m)		Nos.	AREA (sqm)
ADDITIONS					
A	68.129	84.771		1	5775.363
B	4.171	40.217	1/2	1	83.873
C	37.755	10.803		1	407.867
D	35.980	10.803	1/2	1	194.346
E	5.606	36.088		1	202.309
F	13.106	15.464		1	202.671
G	3.881	11.439	1/2	1	22.197
H	43.519	11.439		1	497.814
J	20.098	5.570		1	111.946
K	20.098	5.869	1/2	1	58.978
L	27.172	16.962		1	460.891
M	3.840	7.230		1	27.763
TOTAL ADDITIONS					**8046.019**
TOTAL AREA OF BASEMENT - 2					**8046.019**

MAQSUD-E NAZAR
M. Tech (Structures), Ph.D. (Structures)
Member Institute of Engineers (India)
AM/089710/0

AUTHORITY STAMP :

This is a "PROVISIONAL BUILDING PLAN" approved only for the purpose of inviting objections from the general public

STP(HQ) Member Secretary BWC | STP(HQ) Member BWC | CCP(HQ) Chairman BWC

TO BE READ WITH THIS OFFICE MEMO NO.:
DATED :

J.D. | P.A. | A.T.P.

Ram Avtar Bassi JD(HQ) | DCP(HQ) Member BPAC

KEY PLAN :

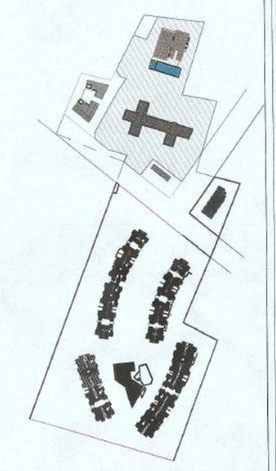

ARCHITECT:-
rajeev agarwal architects
j -1963, chittaranjan park
new delhi - 110019
tel: 011- 40526848
website: www.rajeevagarwal.com

STRUCTURE
NNC DESIGN INTERNATIONAL
CONSULTING STRUCTURAL ENGINEERS
G-90, 2nd FLOOR, ASRANI PLAZA, NEAR RAJDOO KUNJ MAIN SAGETA VIHAR ROAD, OKHLA, NEW DELHI-110025
PHONE NO.: +91-11-26946276/5/6/7/8 FAX: 26946758
E-Mail : nnc_consultants@hotmail.com
Web : www.nncdesigninternational.com

MEP Consultants
PDA
190, 2nd Floor, F.I.E, Patparganj Industrial Area, Delhi -110092.
M- 9717071532; Tel/Fax : +91-11-42408301 -2

PROJECT LANDSCAPE CONSULTANTS
Oracles | Plural Design Consultants
G 98 Kailash New Delhi 110 019 | India | +91 11 2648 1630 | +91 98110 20950

PROJECT TITLE
Approval of revised building plans of Group Housing Colony area measuring 16.54 acres (licence No. 67 of 2011 dated 16.07.2011), sector-77 Gurugram being developed by Janpriya Build Estate Pvt. Ltd. & Others C/o Umang Realtech Pvt. Ltd.

ARCHITECT'S SIGNATURE / STAMP :

RAJEEV KUMAR AGARWAL
ARCHITECT CA/88/11915

OWNER SIGNATURE / STAMP :

FOR JANPRIYA BUILD ESTATE PVT. LTD.
Authorised Signatory

DRAWING TITLE :
BASEMENT - 2
AREA DIAGRAM

SCALE
1:200

DATE
05 - JAN. - 2022

DRAWING NO.
28/31

RELEASED FOR -
- ☐ INFORMATION
- ☐ EIA
- ☐ TENDER
- ☐ ADVANCE COPY
- ☑ SUBMISSION DRG.
- ☐ GFC