SHEET NO-07

Sanctioned & Valid for 5 years
to be read with memo No. 98-37 Dt 14/05/24

DOOR SCHEDULE TERRACE LEVEL

S.NO	TYPE	OPENING	HEIGHT	SILL	LINTEL	LOCATION
1	FD3	1200	2400	00	2400	STAIRCASE

WINDOW SCHEDULE TERRACE LEVEL

S.NO	TYPE	OPENING	HEIGHT	SILL	LINTEL	LOCATION
1	W2	1800	1000	900	2400	STAIRCASE

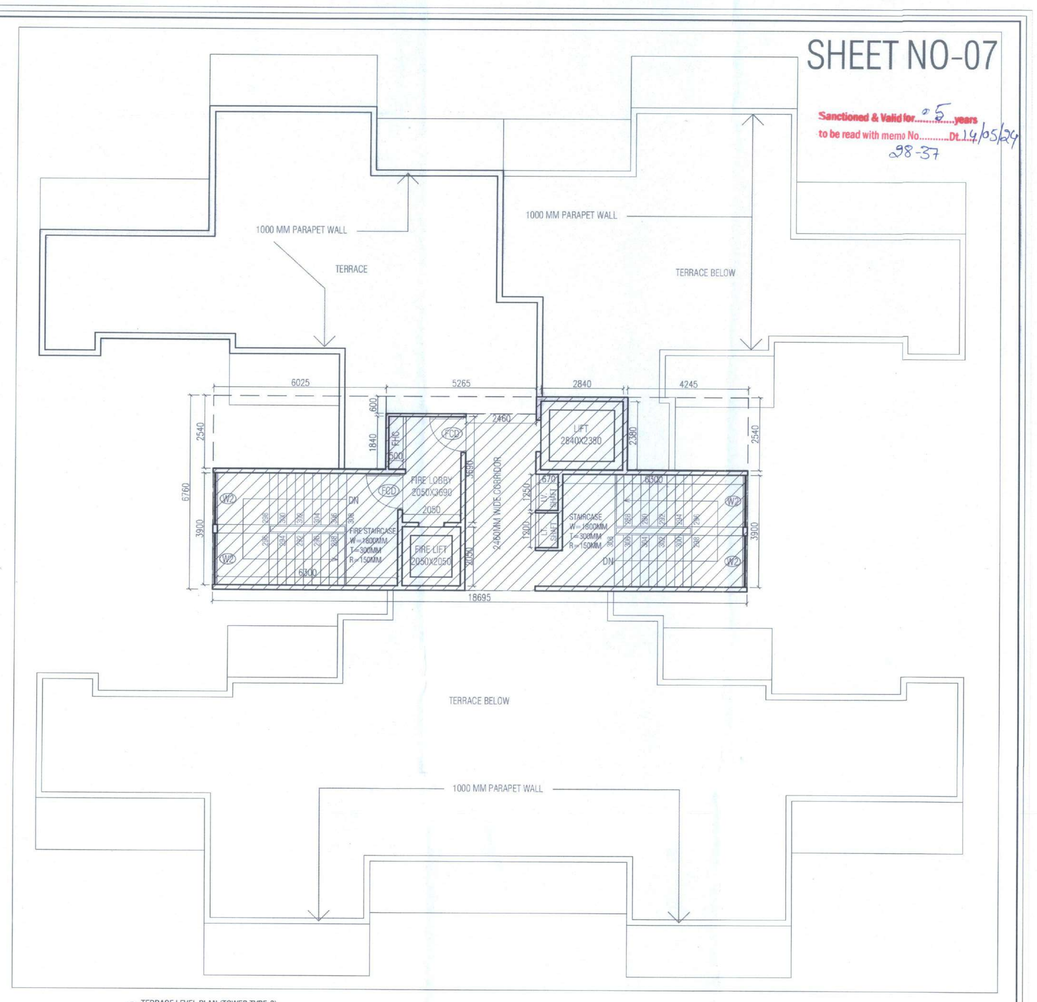

06 TERRACE LEVEL PLAN (TOWER TYPE-2)

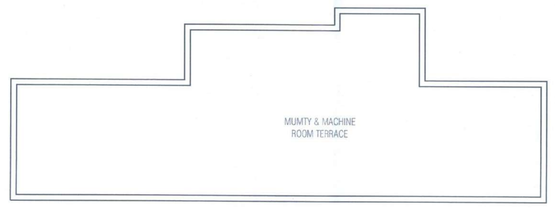

08 MUMTY & MACHINE ROOM TERRACE LEVEL PLAN (TOWER TYPE-2)

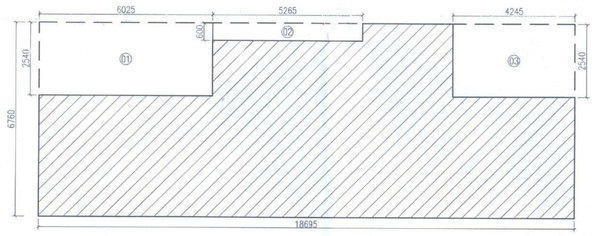

07 MUMTY & MACHINE ROOM AREA DETAIL (TOWER TYPE-2)

MUMTY & MACHINE ROOM FREE FROM F.A.R AREA DETAIL (TOWER TYPE-2)						
ITEM	WIDTH		LENGTH	NO	AREA (SQ.M)	
A1	18.695	X	6.760	1	126.378	
				TOTAL	**126.378**	1
DEDUCTIONS						
ITEM	WIDTH		LENGTH	NO	AREA (SQ.M)	
1	6.025	X	2.540	1	15.304	
2	5.265	X	0.600	1	3.159	
3	4.245	X	2.540	1	10.782	
SUB TOTAL-01					**29.245**	2
MUMTY & MACHINE ROOM AREA = (1) - (2)						
MUMTY & MACHINE ROOM AREA						**97.133**

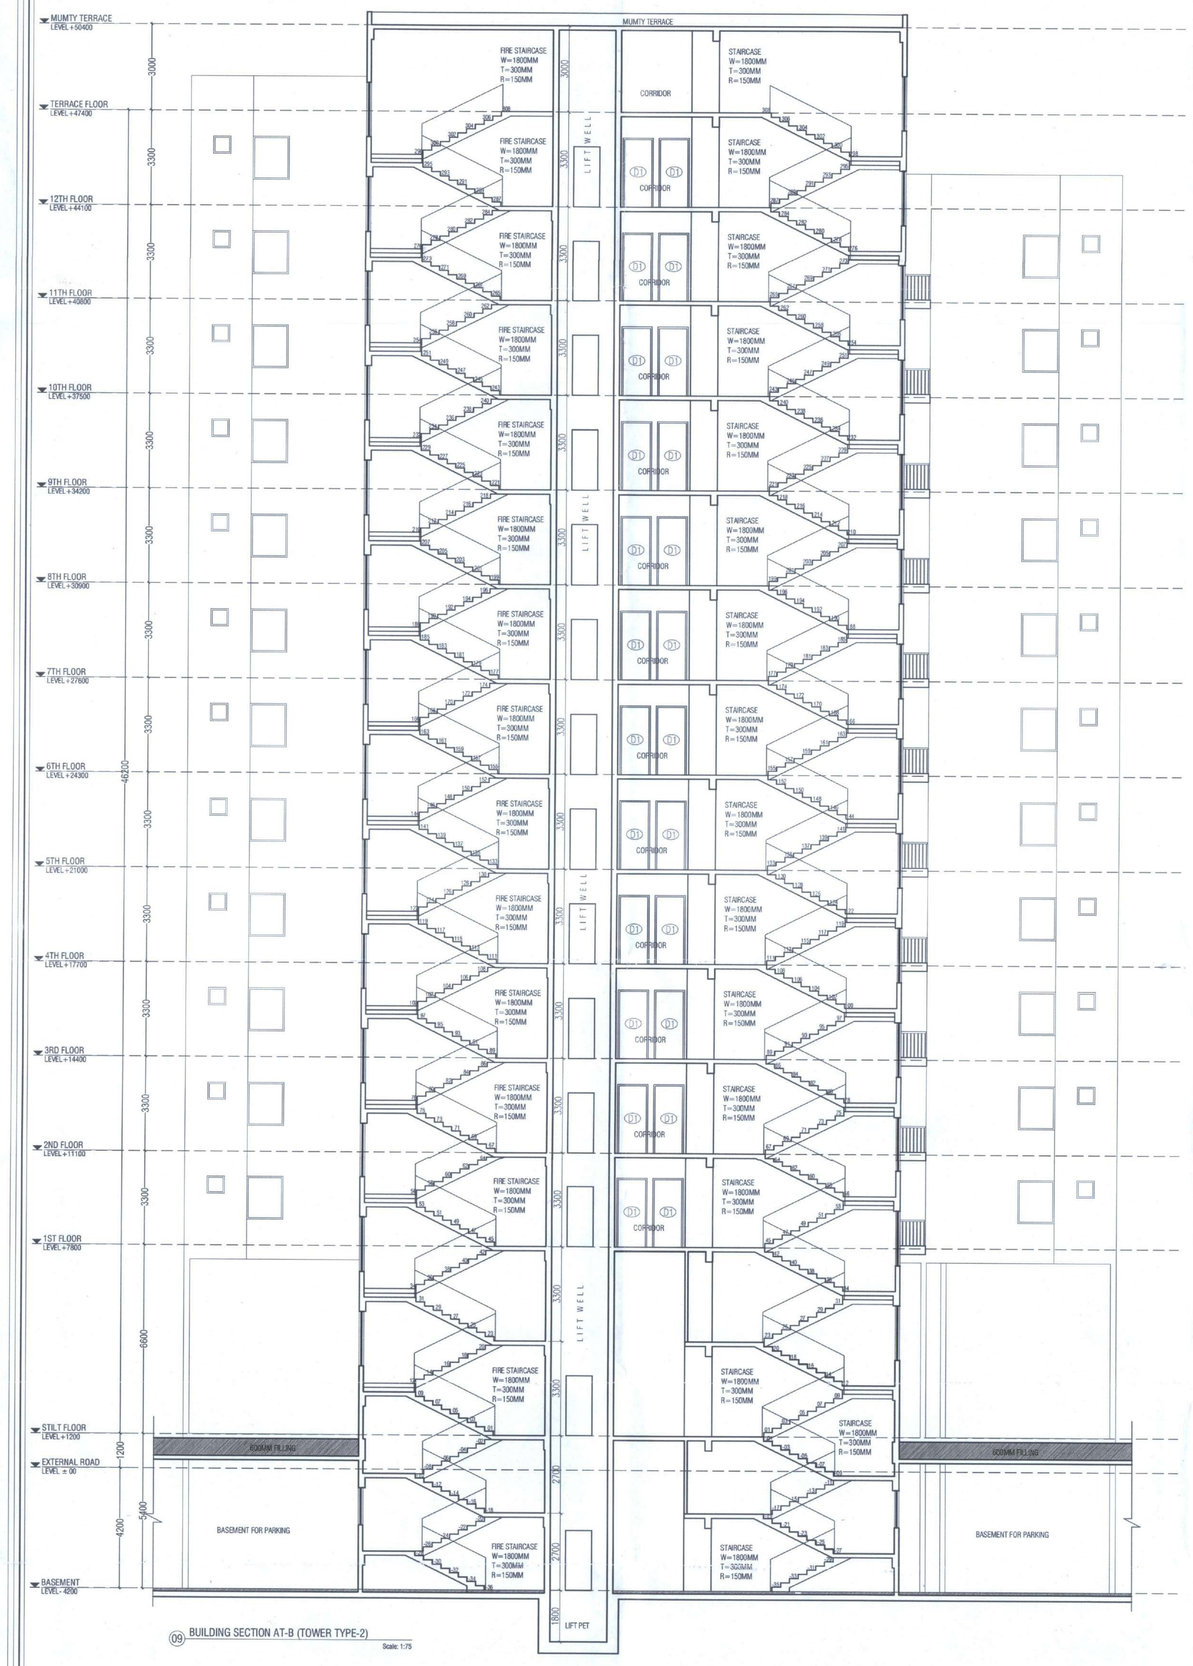

09 BUILDING SECTION AT-B (TOWER TYPE-2)
Scale: 1:75

10 BUILDING SECTION AT-A (TOWER TYPE-2)
Scale: 1:75

A Unique Concept By
RSHL Real Estate Development LLC
Dubai

Circle Head Draftsman
HSIIDC IMT, Rohtak

Assistant Town Planner
HSIIDC IMT, Rohtak

Divisional Town Planner
HSIIDC IMT, Rohtak

CLIENT:
HL RESIDENCY (PROP)

ARCHITECT:

PROJECT:
PLOT No.-3,SECTOR - 30 B,PHASE II, INDUSTRIAL MODAL TOWNSHIP, ROHTAK, HARYANA

DRAWING TITLE:
BUILDING SECTION-A & B & AREA DIAGRAM (TOWER TYPE-2)

SHEET NO.

SCALE:- 1:100

DATE:- 28.04.2024

DRAWN BY:-

CHECK BY:-

ARCHITECT'S SIGN: NISHA Architecture, Planner, Interiors & Valuer CA/2017/ 86235 Chotlu Ram Chowk, Rohtak Ph. 8059964775

OWNER'S SIGN: HL Residency Proprietor

GENERAL NOTES:
1. ALL DIMENSIONS AREA IN MILLIMETERS UNLESS NOTED OTHERWISE.