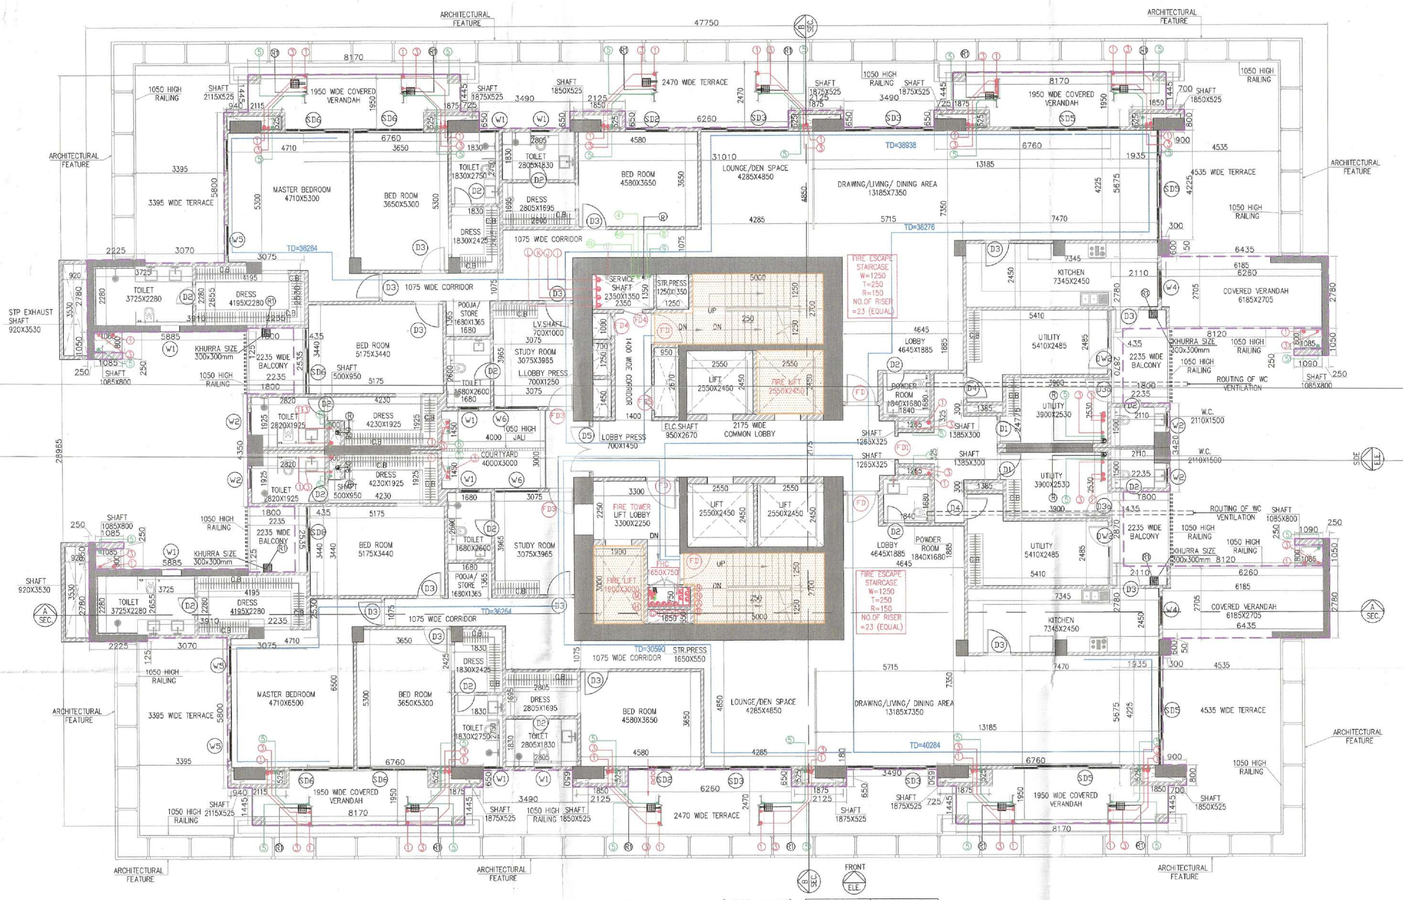

41ST FLOOR PLAN (PENT HOUSE)
(TOWER-D)

FLOORS	TOWER'S NAME
	TOWER-D
PENT HOUSE	+144450

SHAFT PIPE DETAIL

SYMBOL	ABBREVIATION	DESCRIPTION
1	A	150M MS FIRE RISER PIPE (LOWER ZONE)
2	A	150M MS FIRE RISER PIPE (MID. ZONE)
3	A	150M MS FIRE RISER PIPE (UPPER ZONE)
4	A	150M MS FIRE RISER PIPE (UPPER L.M. ZONE 4)
5	A	150M MS SPRINKLER PIPE (LOWER ZONE)
6	A	150M MS SPRINKLER PIPE (MID. ZONE)
7	A	150M MS SPRINKLER PIPE (UPPER ZONE)
8	A	150M MS SPRINKLER PIPE (UPPER L.M. ZONE 4)
9	A	150M MS SPRINKLER STAND BY RISER (LOWER ZONE)
10	A	150M MS SPRINKLER STAND BY RISER (MID. ZONE)
11	A	150M MS SPRINKLER STAND BY RISER (UPPER ZONE)
12	A	150M MS SPRINKLER STAND BY RISER (UPPER L.M. ZONE 4)
13	A	150M MS SPRINKLER MAIN LINE
14	D	150M DRAIN PIPE

SHAFT PIPE DETAIL

SYMBOL	ABBREVIATION	DESCRIPTION
15	CWP	150M CWR WATER PIPE
16	CWP	75M CWR WATER PIPE
17	W	150M WC. & WASTE PIPE
18	V	150M VENT PIPE
19	CWC	COMMUNITY WATER SUPPLY ON TOPS PIPE
20	CWC	COMMUNITY WATER SUPPLY ON TOWER PIPE TO TOP (TWO FLOOR)
21	CWC	COMMUNITY WATER SUPPLY ON TOWER PIPE TO PH FLOOR
22	CWC	PLUMBING WATER SUPPLY ON TOWER PIPE
23	CWC	COMMUNITY WATER RISER PIPE (TWO FLOOR)
24	CWC	PLUMBING WATER SUPPLY RISER ON (WC) FLOOR
X		100M W.S. PARKING DRAIN PIPE
X1		150M W.S. RAMP DRAIN PIPE

DOOR AND WINDOW SCHEDULE

SR.NO.	TYPE	WIDTH (mm)	HEIGHT (mm)	NO.OF.	UNITS/FLOR
1	D1	900	2100	4	2100
2	D2	1200	2100	2	2100
3	D3	2000	2100	6	2100
4	D4	1000	2100	2	2100
5	D5	1200	2100	1	2100
6	D6	1800	2400	1	2400
7	D7	1500	2400	1	2400
8	D8	2100	2400	2	2400
9	D9	2400	2400	2	2400
10	D10	2100	2400	2	2400
11	D11	2400	2400	2	2400
12	D12	2400	2400	2	2400
13	D13	2800	2400	2	2400
14	D14	2800	2400	2	2400
15	D41	1100	1100	1038	2003
16	D42	1200	2100	2	2003
17	D43	1000	3000	2	3003
18	D44	1200	3000	2	3003
19	D45	1500	3000	2	3003
20	D46	1800	3000	2	3003
21	W1	1100	1100	1	2003
22	W2	1200	1100	1038	2003
23	W3	1500	1100	1038	2003
24	W4	1100	1100	1038	2003
25	W5	1200	1100	1038	2003
26	W6	1500	1100	1038	2003
27	W7	1500	1200	1038	2400
28	W8	1500	1200	2	2400
29	W9	1500	1200	2	2400
30	W10	1500	2400	2	2400
31	W11	1500	2700	2	2400
32	W12	1500	2700	52	2400
33	W13	1500	2700	52	2400
34	W14	1500	2400	2	2400
35	W15	1500	2400	2	2400
36	W16	1500	2400	2	2400
37	W17	1500	2400	2	2400
38	W18	1500	2400	2	2400
39	W19	1500	3000	2	3000
40	W20	1500	3000	2	3000

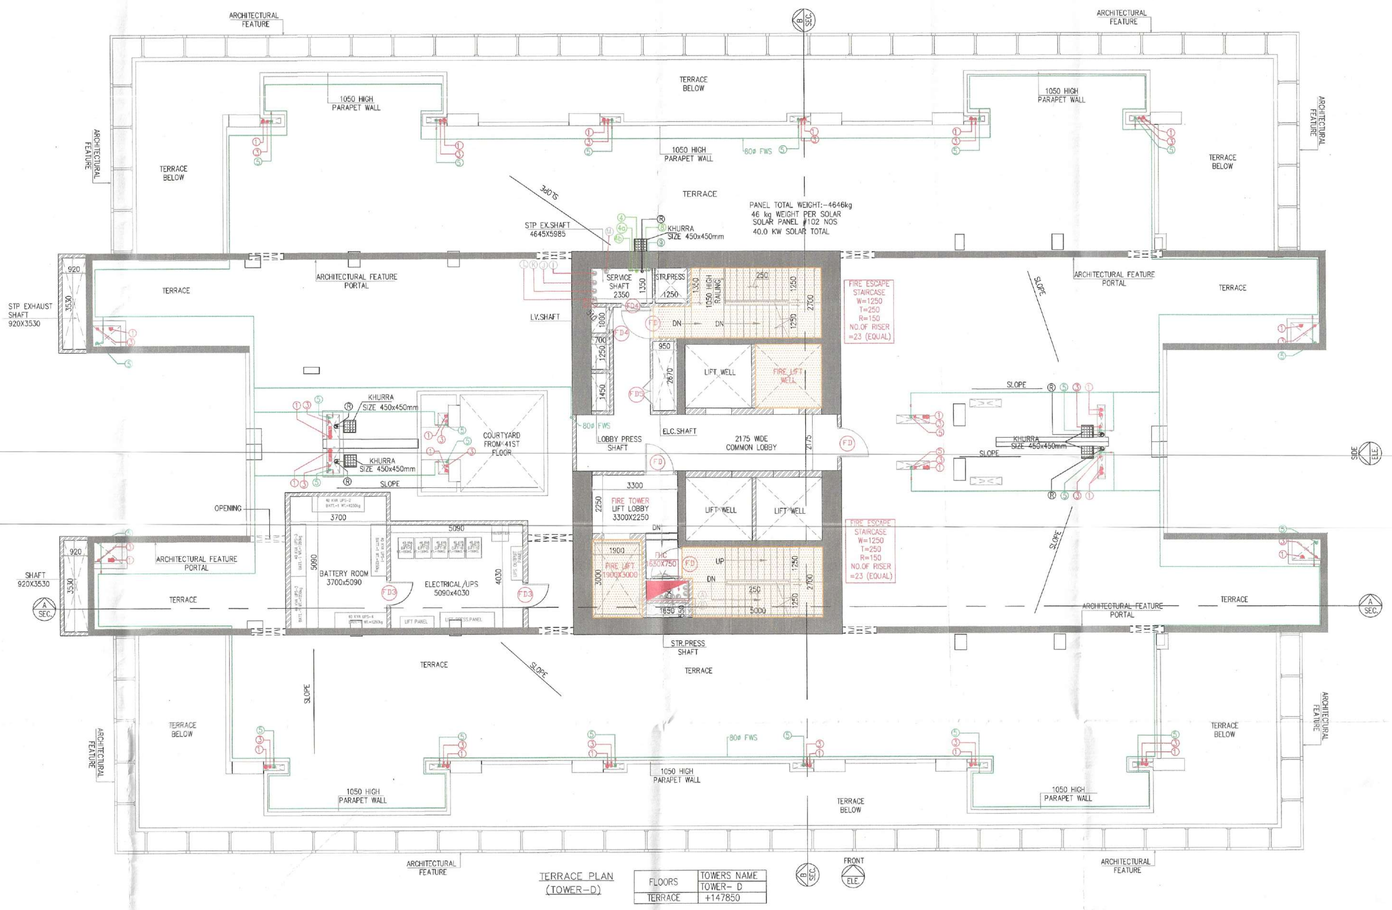

TERRACE PLAN
(TOWER-D)

FLOORS	TOWER'S NAME
	TOWER-D
TERRACE	+137900

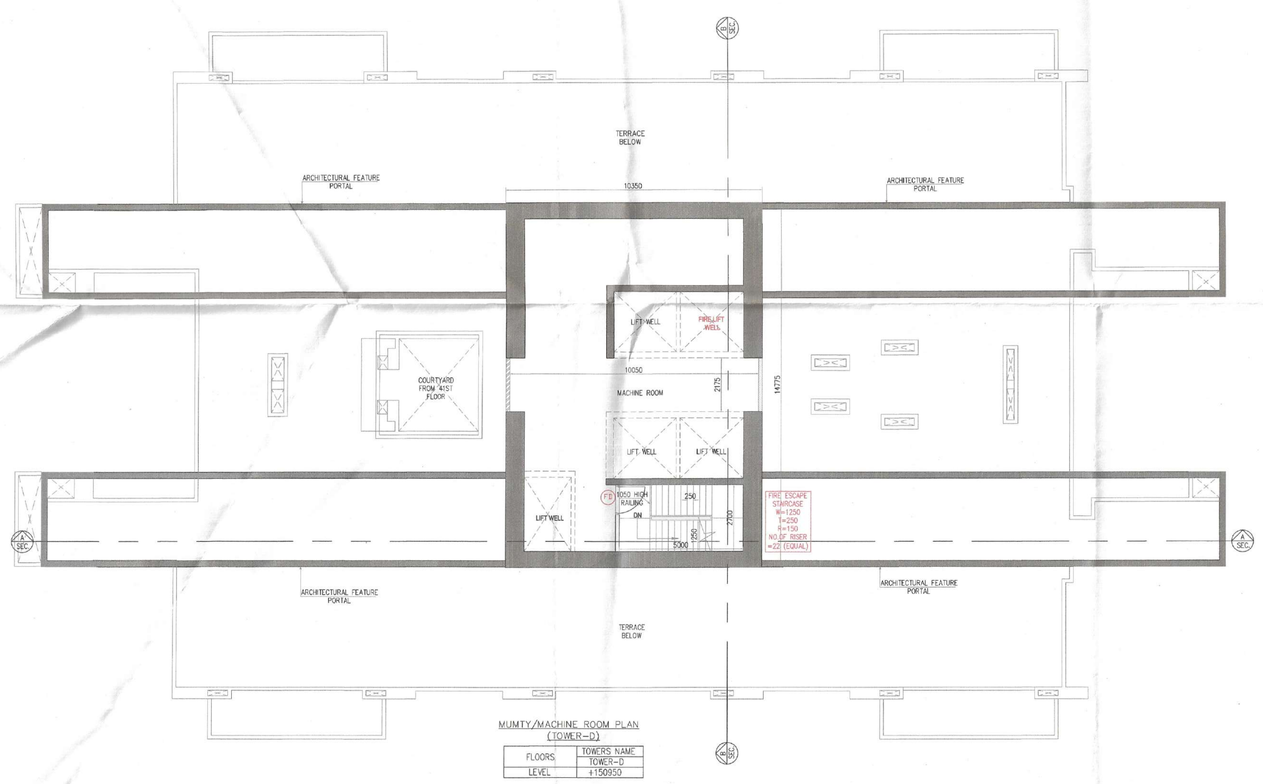

MUMTY/MACHINE ROOM PLAN
(TOWER-D)

FLOORS	TOWER'S NAME
	TOWER-D
LEVEL	+150800

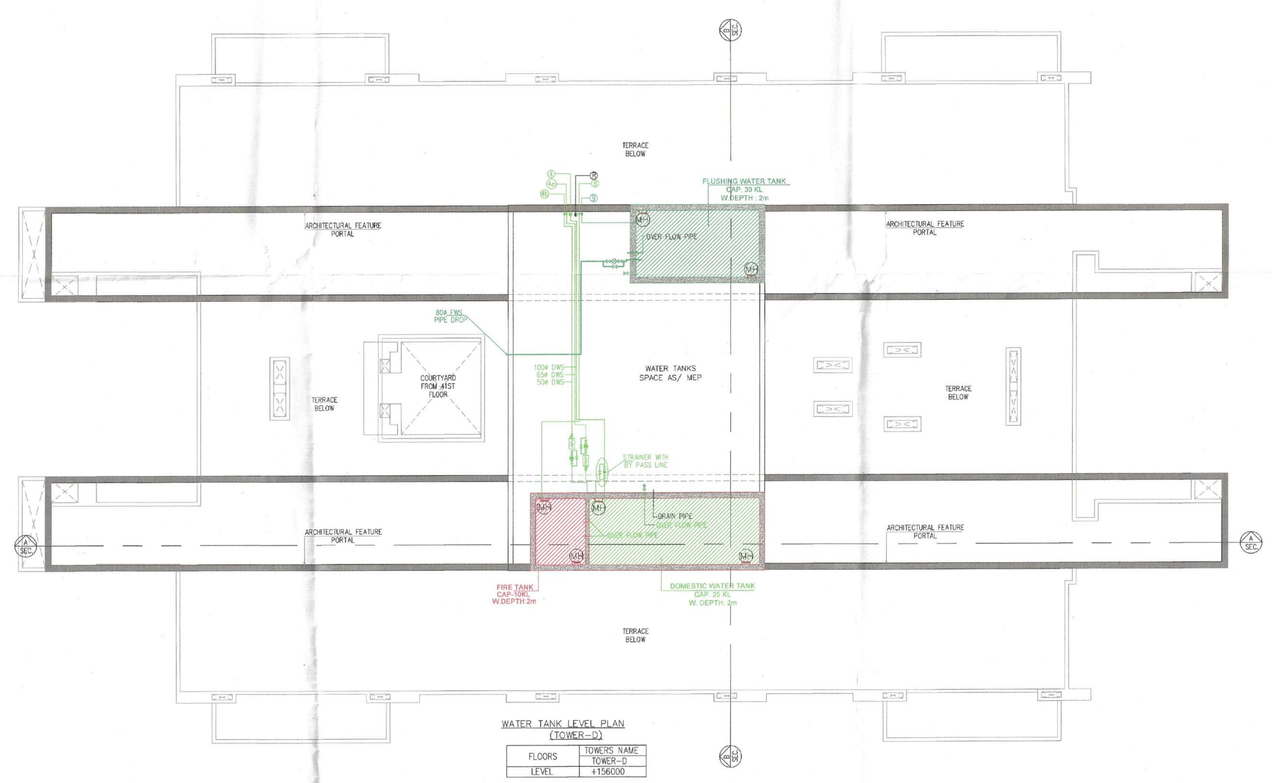

WATER TANK LEVEL PLAN
(TOWER-D)

FLOORS	TOWER'S NAME
	TOWER-D
LEVEL	+156000

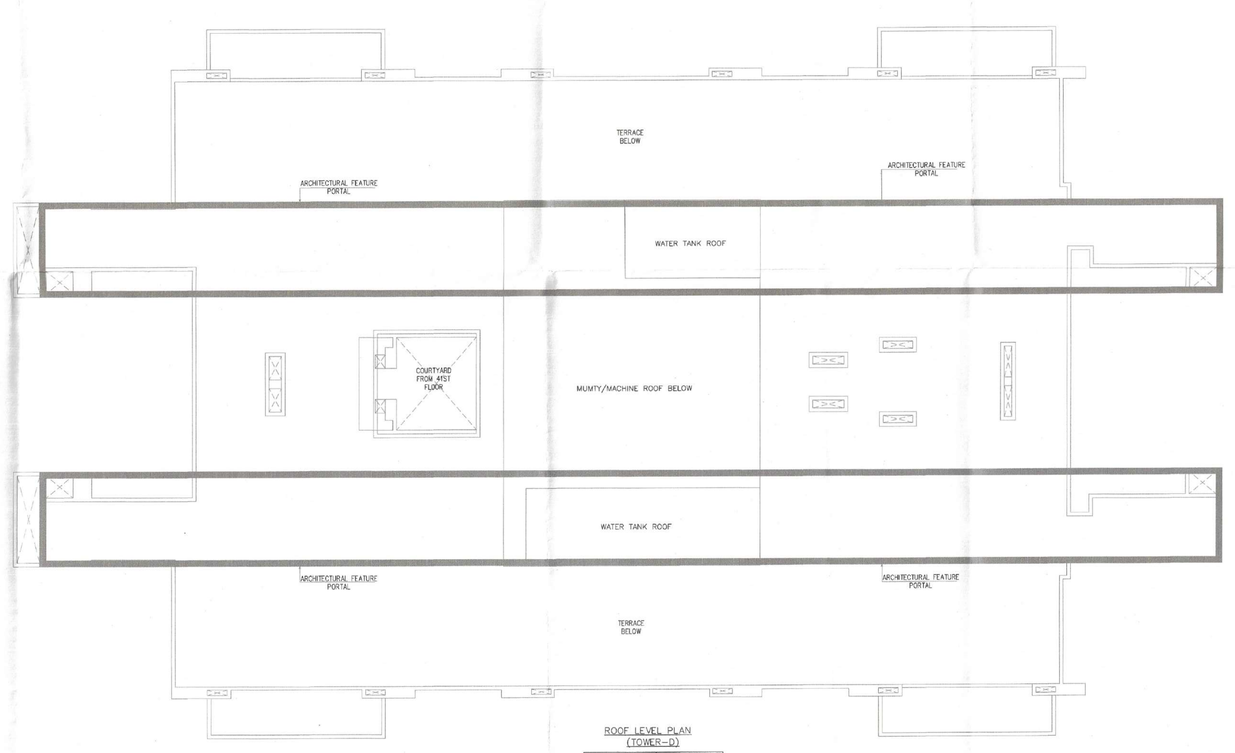

ROOF LEVEL PLAN
(TOWER-D)

FLOORS	TOWER'S NAME
	TOWER-D
LEVEL	+157900

Checked and found ok for Public Health (Internal) Service only subject to comments in in forwarding letter No. 2.5.23 Th.Dr.E.)11/23

Superintending Engineer (HQ)
for Chief Engineer-I
HSVP, Panchkula

Note :-

1. BUILDING WILL BE DESIGNED (STRUCTURES) AS PER RELEVANT IS CODES FOR EARTH QUAKE RESISTANCE.

PROJECT

PROPOSED BUILDING PLAN OF RESIDENTIAL COLONY UNDER NEW INTEGRATED LICENSING POLICY(NILP) DATED 11.05.2022 ON LAND MEASURING 116.29625 ACRES (LICENCE NO. 219 OF 2023 DATED 25-10-23.) (AN AREA MEASURING 103.05625 ACRES MIGRATION FROM LICENCE NO. 27 OF 2012 DATED 02.04.2012 AND 13.24 ACRES AS FRESH AS FRESH APPLIED AREA) IN SECTOR -76 & 77, GURUGRAM MANESAR URBAN COMPLEX BEING DEVELOPED BY DLF LTD.IN COLLABORATION WITH LAND OWNERS AND IT S ASSOCIATE COMPANIES

DESIGN ARCHITECTS

Arcop Associates Pvt. Ltd.,
Plot No.-365,Institutional Area,
Sector-32,Gurgaon,
Haryana-122001.

ASSOCIATE ARCHITECTS

RSMS ARCHITECTS PVT. LTD.
69,Nora Niwas Bhawani Kunj
(Behind D2), Vasant Kunj,
New Delhi-110070.
Tel.:011-26898616,26898617
www.rsms-arch.com

DTP (HQ) — STP (HQ) Member Secretary B.P.A.C. — STP (HQ) Member B.P.A.C. & Chairman B.P.A.C.

Consultant Architect — ATP(HQ) Ranjivular Basai JD(HQ)

P.A. — A.T.P.

DTP (HQ) BPAC

SANCTIONED
TO BE READ WITH HSVP OFFICE
MEMO NO.: 4123 SQ
DATED : 13-12-2023

ARCHITECT'S SEAL & SIGNATURE	OWNER'S SEAL & SIGNATURE
	For DLF Limited Authorised Signatory

SEP.-2023 | Scale : 1:100

Drawing Title:-
41ST PENTHOUSE FLOOR ,TERRACE, MACHINE ROOM & WATER TANK, ROOF PLAN (TOWER -D)

Drawing No:-
TA-05