ELEVATION B
TOWER-27

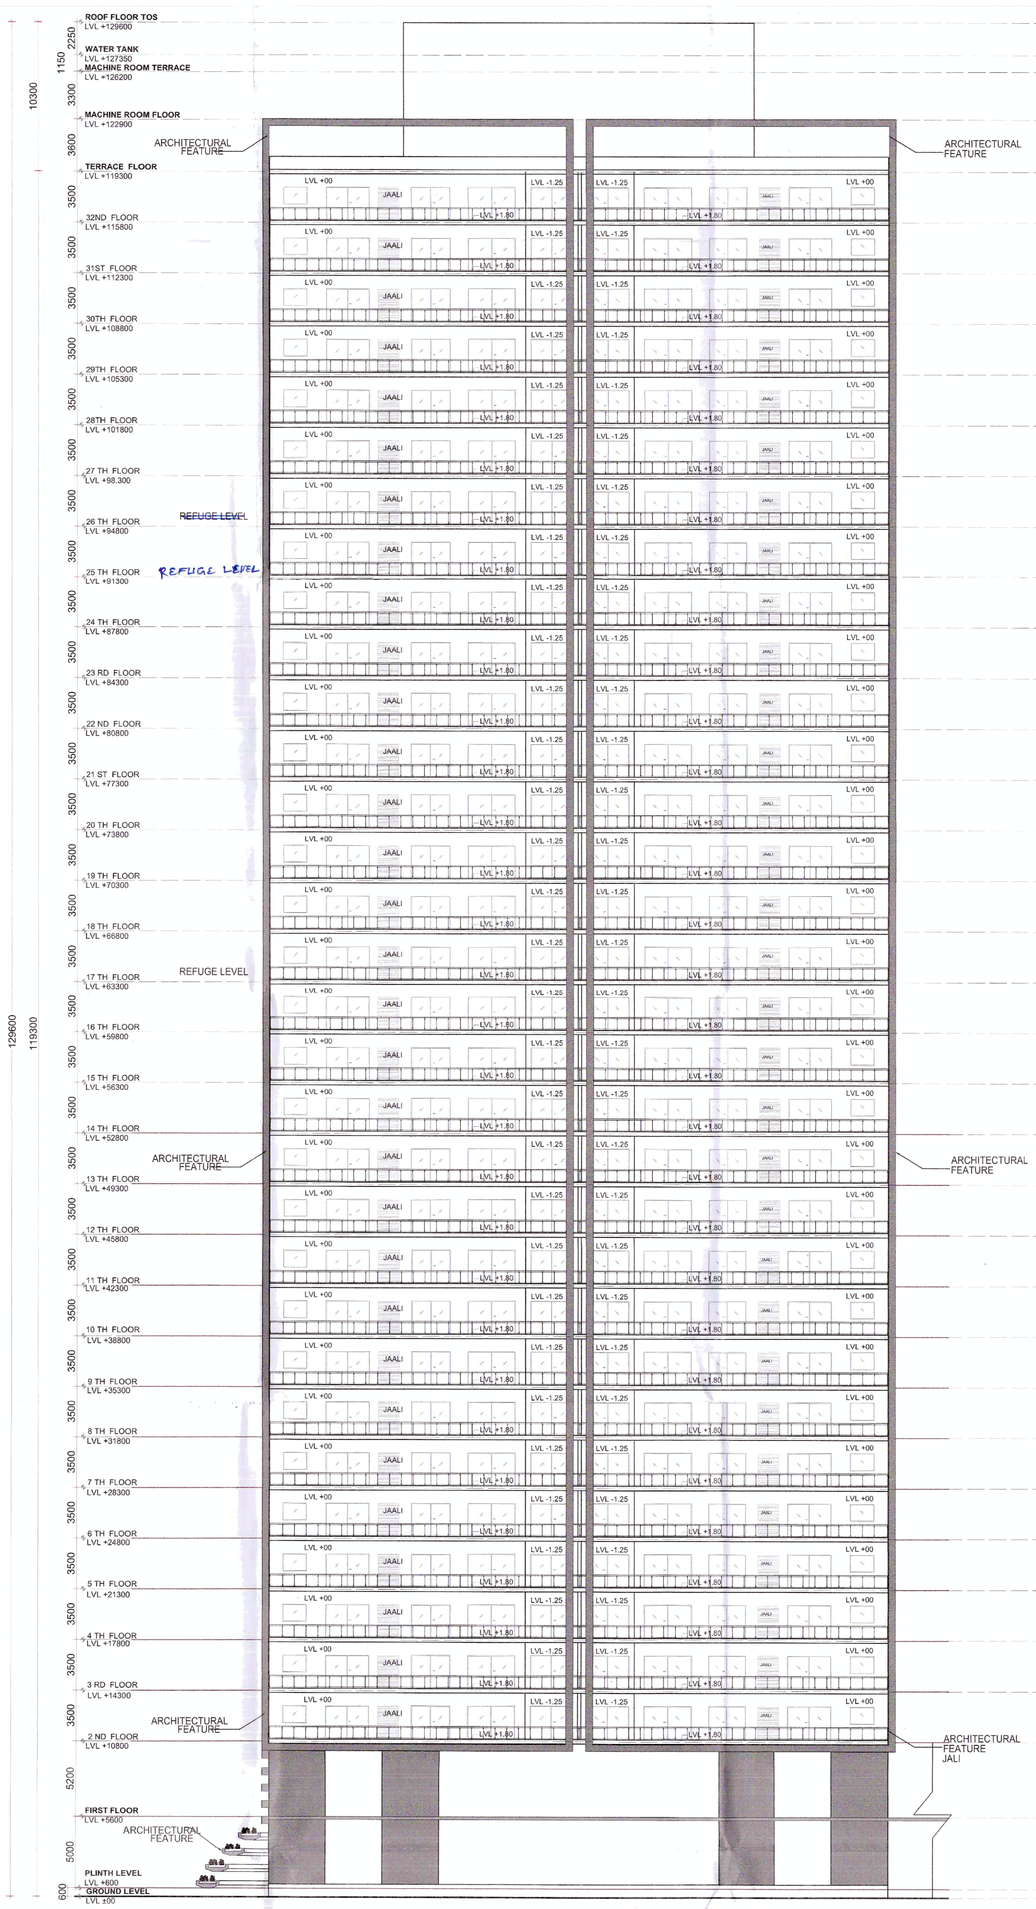

ELEVATION A
TOWER-27

This is a 'PROVISIONAL BUILDING PLAN' approved for the purpose of inviting objections from the general public

DTP (HQ) B.P.A.C. | S.T.P (HQ) Member B.P.A.C. | S.T.P (G) Member B.P.A.C. | Member B.P.A.C. | B.P.A.C.

Consultant Architect

AD | PA | DTP (HQ)

(Dinesh Kumar) PA(HQ)

TO BE READ WITH THIS OFFICE REGD NO.: 2085
DATED : 18/01/24

drg. title	ELEVATIONS- TOWER 27
project	APPROVAL OF REVISED AND PROPOSED BUILDING PLAN OF GROUP HOUSING SCHEME FALLING IN THE GROUP HOUSING COLONY MEASURING 43.558 ACRES (LICENSE NO. 83 OF 2008 DATED 05.04.2008 (LICENSE NO. 94 OF 2011 DATED 24.10.2011) IN SECTOR 37-D, GURGAON MANESAR URBAN COMPLEX BEING DEVELOPED BY COUNTRYWIDE PROMOTERS PVT. LTD. AND OTHERS.
client	M/S COUNTRYWIDE PROMOTERS PVT. LTD. AND OTHERS M-11, MIDDLE CIRCLE, CONNAUGHT PLACE, NEW DELHI-110001.
architects	DESIGNPLUS ARCHITECTURE Unit:ll-44-47, Ground Floor, Centrum Plaza Golf Course Road, Sector-53, Gurugram Haryana-122002 Phone : +91-124 4684300
ARCHITECT	VIKRAM BHARDWAJ Architect C
OWNER	For Countrywide Promoters Pvt. Ltd. Director/Authorised Signatory
drg. no	A-12
scale:1:200	
date: 16.10.2023	
dsgn:	
	NORTH