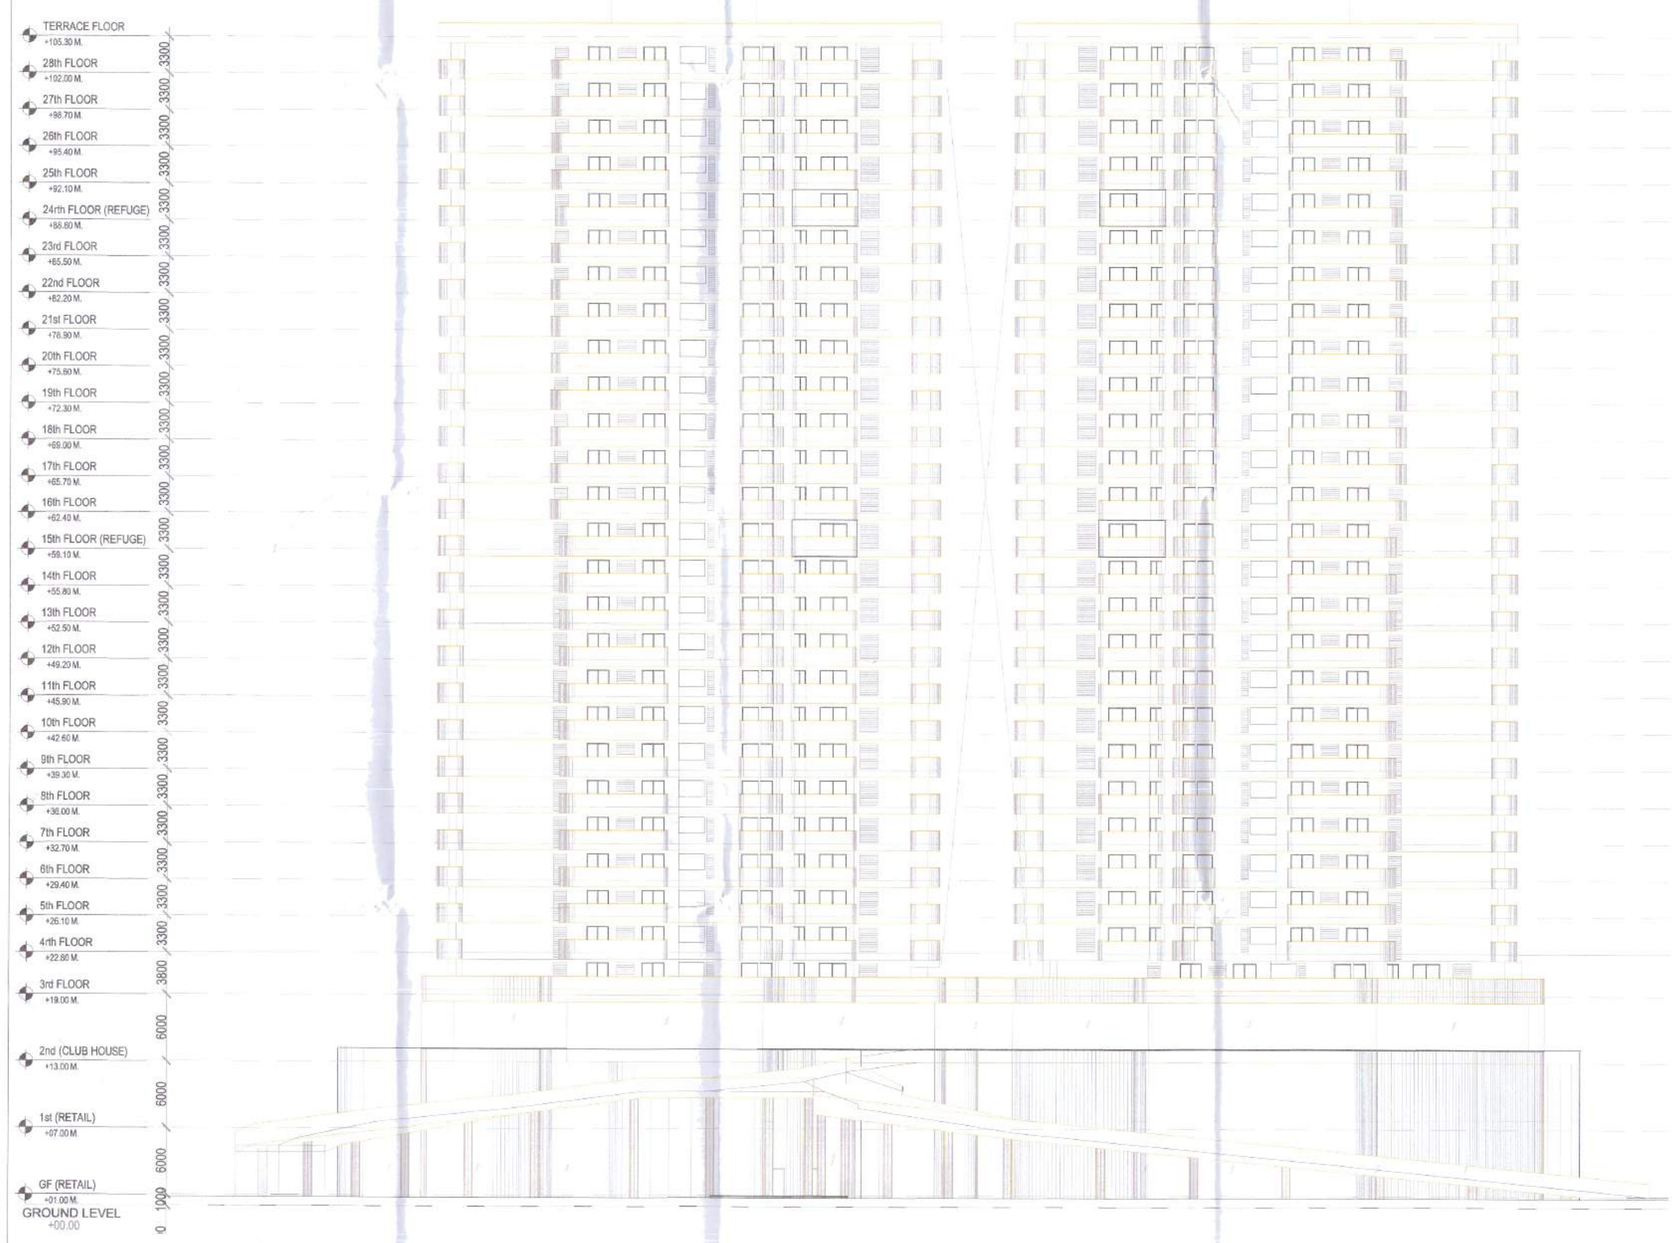

ELEVATION - A

ELEVATION - B

SANCTIONED
TO BE READ WITH THIS OFFICE
LETTER NO:-
DATE:-

FOR OFFICE USE ONLY.

S.T.P.(HQ) Member Secretary B.P.A.C. | S.T.P.(G) Member B.P.A.C. | S.T.P.(HQ) Chairman B.P.A.C.

STP(HQ) | DDT (T) MEMBER BPAC | Consultant Architect

AO. | P.A. | A.T.P. ATP(HQ) | Received Date 20(HQ)

KEY PLAN

ELEVATION - C

ELEVATION - B

ELEVATION - D

ELEVATION - A

LICENCE HOLDERS' SIGNATURE

SOBHA LIMITED

SIGN.

LICENCE HOLDERS

SOBHA LTD.
& OTHERS

ARCHITECTS SIGNATURE

Ar. NIKHIL THAKUR
COA REGD. NO. CA/2011/53111
SOBHA LIMITED
5th Floor Rider House, Plot No. 136 P,
Sector-44, Gurugram(Sohna), Haryana
Phone - 0124-4100555

SIGN.

ARCHITECT
LICENSE_NO

NORTH

ARCHITECTS

SOBHA

SOBHA LIMITED.

'SOBHA' HOSUR & CORPORATE OFFICE,
SARJAPUR - MARATHAHALLI OUTER RING ROAD (ORR),
DEVARABISANAHALLI, BELLANDUR POST, BANGALORE - 560 103, INDIA
TEL : (080) 49319000; E-mail: architects@sobha.com

PROJECT CODE: 450	SCALE: NTS	SHEET NO: 23
SHEET SIZE: A0	DATE: 08/01/2024	
DEALT BY: PAWAN	CHKD BY: SOWMYA	

SHEET TITLE

ELEVATION A & B

PROJECT TITLE

BUILDING PLAN APPROVAL OF GROUP HOUSING COLONY UNDER M/X LAND USE COLONY (80% RESIDENTIAL & 20% COMMERCIAL) UNDER TOD POLICY FOR THE AREA MEASURING 5.51 ACRES (L/C NO. 91 OF 2023, DATED 21.04.2023) IN SECTOR 108, GURGAON MANESAR URBAN COMPLEX BEING DEVELOPED BY AJAY SINGH, VIJAY SINGH S/O LALA RAM, HEMANT S/O AMEER SINGH IN COLLABORATION WITH SOBHA LTD.