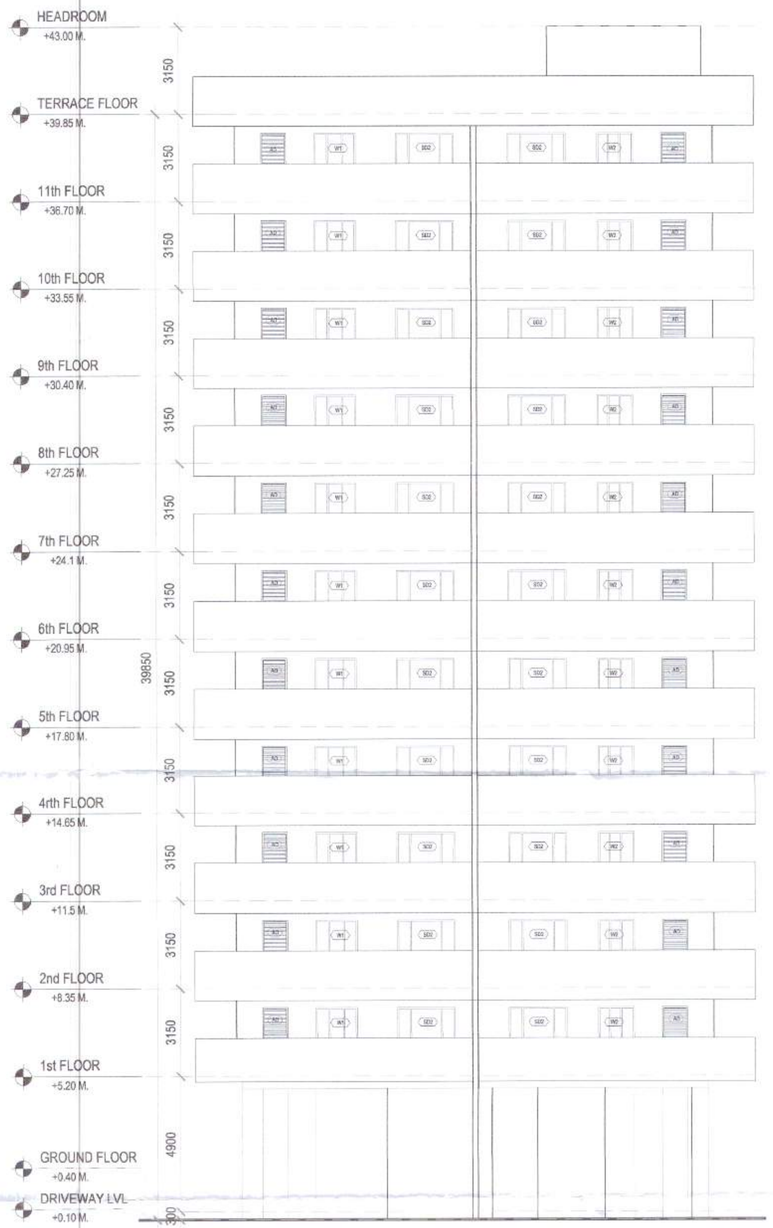

ELEVATION 1

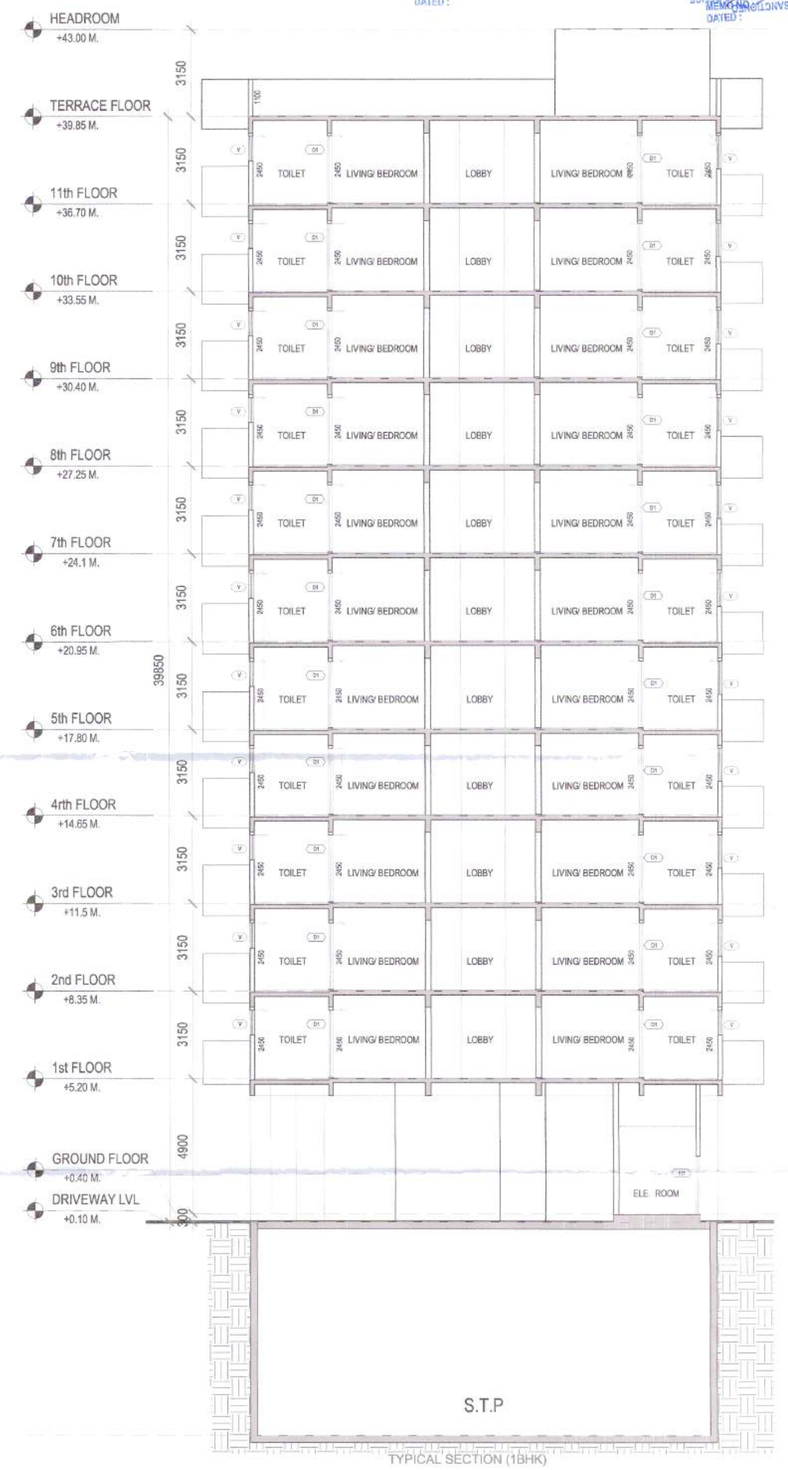

TYPICAL SECTION (1BHK)

SANCTIONED
TO BE READ WITH THIS OFFICE
MEMO NO.:
DATED :

SANCTIONED
TO BE READ WITH THIS OFFICE
MEMO NO.:
DATED :

SCHEDULE OF OPENINGS				
TYPE	WIDTH	HEIGHT	LINTEL	DISCRIPTION
DOORS				
MD	1050	2450	2450	MAIN DOOR
GD	1500	2450	2450	LOBBY DOOR
D1	750	2450	2450	DOOR
SD1	3200	2450	2450	SLIDING DOOR
SD2	2100	2450	2450	SLIDING DOOR
SD3	1500	2450	2450	SLIDING DOOR
FD	1100	2150	2150	FIRE RATED DOOR
FD1	930	1500	2150	FIRE RATED DOOR
ED	1200	2150	2150	FIRE RATED DOOR
ED1	930	1500	2150	FIRE RATED DOOR
WINDOWS				
W1	1500	1000	2450	SLIDING WINDOW
W2	1300	1000	2450	SLIDING WINDOW
KW	1000	1000	2450	SLIDING WINDOW
SW	1100	1000	2150	STAIRCASE WINDOW
V	600	900	2450	VENTILATOR
V1	400	400		VENTILATOR

FOR OFFICE USE ONLY

S.T.P. (HQ) Member Secretary B.P.A.C. | S.T.P. (G) Member B.P.A.C. | C.A.P. (HR) Chairman B.P.A.C.

DTP(HQ) | Consultant Architect

AD. | P.A. | A.T.P.

DDT(T) MEMBER BPAC | ATP(HQ) | Rajesh Dhir JD(HQ)

KEY PLAN

LICENCE HOLDERS' SIGNATURE

SOBHA LIMITED

LICENCE HOLDERS

SOBHA LTD.
& OTHERS

ARCHITECT'S SIGNATURE

Ar. NIKHIL THAKUR
COA REGD. NO. CA/2010/53111
SOBHA LIMITED
5th Floor Rider House, Plot No. 138 P, Sector-44, Gurugram-122003, Haryana
Phone - 0124-4181

ARCHITECT
LICENSE_NO

NORTH

ARCHITECTS

SOBHA LIMITED.
SOBHA
SOBHA LIMITED.
SOBHA HOUSE & CORPORATE OFFICE
DATA PUR - MARATHAHALLI OUTER RING ROAD (ORR),
DEVARABISANAHALLI BELLANDUR POST, BANGALORE - 560 103, INDIA.
TEL : (080) 4931 8000. E-mail : architects@sobha.com

PROJECT CODE	SCALE	SHEET NO
0450	1:100	18
SHEET SIZE: A1	DATE: 27/10/2023	
DRAWN BY: PAWAN	CHKD BY: SHIVAKUMAR	

SHEET TITLE

ELEVATION & SECTION
TOWER-3

PROJECT TITLE

BUILDING PLAN APPROVAL OF GROUP HOUSING COLONY UNDER MIX LAND USE CO-ONY (80% RESIDENTIAL & 20% COMMERCIAL) UNDER TOD POLICY FOR THE AREA MEASURING 5.51 ACRES (I.E. KO. 91 OF 2019, DATED 21.04.2022) IN SECTOR 105, GURGAON MANESAR URBAN COMPLEX BOND DEVELOPES BY AJAY SINGH, VIJAY SINGH S/O LALA RAM, HEMANT S/O MEER SINGH IN COLLABORATION WITH SOBHA LTD.