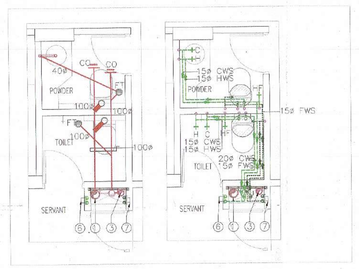

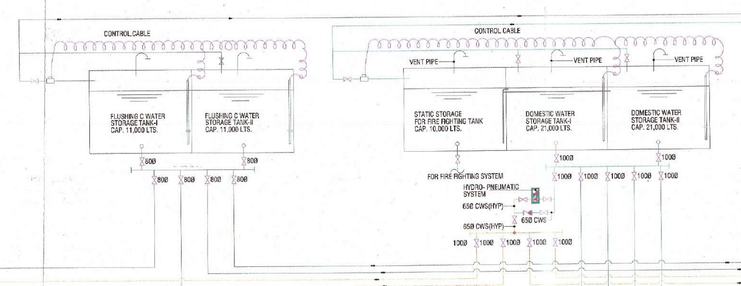

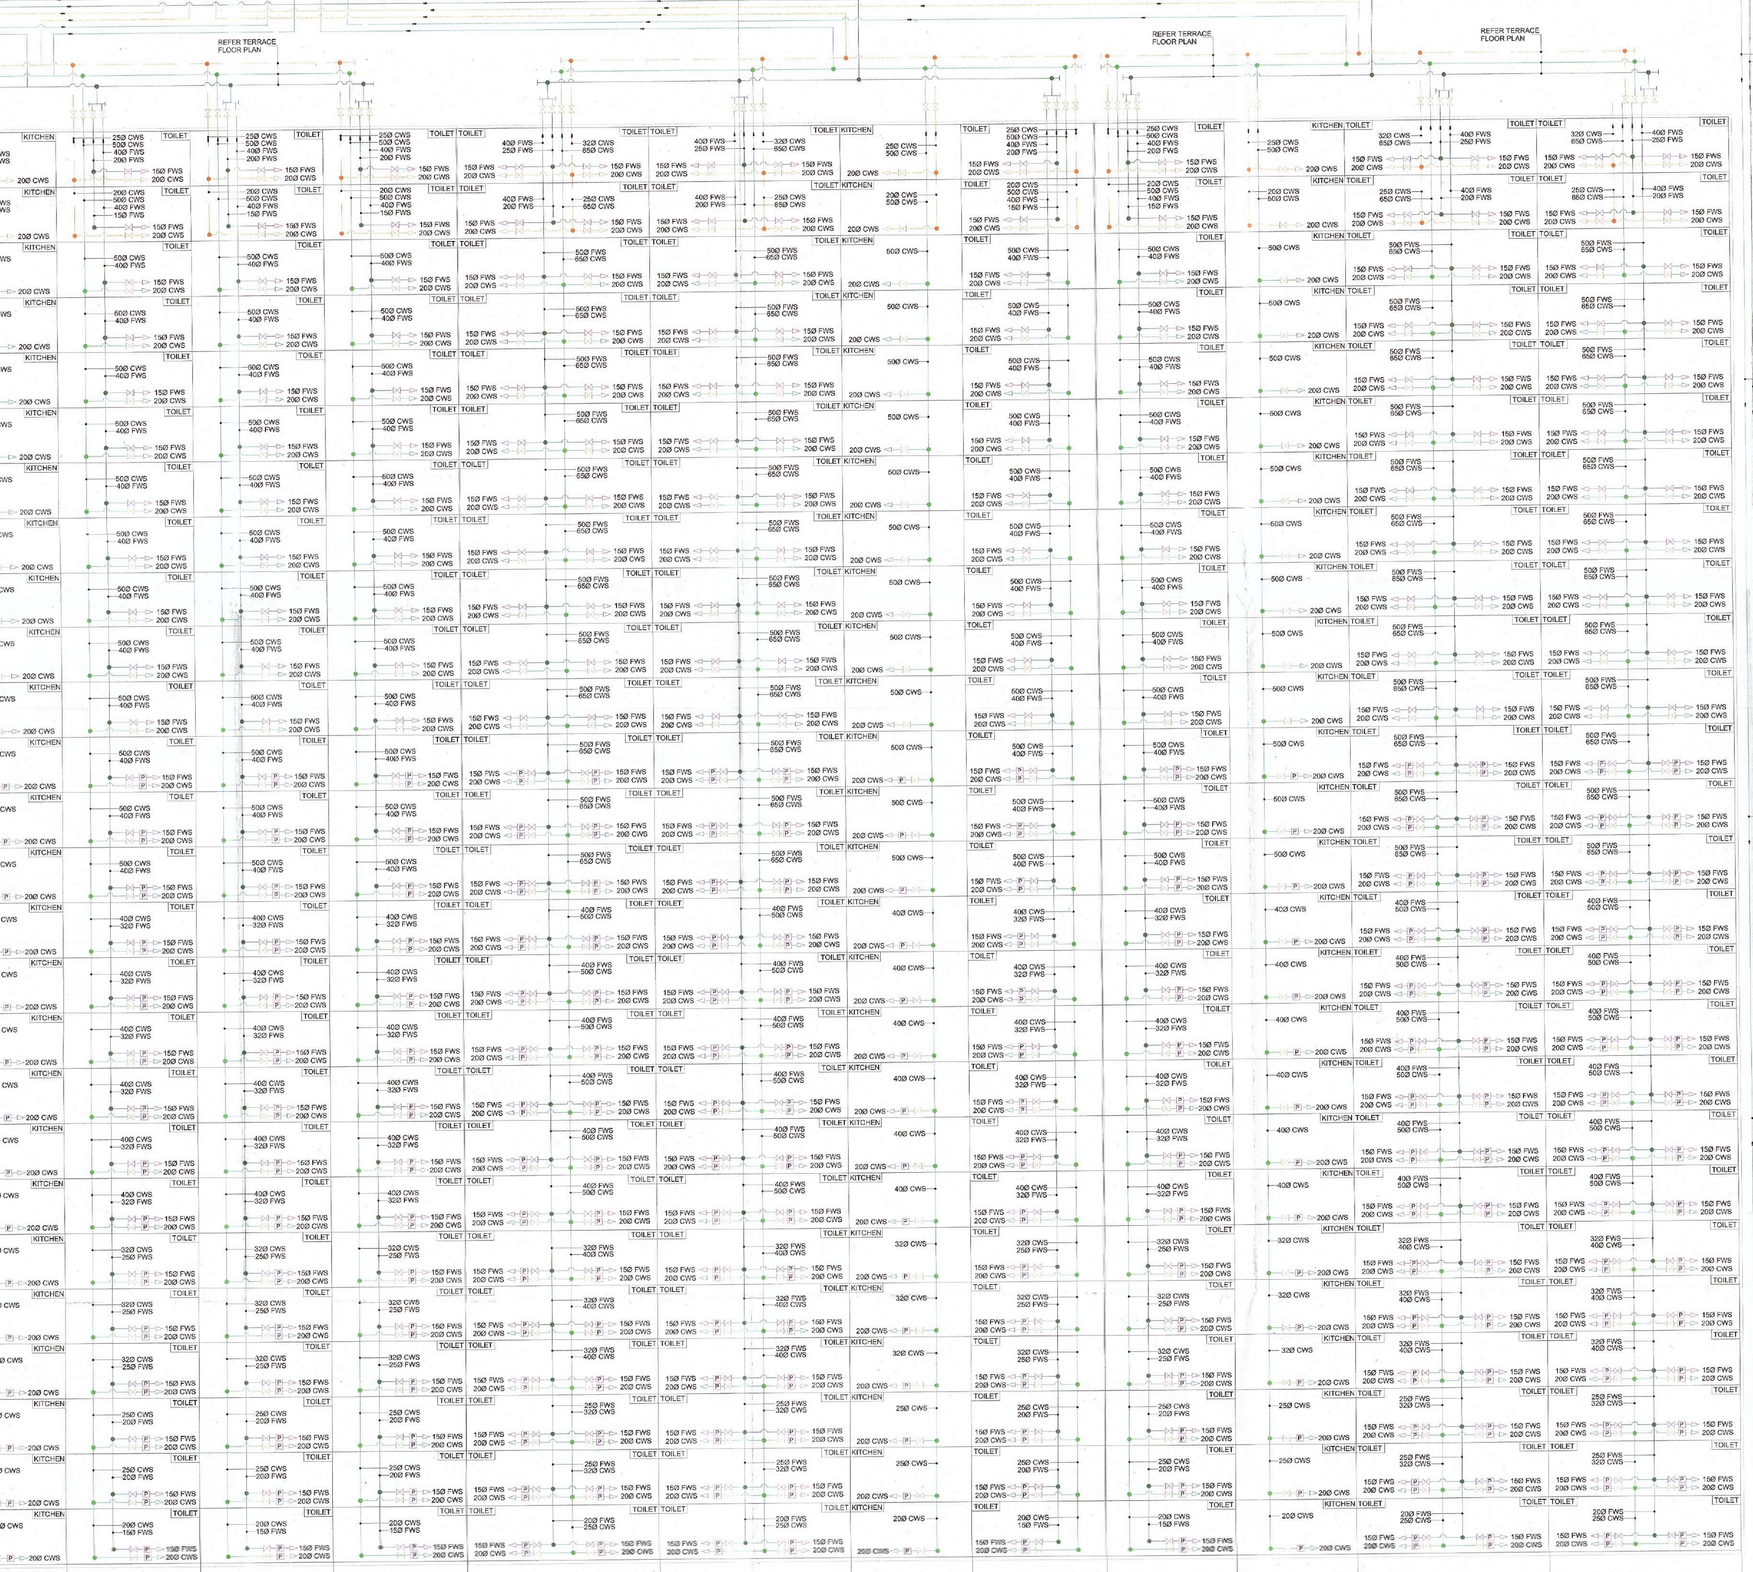

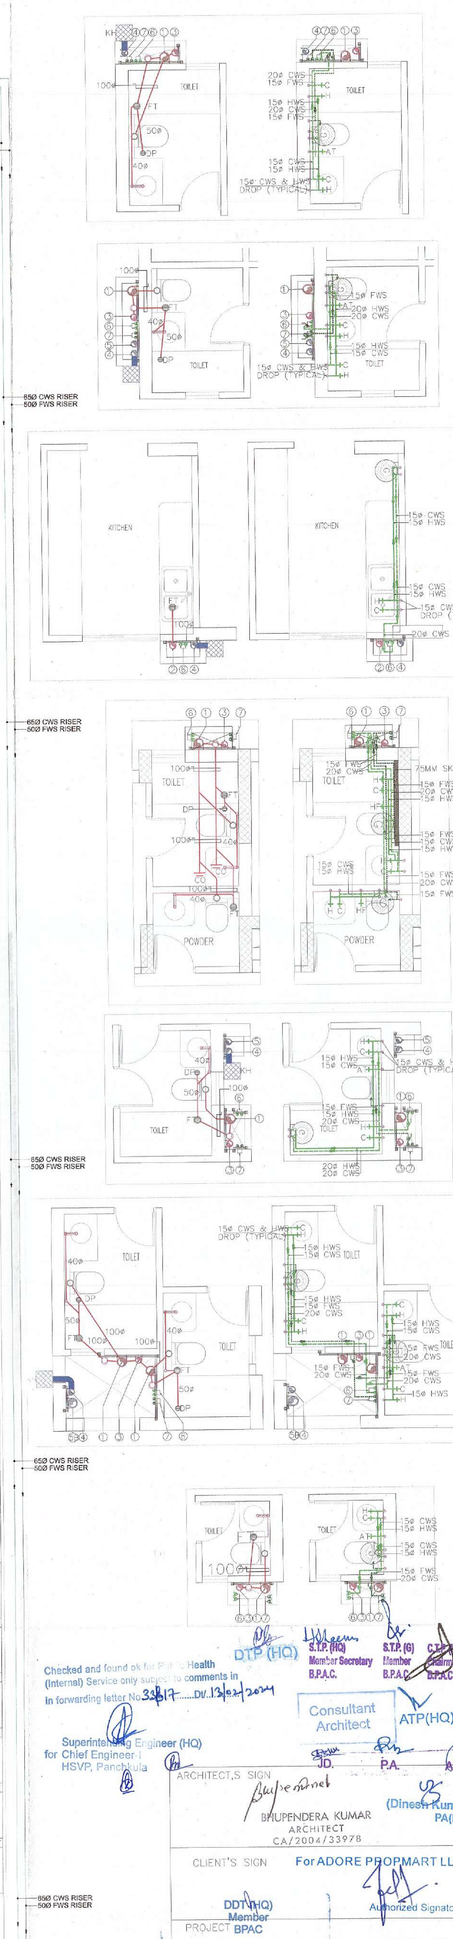

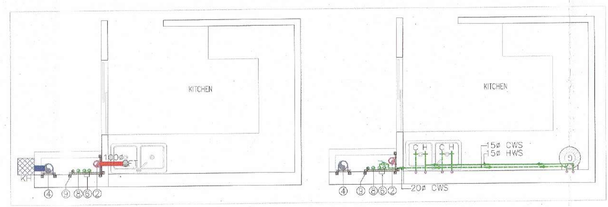

LEGEND

1. COLD WATER SUPPLY LINE	CWS
2. FLUSHING WATER SUPPLY LINE	FWS
3. ISOLATING VALVE	
4. PRESSURE REDUCING VALVE	P
5. CONTROL CABLE	
6. SOLENOID VALVE	
7. LEVEL SENSER	

Checked and found ok for Public Health (Internal) Service only subject to comments in forwarding letter No.33917 dtd.13/07/2024

DTP(HQ) Member Secretary B.P.A.C.

ATP(HQ) Member B.P.A.C.

CA(HQ) Chairman B.P.A.C.

Superintending Engineer (HQ) for Chief Engineer, HSVP, Panchkula

Consultant Architect

JD. P.A. A.T.P.

ARCHITECT,S SIGN

BHUPENDERA KUMAR ARCHITECT CA/2004/33978

(Dinesh Kumar) PA(HQ)

CLIENT'S SIGN For ADORE PROPMART LLP.

DDT(HQ) Member BPAC

Authorized Signatory

PROJECT

APPROVAL OF BUILDING PLANS OF GROUP HOUSING COLONY AN AREA MEASURING 9.2453 ACRES (LICENSE NO. 264 OF 2023 DATED 19-12-2023) IN SECTOR-77, GURUGRAM BEING DEVELOPED BY ADORE PROPMART LLP.

SANCTIONED TO BE READ WITH THIS OFFICE MEMO NO.: DATED :

BUILDING NO.

TOWER-T4

SHEET TITLE

WATER SUPPLY DISTRIBUTION DIAGRAM (TOWER-T4)

DEALT	SCALE	JOB NO
S.K.	1 : 100	
CHECKED	DATE	DRG. NO
B.K.		GH-SD- 16

ARCHITECT

SAHA & ASSOCIATES

ARCHITECTS,PLANNERS & INT. DESIGNERS

D-22, PAMPOSH ENCLAVE,(L.G.F.)

NEW DELHI-110048

TEL 26235032, 26461121, FAX. 011 91 26426755

email:- bhupsaha@gmail.com