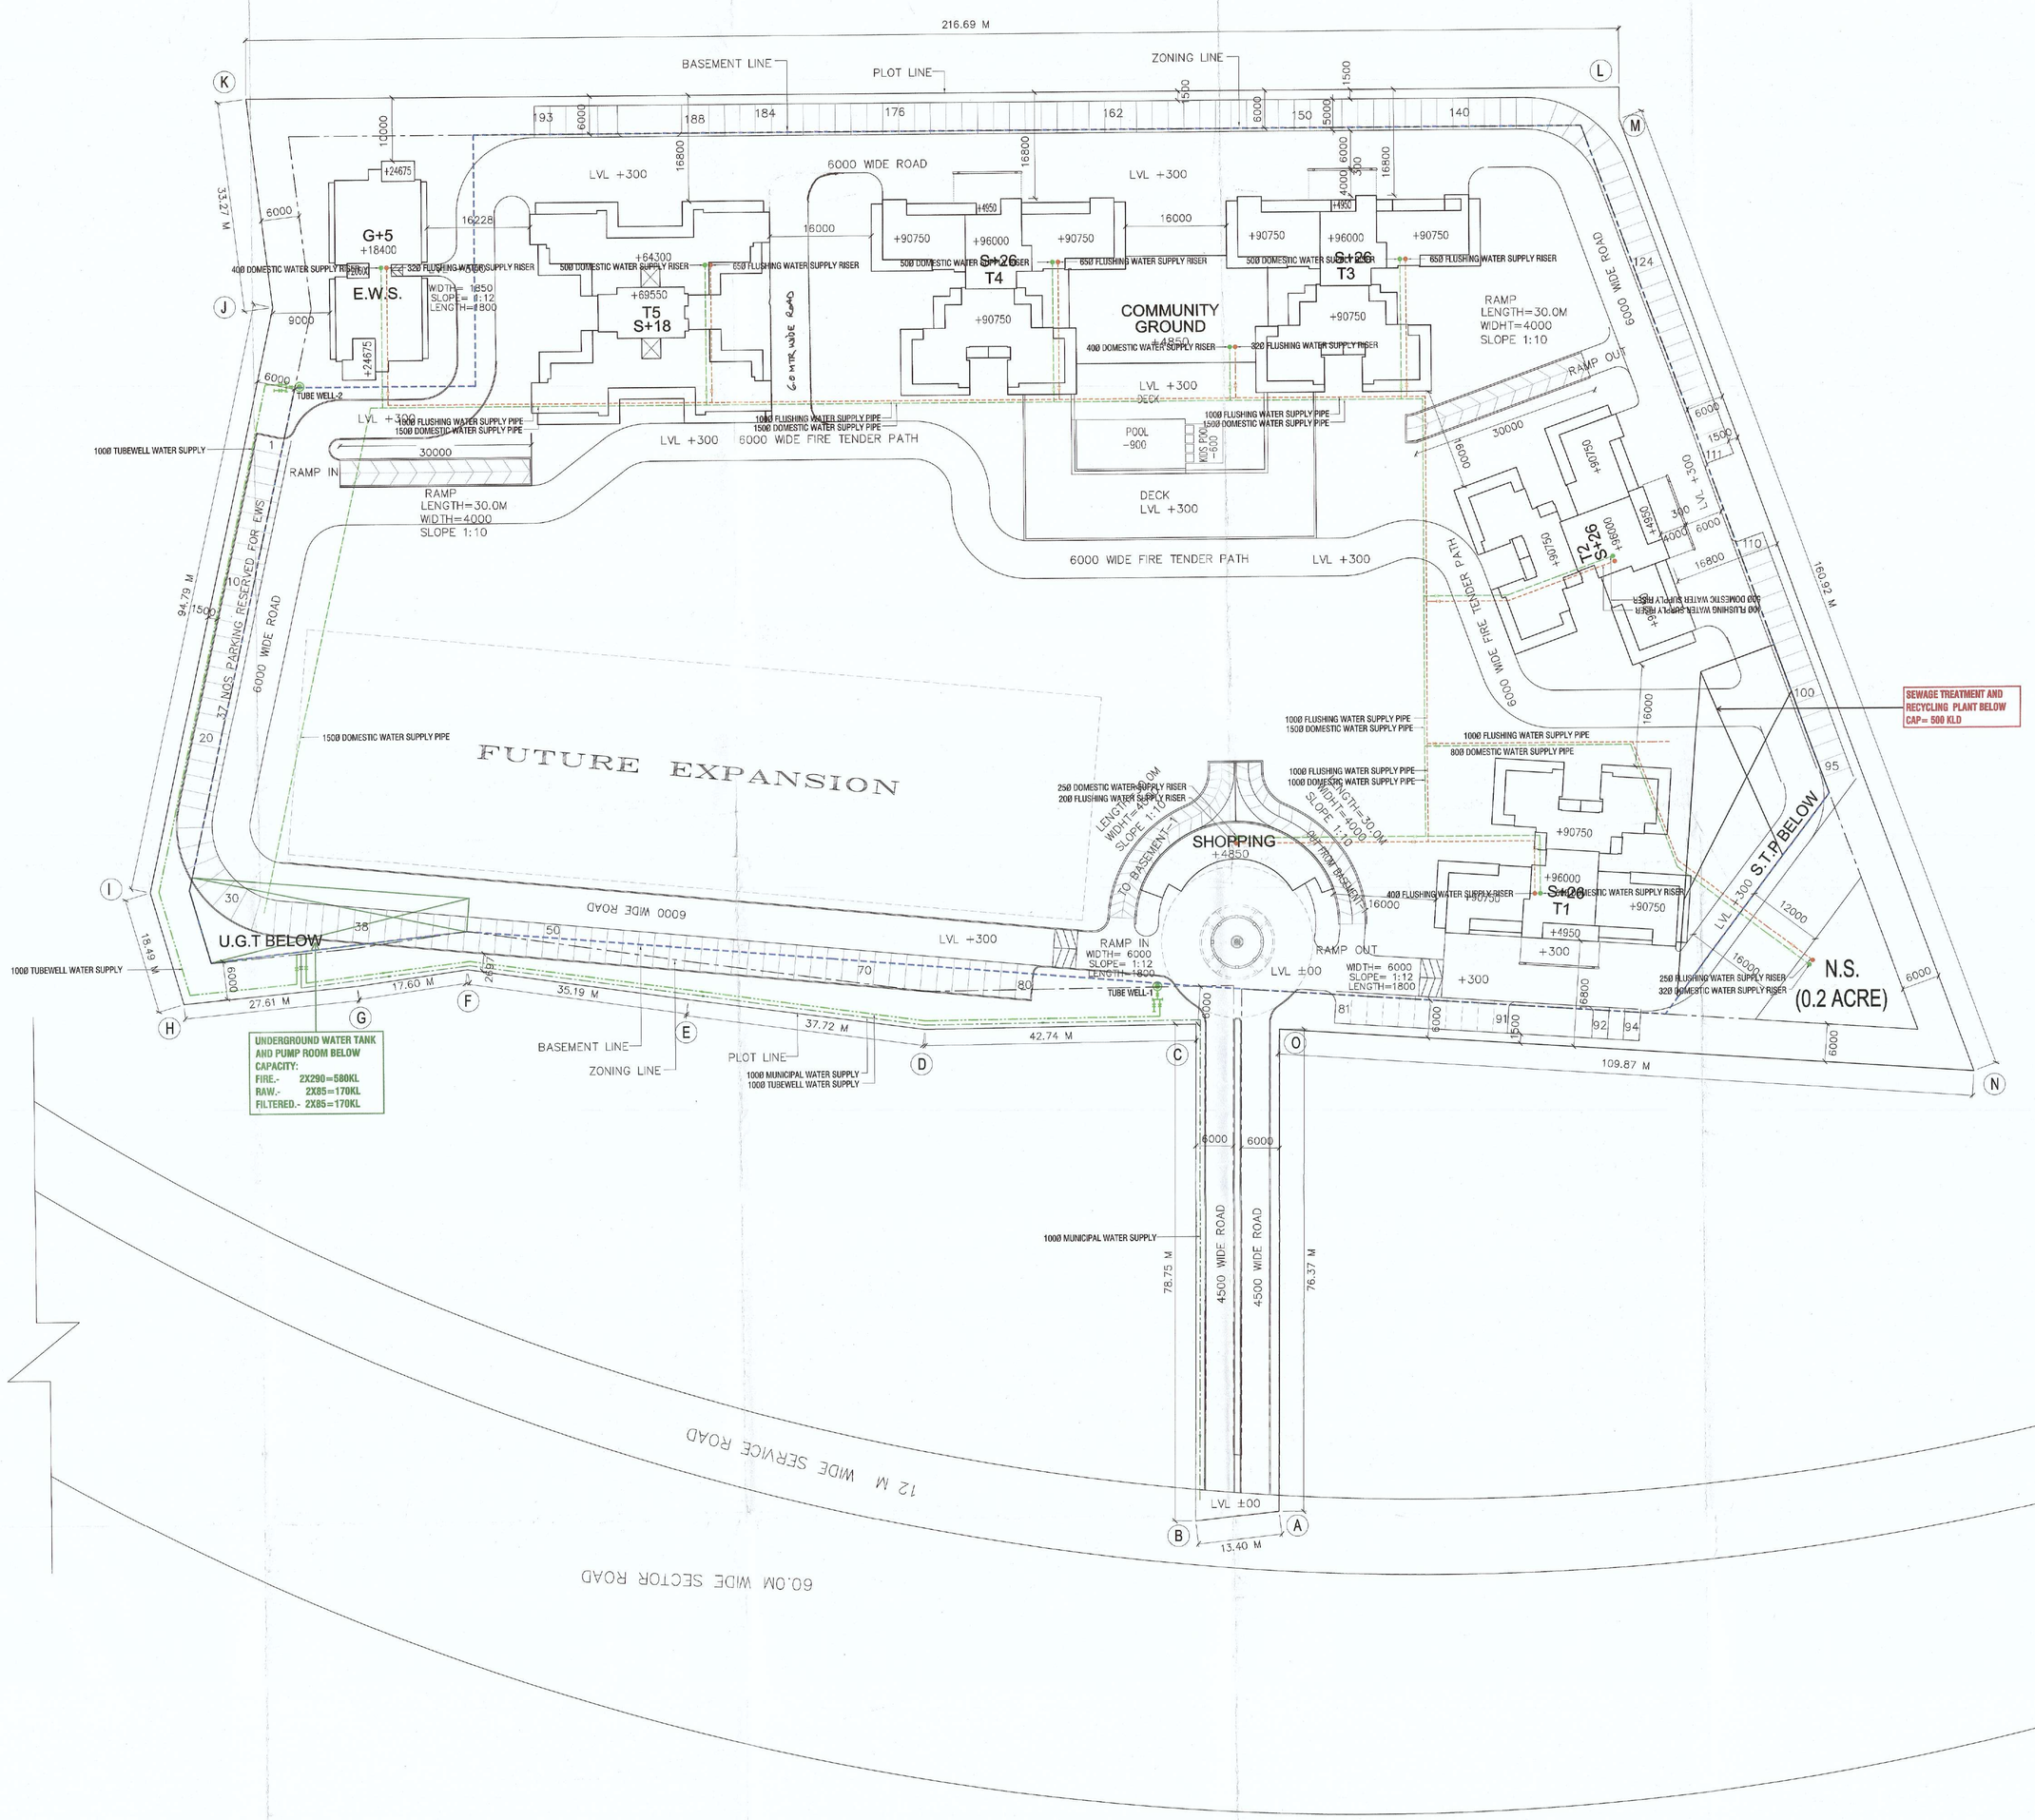

SANCTIONED
TO BE READ WITH THIS OFFICE
MEMO NO.:
DATED:

DTP (HQ) — S.T.P.(HQ) Member Secretary B.P.A.C. — S.T.P.(R) Member B.P.A.C. — Chairman B.P.A.C.

Checked and found ok for Public Health (Internal) Service only subject to comments in in forwarding letter No. 33817 Dt. 13/03/2024

Consultant Architect — ATP(HQ)

Superintending Engineer (HQ) for Chief Engineer-I HSVP, Panchkula — JD. — P.A. — A.T.P. — (Dinesh Kumar) PA(HQ)

LEGEND

- COLD WATER SUPPLY LINE- EXTERNAL
- FLUSHING WATER SUPPLY LINE- EXTERNAL
- WATER SUPPLY LINE FROM MUNICIPAL
- WATER SUPPLY LINE FROM TUBEWELL
- ISOLATING VALVE IN RECTANGULAR VALVE CHAMBER

NOTES

1- ALL PIPE DIAMETERS ARE IN MM.
2- ALL WORKS ARE TO BE CARRIED OUT AS PER SPECIFICATIONS.
3- GROUND LEVELS AS PER MENTIONED ARE TENTATIVE. THESE SHALL MATCH WITH FORMATION LEVELS AS GIVEN BY ARCHITECTS.
4- LANDSCAPE IRRIGATION MAINS SHALL BE LAID IN SEPARATE TRENCHES.
5- DOMESTIC & RECYCLED WATER SUPPLY MAINS SHALL BE LAID DEEP ENOUGH SO THAT A MINIMUM 750 MM COVER IS AVAILABLE WHEN LAID UNDER FOOTPATH OR SOFT AREA AND 900 MM WHEN LAID UNDER ROAD.
6- CONCRETE THRUST BLOCKS SHALL BE PROVIDED AT ALL BENDS, TEES ETC.

ARCHITECT,S SIGN — BHUPENDERA KUMAR, ARCHITECT, CA/2004/33978

CLIENT'S SIGN — For ADORE PROPMART LLP — Authorised Signatory

PROJECT

PROPOSED GROUP HOUSING COLONY FOR AN AREA MEASURING 9.2453 ACRES (LICENSE NO. 264 OF 2023 DATED 19-12-2023) IN SECTOR-77, GURUGRAM MANESAR URBAN COMPLEX BEING DEVELOPED BY SH. RAM AVTAR S/O SH. DHARMO AND OTHERS IN COLLABORATION WITH ADORE PROPMART LLP.

DTP(HQ) Member BPAC

BUILDING NO.

WATER SUPPLY LAYOUT SITE PLAN

SHEET TITLE

WATER SUPPLY LAYOUT SITE PLAN

DEALT	SCALE	JOB NO
S.K.	1 : 100	
CHECKED	DATE	DRG. NO
B.K.	18-12-2023	GH-SD- 01A

ARCHITECT

SAHA & ASSOCIATES
ARCHITECTS,PLANNERS & INT. DESIGNERS
D-22, PAMPOSH ENCLAVE,(L.G.F.)
NEW DELHI-110048
TEL. 26285932, 26461121, FAX. 011 91 26426755
email:- bhupsaha@gmail.com