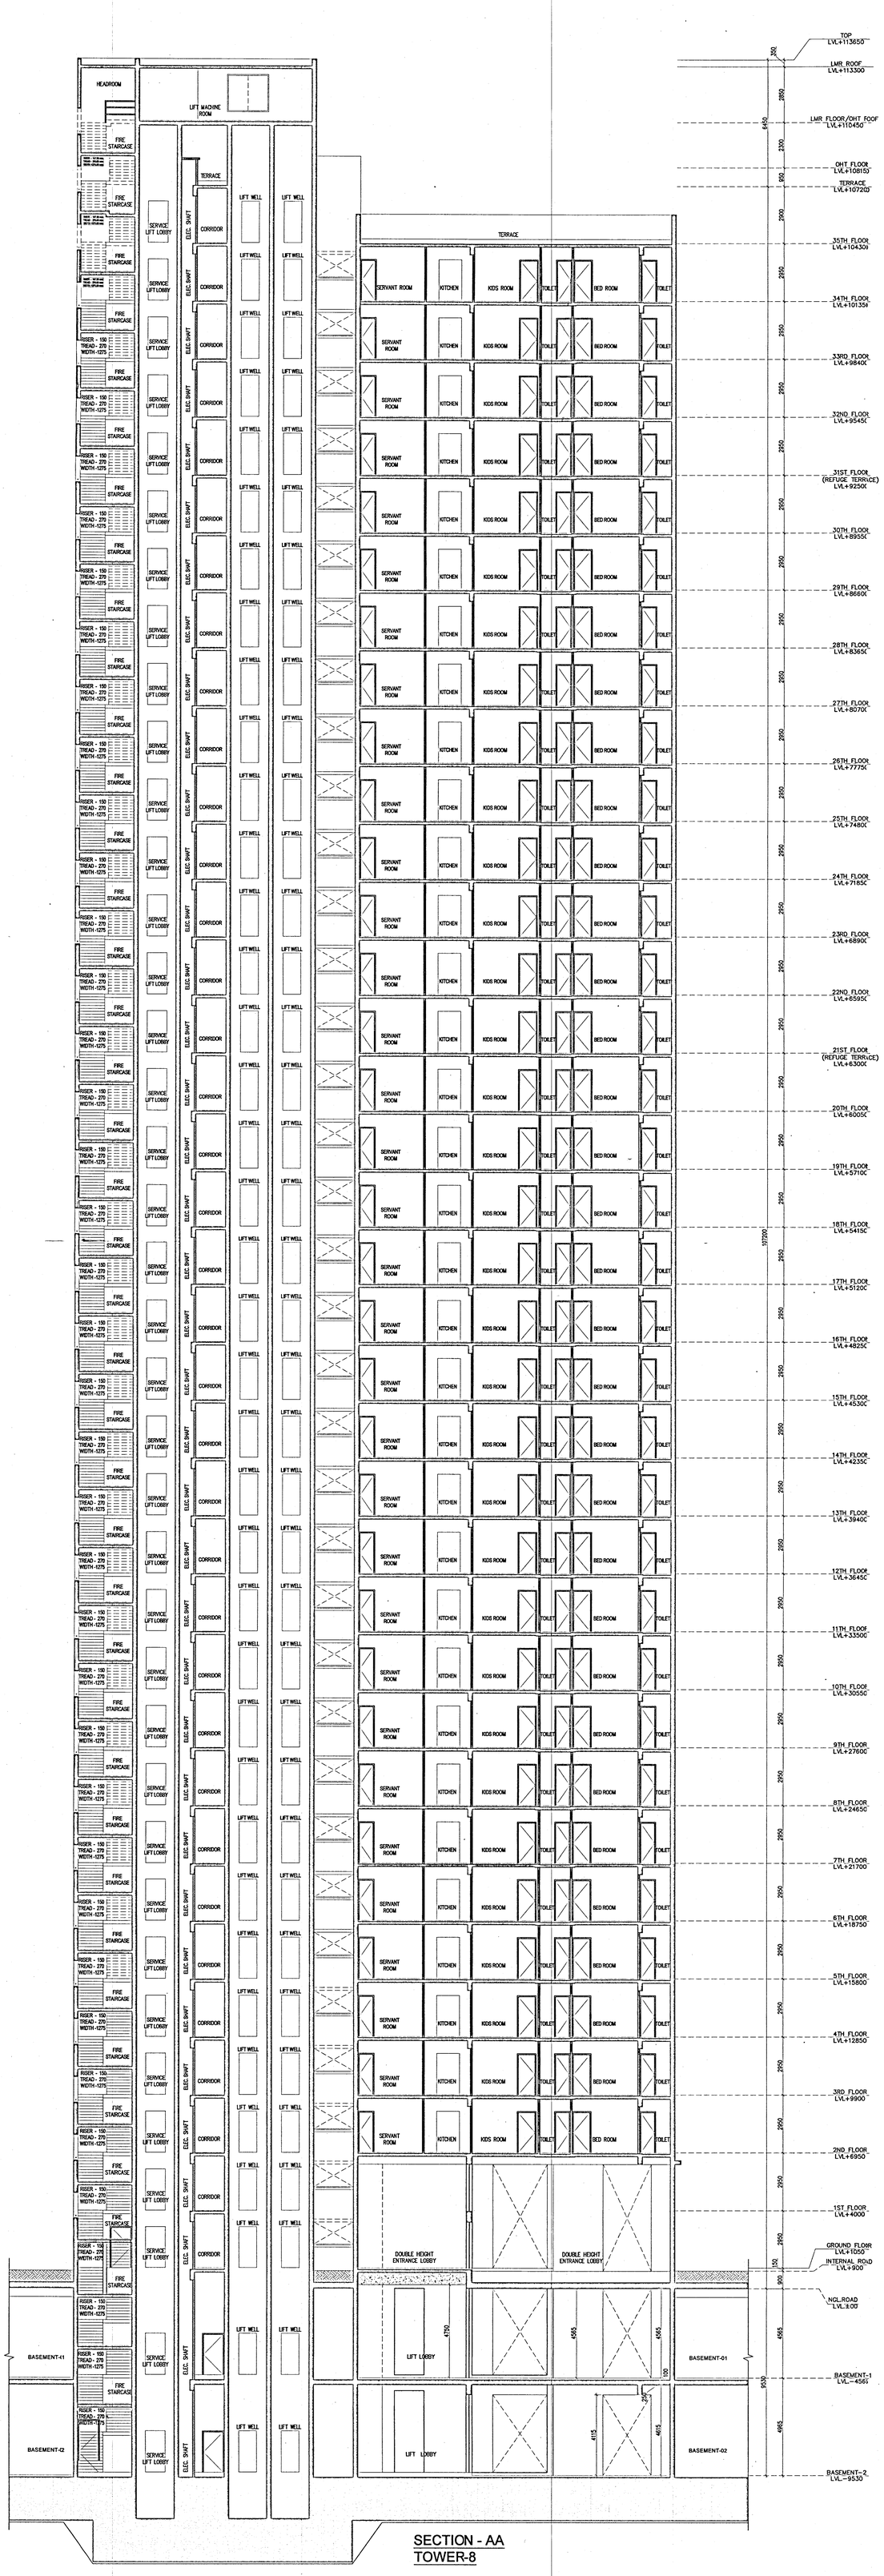

SECTION - AA
TOWER-8

Note :-

1. BUILDING WILL BE DESIGNED (STRUCTURES) AS PER RELEVENT IS CODES FOR EARTH QUAKE RESISTANCE.

2. BUILDING IS HAS AUTOMATIC SPRINKLER SYSTEM ON ALL FLOORS.

LEGEND:-

This is a "PROVISIONAL BUILDING PLAN" approved only for the purpose of inviting objections from the general public

ATP(HQ) STP(HQ) Member Secretary BPAC HTP(G) Member BPAC Ch. Town Planner

J.D. P.A. A.T.P.

Project:

TO BE READ WITH THIS OFFICE MEMO NO.:

REVISED BUILDING PLAN (ADDITION/ALTERATION) OF **TOWER- 8, BASEMENT UNDER TOWER 1 TO 8 AND EWS OF GROUP HOUSING COLONY** FOR AN AREA MEASURING 34.0229 ACRES (LICENSE NO.246 OF 2007 DATED 29.10.2007,LICENSE NO.56 OF 2011 DATED 23.06.2011 ,LICENSE NO. 37 OF 2012 DATED 22.04.2012,LICENSE NO.66 OF 2012 DATED 21.06.2012,LICENSE NO. 67 OF 2012 DATED 21.06.2012,LICENSE NO. 43 OF 2014 DATED 16.06.2014 AND LICENSE NO.44 OF 2014 DATED 16.06.2014) UNDER TOD POLCY DATED 09.02.2013 IN SECTOR-104,GURUGRAM MANEASR URBAN COMPLEX BEING DEVELOPED BY **JUVENTUS ESTATE LTD. AND OTHERS.**

Associate Architects

RSMS ARCHITECTS PVT. LTD.
69,Nara Niwas Bhawani Kunj
(Behind D2), Vasant Kunj,
New Delhi-110070.
Tel.: 011-26898616,26898617
www.rsms-arch.com

OWNER'S SEAL & SIGNATURE

JUVENTUS ESTATE LTD.

DATED:

Town Planner BPAC

ARCHITECT'S SEAL & SIGNATURE

JUNE.-2021. Scale : 1:100

Drawing Title:- SECTION-AA (TOWER - 8)

Drawing No:- T8-08

R1-SUB.

HERO RESI. SEC.-104