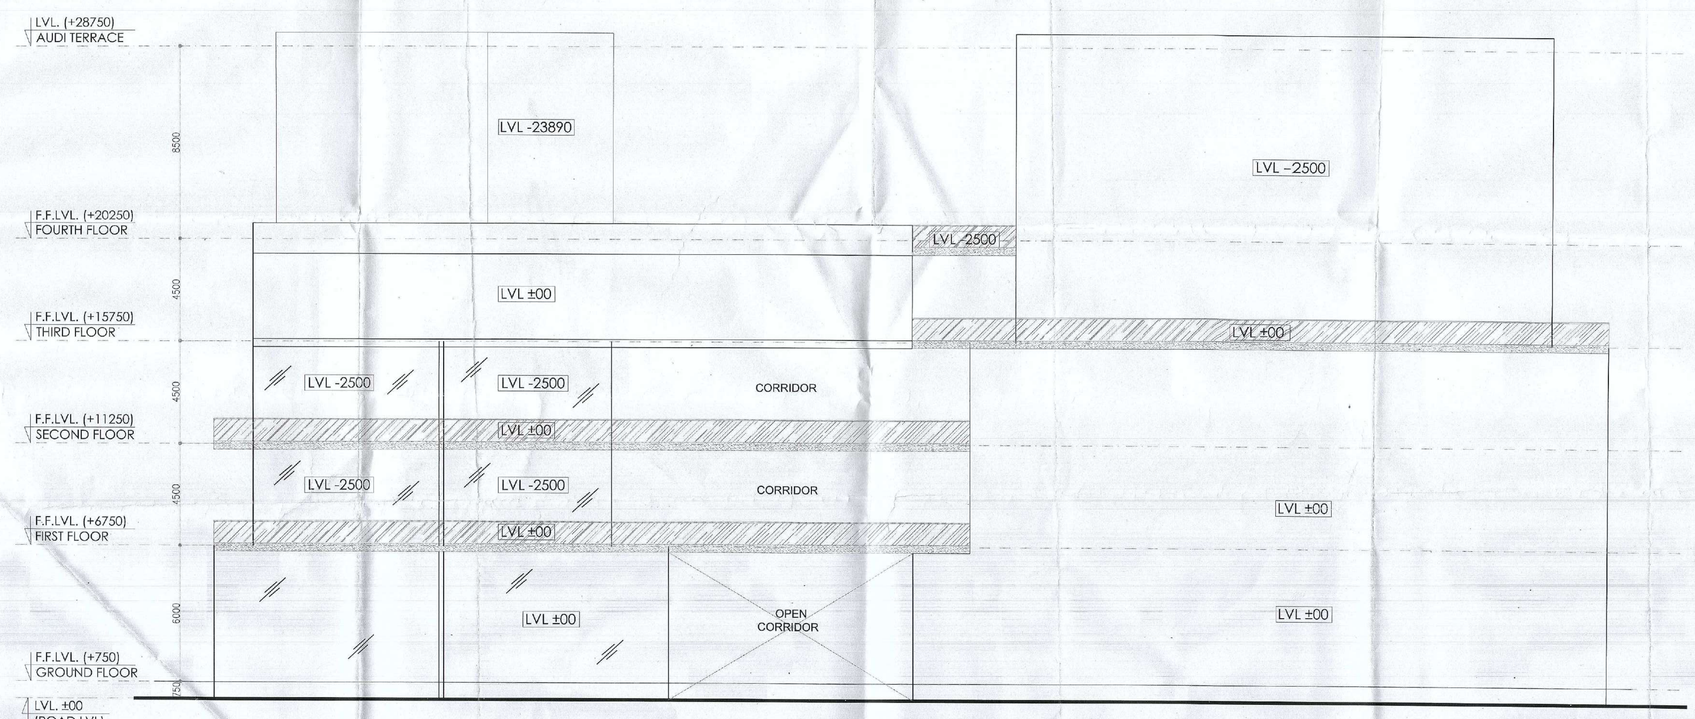

ELEVATION -C

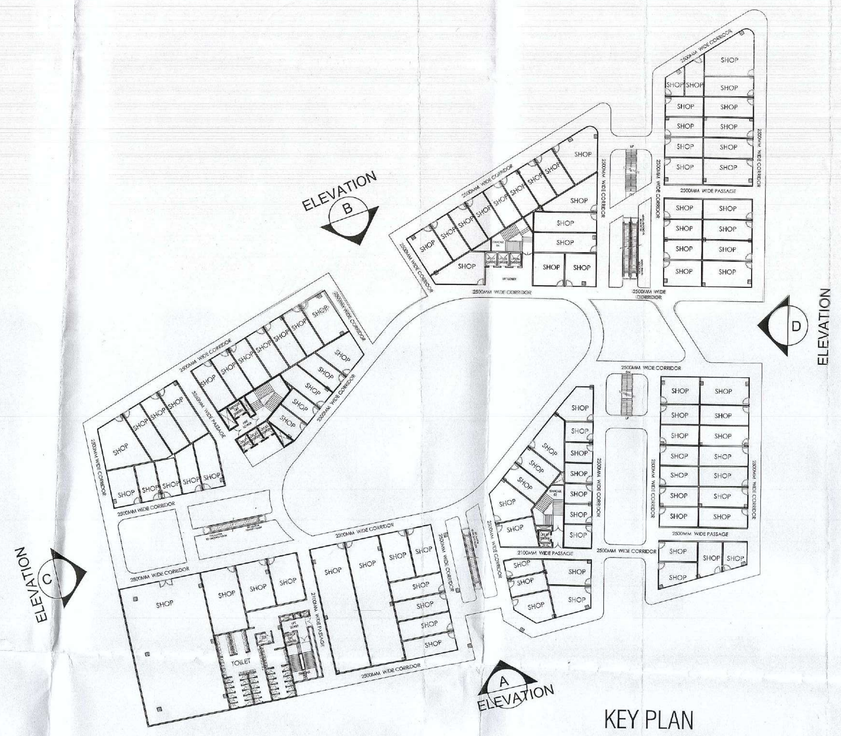

KEY PLAN

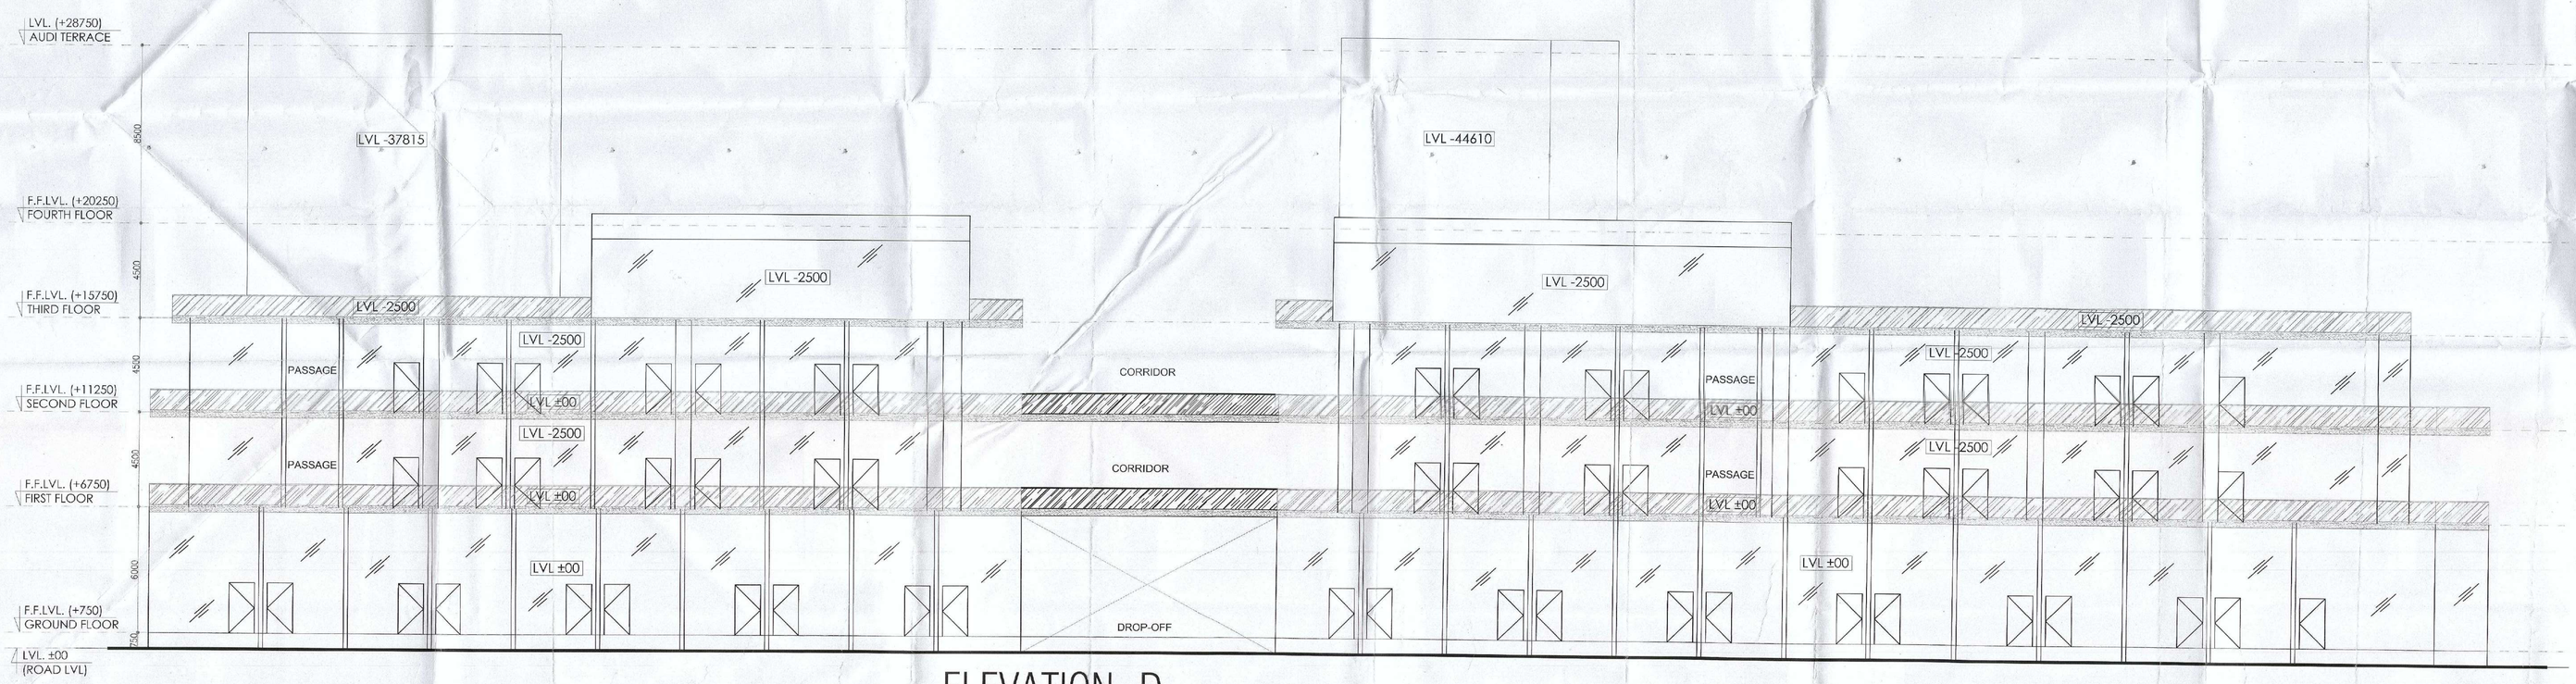

ELEVATION -D

DTP (HQ) S.T.P. (HQ) Member Secretary EPAC
S.T.P.(G) Member/ BPAC
(Dr.) EPAC.
Consultant Architect
ATP(HQ)
(Dinesh Kumar) PA(HQ)
DTP(HQ) Member BPAC
SANCTIONED/ TO BE READ WITH THIS OFFICE MEMO NO.: DATED :

PROJECT

PROPOSED BUILDING PLAN OF COMMERCIAL COLONY AREA MEASURING 3.99 ACRES (LICENCE NO. 119 DATED 05-06-2023) FALLING IN SECTOR-90, GURUGRAM BEING DEVELOPED BY NORTH STAR TOWERS PVT. LTD., MATRIX BUILDWELL PVT. LTD., IN COLLABORATION WITH NORTH STAR APARTMENTS PVT. LTD. (NOW KNOWN AS SS GROUP PVT. LTD.)

ACPL

ISO 9001:2015

Architecture Managing Plans Partners

ACPL Design Ltd

www.acplonline.com

E-24 South Extension-I New Delhi 110049 India

T: +91 11 46509900 +91 11 46522155

E: contact@acplonline.com

DRAWING TITLE	SCALE	NORTH	DRAWING NO.
ELEVATION- C & ELEVATION- D	1:200		12A

For SS Group Pvt. Ltd.

Authorised Signatory

OWNER'S SIGNATURE

KULMEET SHANGARI ARCHITECT CA/97/21741

ARCHITECT'S SIGNATURE