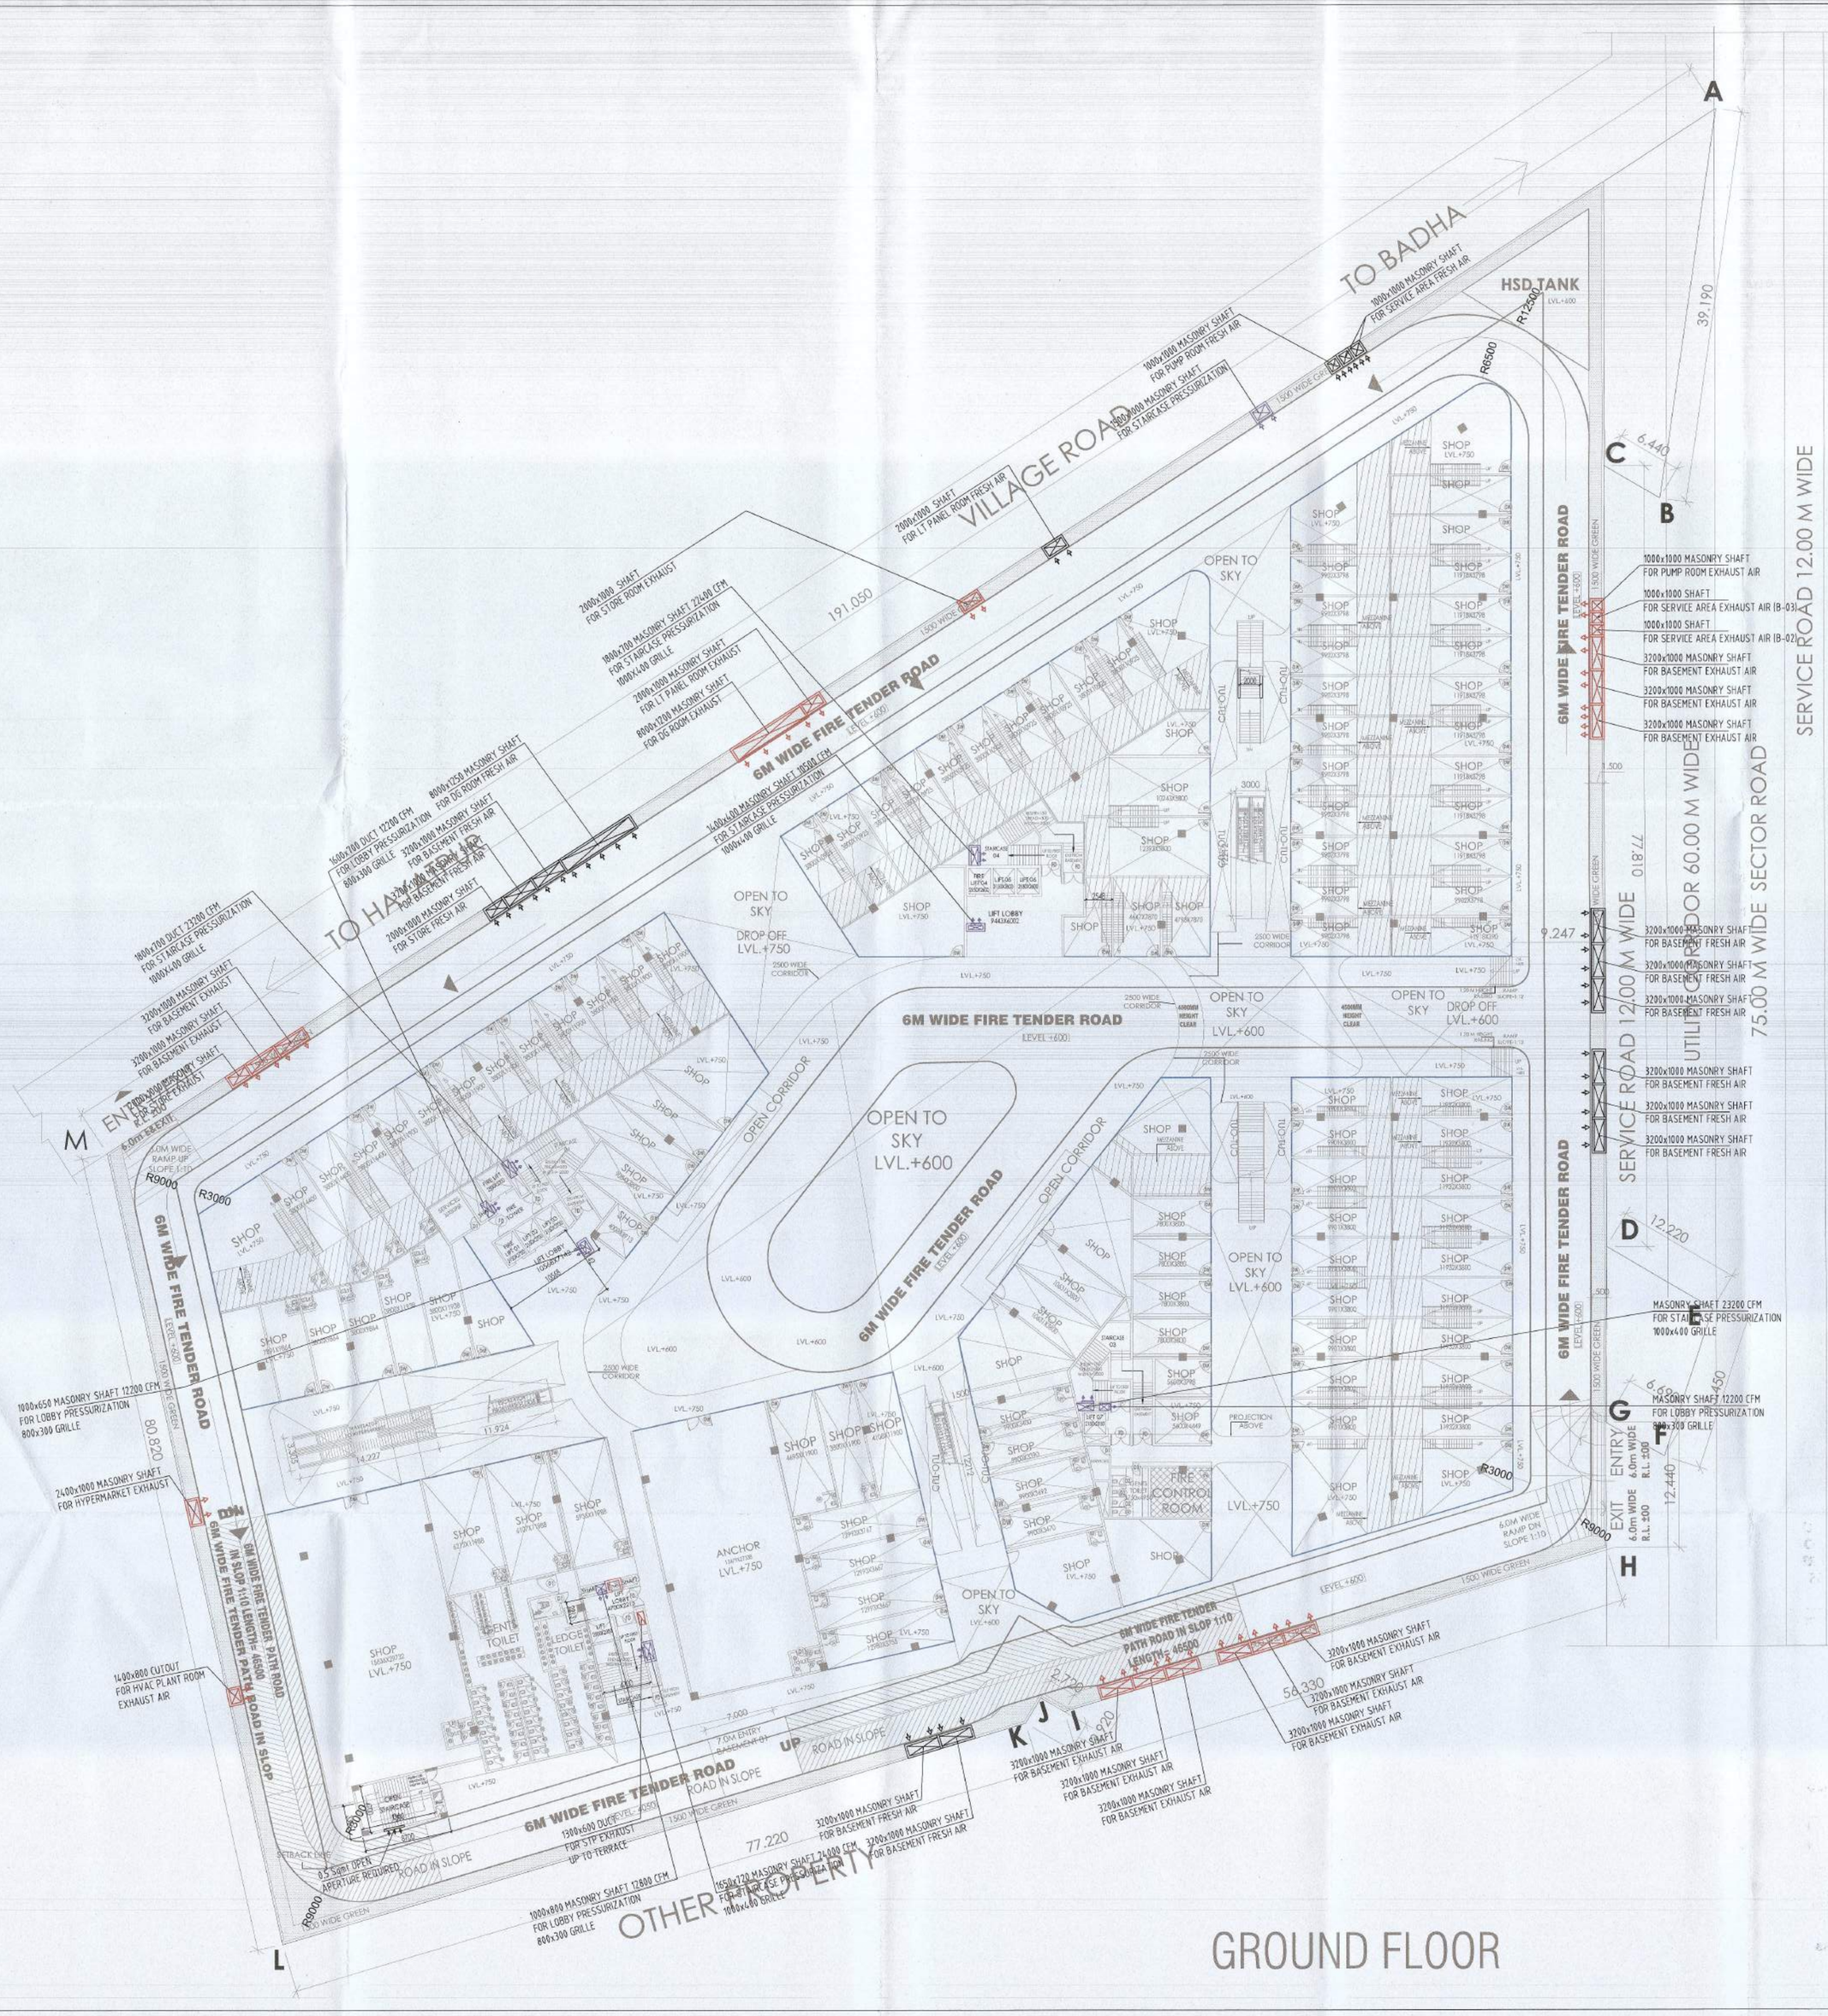

LEGENDS:

	EXHAUST AIR DUCT
	FRESH AIR DUCT
	PRESSURIZATION DUCT
	AXIAL FLOW FAN
	FRESH AIR GRILLE
	EXHAUST AIR GRILLE

FIRE SUBMISSION DRAWING

PROJECT

PROPOSED BUILDING PLAN OF COMMERCIAL COLONY AREA MEASURING 3.99 ACRES (LICENCE NO. 119 DATED 05-06-2023) FALLING IN SECTOR-90, GURUGRAM BEING DEVELOPED BY NORTH STAR TOWERS PVT. LTD., MATRIX BUILDWELL PVT. LTD., IN COLLABORATION WITH NORTH STAR APARTMENTS PVT. LTD. (NOW KNOWN AS SS GROUP PVT. LTD.)

MEP CONSULTANTS

UDAYAN CHAUDHARI & ASSOCIATES PVT. LTD.
40/60, GROUND FLOOR, C.R.PARK,
NEW DELHI-110019
E-mail : udayanchaudhari@gmail.com
Website : www.udayanchaudhari.com

Fire Fighting Scheme Approved Vide letter No. FS/2019/57
Dated: 18/11/2019
Deputy Director (Tech.)

Certified that Fire Fighting Scheme is as per N.B.C. Part-IV, revised 2016
FSE Gurugram | SDO Gurugram | DDO Gurugram

ACPL
ACPL Design Ltd
ISO 9001:2015
Architecture Interior Design Planning
www.acplarchitects.com
EDR Shah Commercial Hub, New Delhi - 110066, India
E-mail: info@acplarchitects.com
T: +91-11 46024444
+91-11 26462165

DRAWN :-	CHECKED :-	SCALE :-	REV :-	NORTH:-
L.K	A.G	1:300	R0	

DRAWING TITLE :-	DRAWING NO.	DATE:-
VENTILATION LAYOUT GROUND FLOOR PLAN	VENT-04	15.12.2023

For SS Group Pvt. Ltd.
Authorised Signatory
OWNER'S SIGNATURE

ARCHITECT SHANGARI
ARCHITECT
CA/97/2774
ARCHITECT'S SIGNATURE