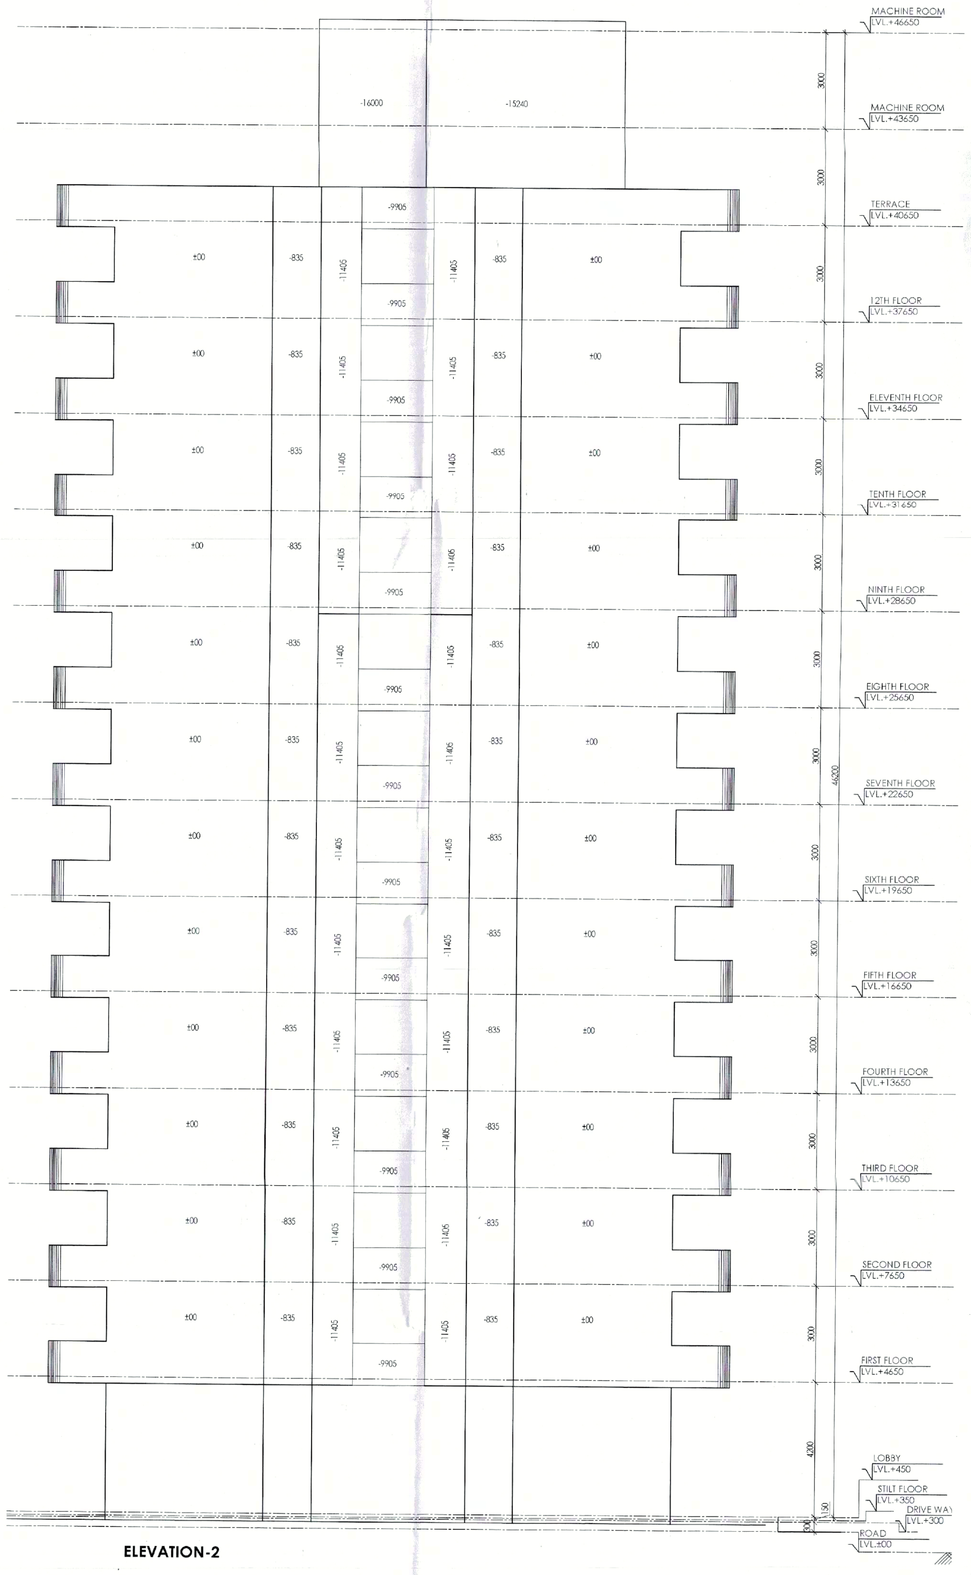

ELEVATION-2

ELEVATION-3

ELEVATION-1

Building Plans Approved by Supervising Committee (HQ).

Chairman Building Plan Committee cum Divisional Town Planner HSIIDC, IMT-Manesar

Building Plan Sanction and Plan will be valid for five years only. To be read with Memo No. HSIIDC/IPD/IMT/HS/2023/444 Date 09/05/2023

BINAYAK SWAIN
M.Tech (Structure)
Regd. No. 0507106015
Shop No. 2, First Floor, Gupta Complex, Opposite Huda Office, Sector-14, GGN (Hr.)

PROJECT

PROPOSED BUILDING PLAN OF GROUP HOUSING OF PLOT NO. GH-36, PHASE-I, INDUSTRIAL MODEL TOWNSHIP, MANESAR AREA MEASURING 4000 SQMT. BY M/S OMPEE CONSTRUCTION (ALLOTTEE), VIRENDER HOODA

ARCHITECT'S SEAL & SIGNATURE	OWNER/AUTH. SIGN.
	M/s OMPEE CONSTRUCTION Authorised Signatory

Scale : 1 : 100

Drawing Title:- ELEVATION 2 & 3

Drawing No:- 18

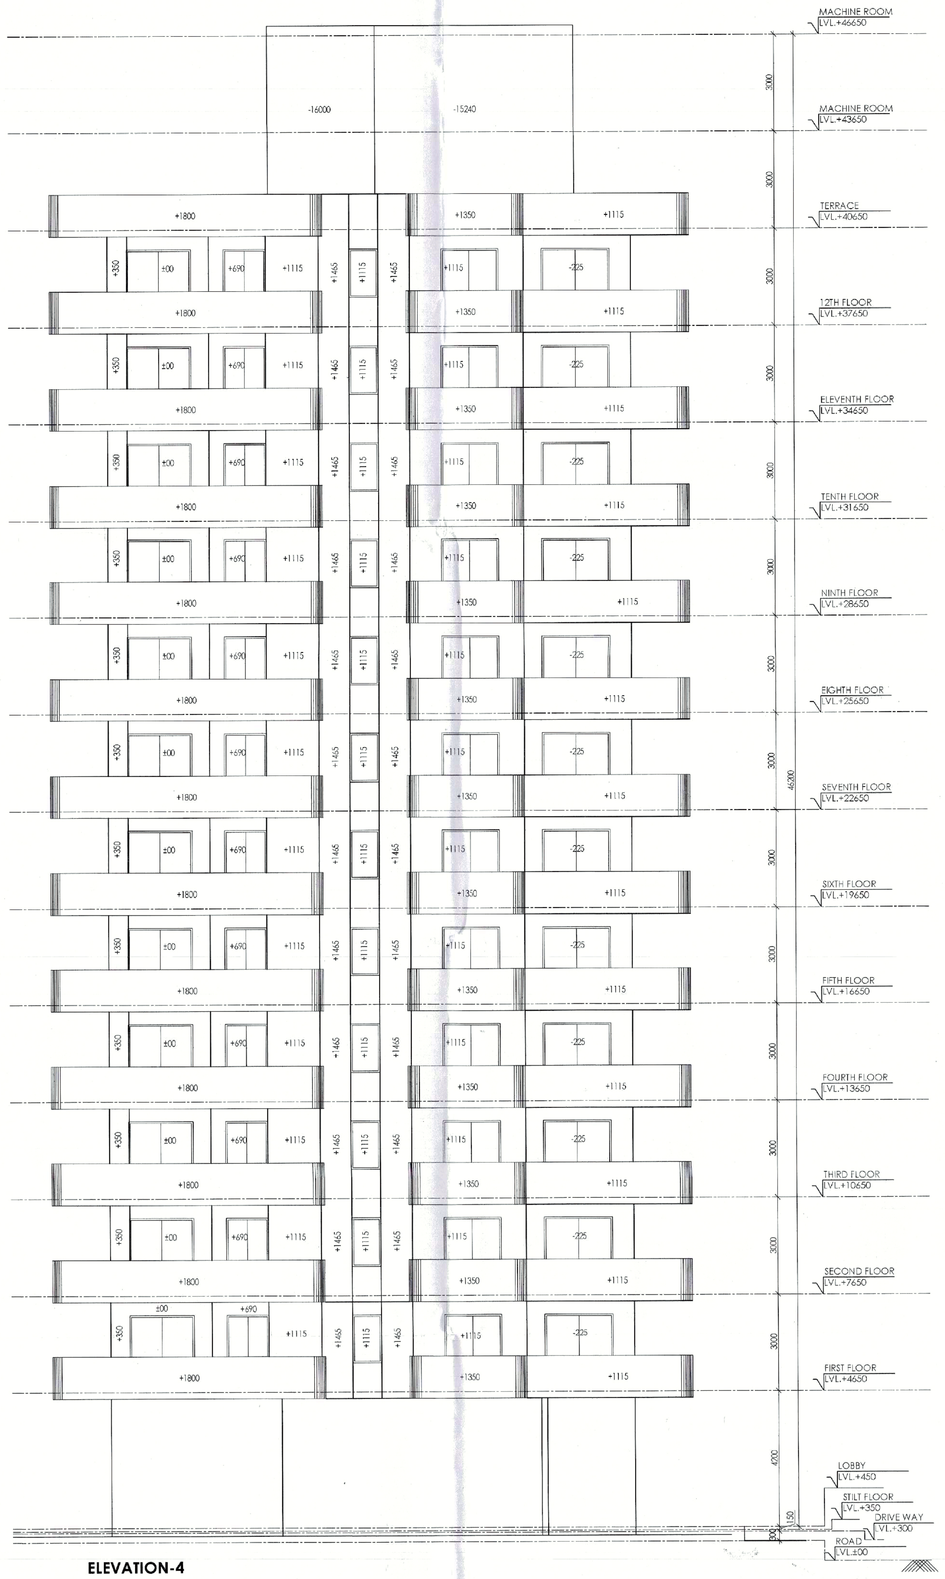

ELEVATION-4

ELEVATION-1

Building Plans Approved by Supervising Committee (HQ).

Chairman Building Plan Committee cum Divisional Town Planner HSIIDC, IMT-Manesar

Building Plan Sanction and Plan will be valid for five years only. To be renewed on Date 08/05/2023 [HSIIDC/TP/BP/HQ/2023/449]

Divyansh Sharma
M.Tech (Structure)
Regd. No. 0507106015
Shop No. 2, First Floor, Gupta Complex, Opposite Huda Office, Sector-14, GGN (Hr.)

PROJECT

PROPOSED BUILDING PLAN OF GROUP HOUSING OF PLOT NO. GH-36, PHASE-I, INDUSTRIAL MODEL TOWNSHIP, MANESAR AREA MEASURING 4000 SQMT. BY M/S OMPEE CONSTRUCTION (ALLOTTEE), VIRENDER HOODA

ARCHITECT'S SEAL & SIGNATURE	OWNER/AUTH. SIGN.
AR. JITENDER GUPTA CA/75/1219	M/s OMPEE CONSTRUCTION Authorised Signatory

Scale : 1 : 100

Drawing Title:- ELEVATION 1 & 4

Drawing No:- 17