MEMO NO. ZP-656/JD(BS)/2011/1987 DATED 15-2-11
O.C. GRANTED

REVISED BLOCK- Q

ALREADY SANCTIONED VIDE MEMO NO
NO ZP-656/JD(BS)/2011/1987 DATED 15.02.2011

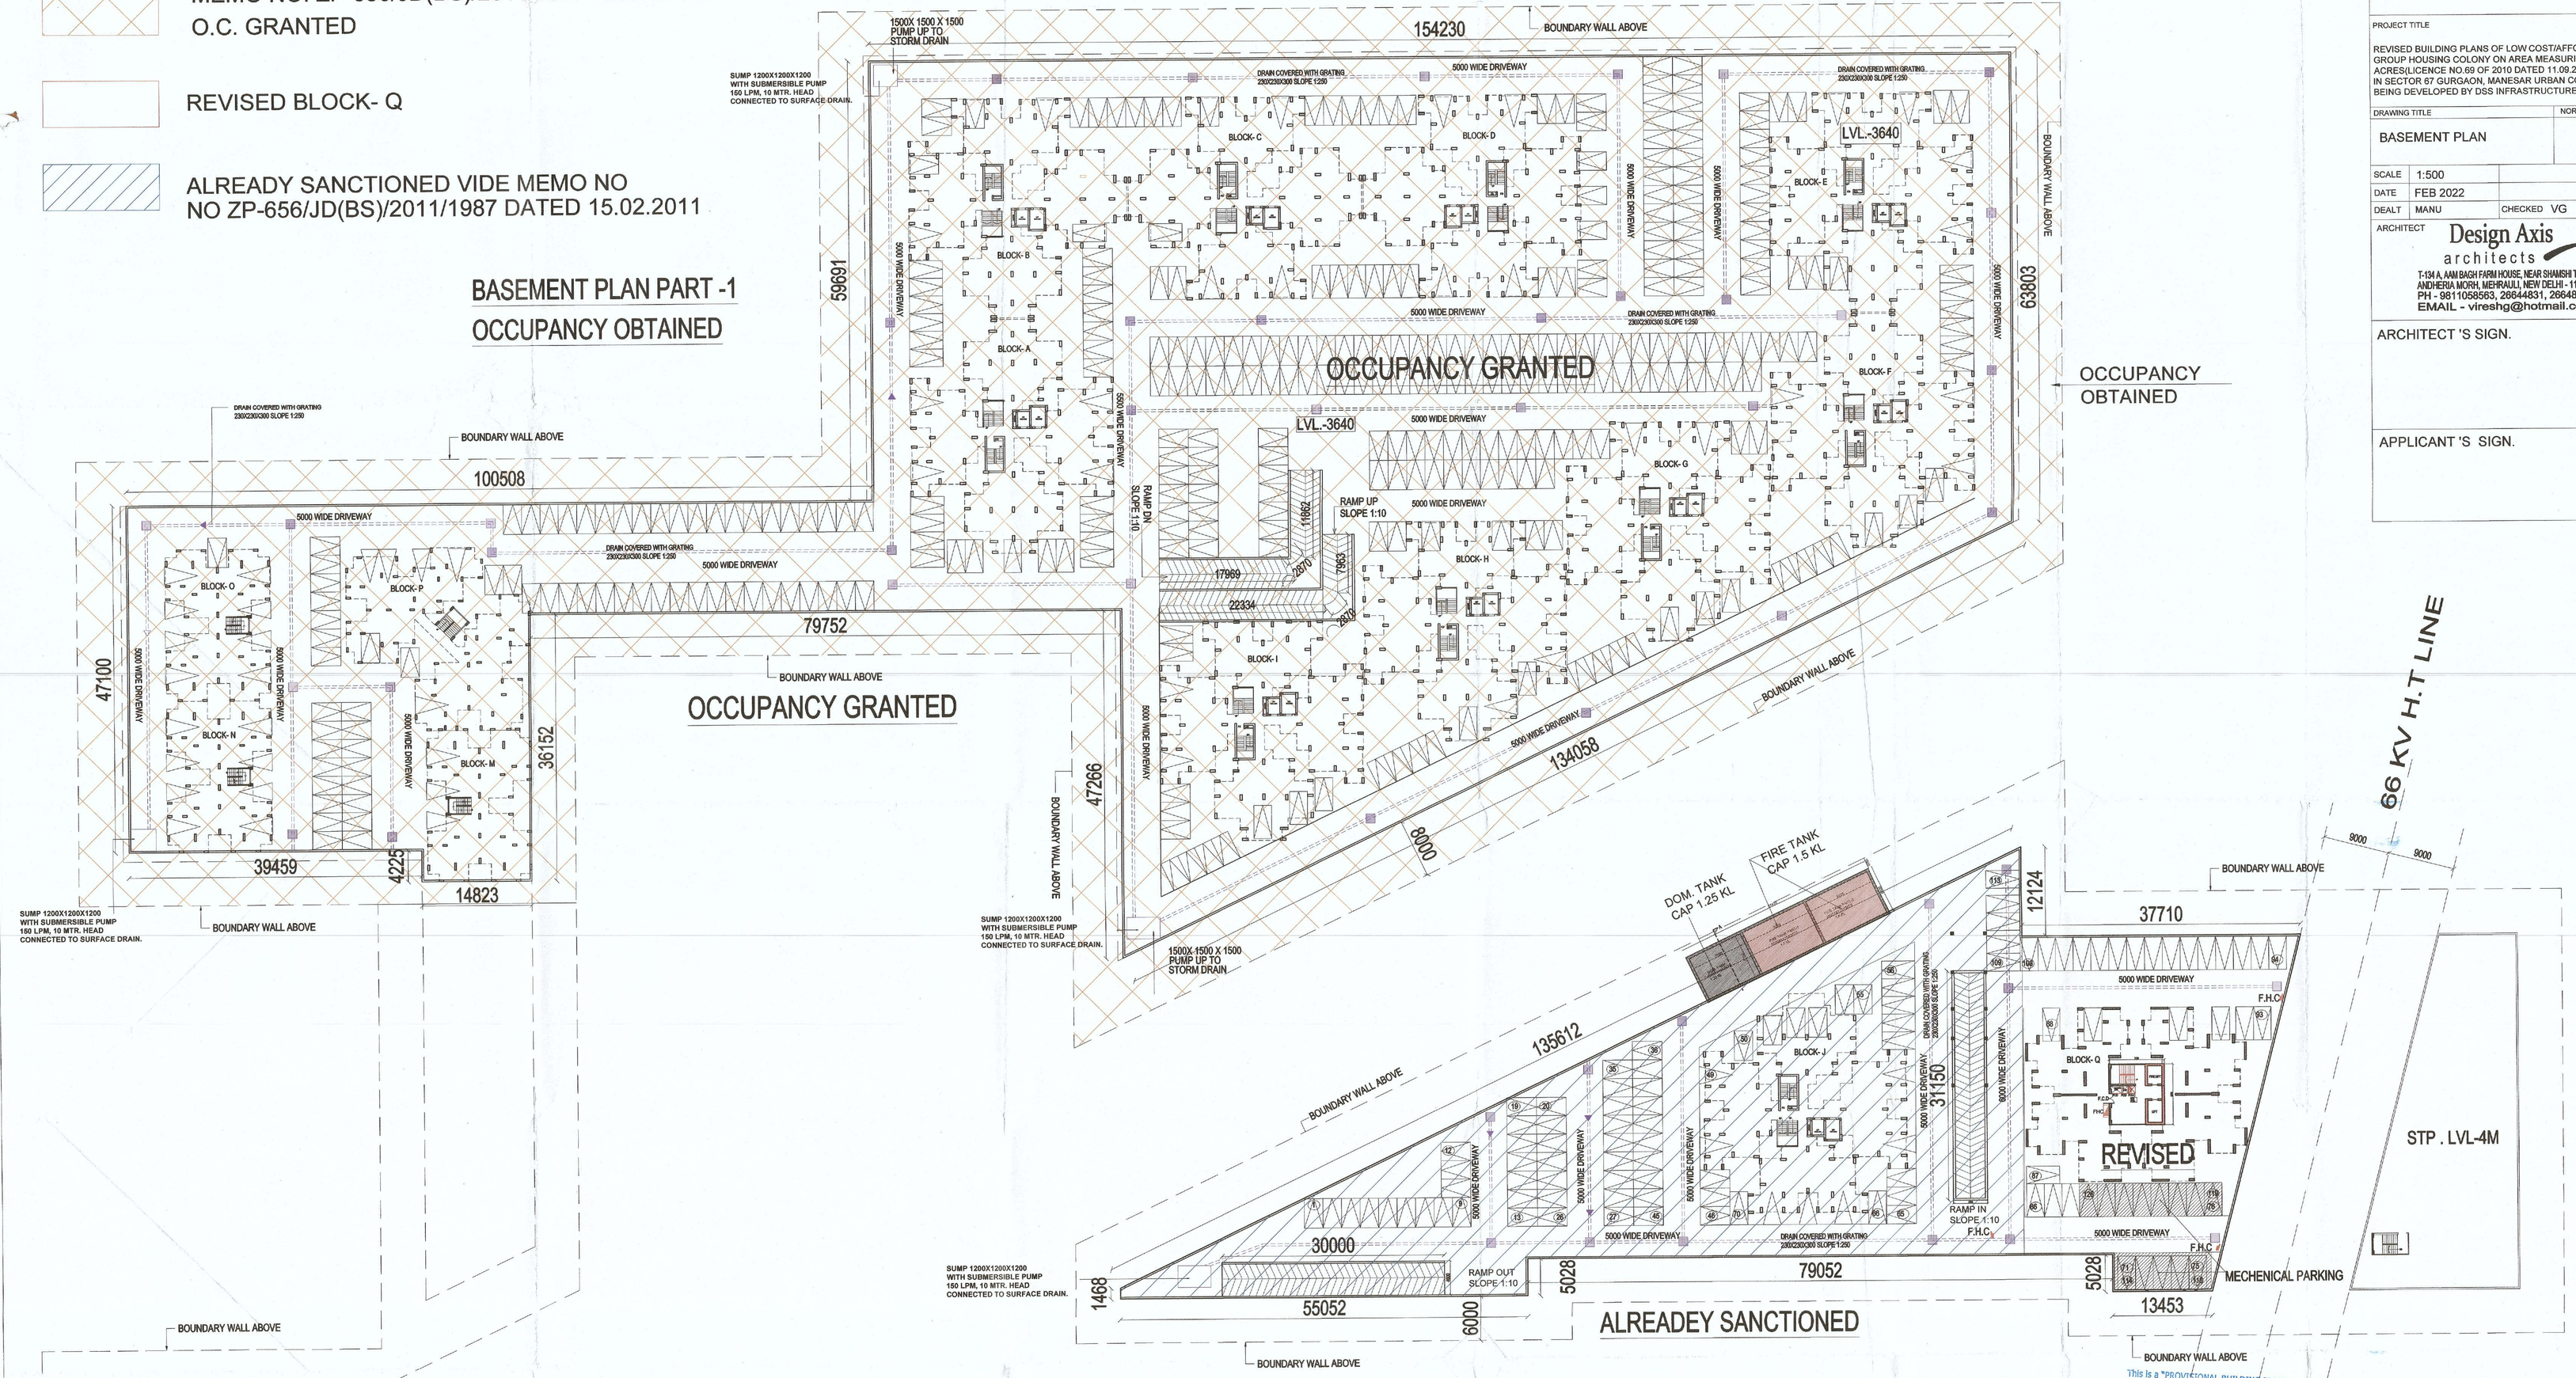

BASEMENT PLAN -S-02

PROJECT TITLE

REVISED BUILDING PLANS OF LOW COST/AFFORDABLE GROUP HOUSING COLONY ON AREA MEASURING 11.262 ACRES(LICENCE NO.69 OF 2010 DATED 11.09.2010) IN SECTOR 67 GURGAON, MANESAR URBAN COMPLEX BEING DEVELOPED BY DSS INFRASTRUCTURE PVT.LTD.

DRAWING TITLE		NORTH
BASEMENT PLAN		N W E S
SCALE	1:500	
DATE	FEB 2022	
DEALT	MANU	CHECKED VG

ARCHITECT
Design Axis
architects
T-13/ A, AMI BAGH FARM HOUSE, NEAR SHAHSHI TALAB ANDHERIA MORH, MEHRAULI, NEW DELHI - 110030
PH - 9811058563, 26644831, 26648146
EMAIL - vireshg@hotmail.com

ARCHITECT 'S SIGN.

APPLICANT 'S SIGN.

Checked and found ok for Public Health (Internal) Service only subject to comments in in forwarding letter No. ..... Dt. .....
Superintending Engineer (HQ)
for Chief Engineer I HSVp
SDE(w)

This is a "PROVISIONAL BUILDING PLAN" approved only for the purpose of inviting objections from the general public.
DTP(HQ) STP(HQ) Member Secretary BPAC STP(Hq) Member BPAC ATP(Hq) Chairman BPAC
DDT(HQ) MEMBER BPAC ATP(HQ) Ram Avtar Bass JD(HQ)

TO BE READ WITH THIS OFFICE MEMO NO.:
DATED :
JD. P.A. A.T.P.

DESIGN AXIS ARCHITECTS & ENGINEERS NEW DELHI