PROJECT:
AFFORDABLE GROUP HOUSING COLONY, AREA MEASURING 8.7857S ACRE (LICENSE NO 133 OF 2023 DATED 26/06/2023)IN REVENUE ESTATE OF VILLAGE SOHNA, SECTOR- 4 TEHSIL SOHNA, DISTRICT GURUGRAM BEING DEVELOPED BY M/S SHRIJI PROJECTS PVT. LTD.

OWNER:
SHRIJI PROJECTS PVT. LTD.
BASEMENT 1, WEST CITY MART,
SECTOR-49 SOHNA ROAD
GURUGRAM-122018

OWNER'S SIGNATURE:
For SHRIJI PROJECTS PVT. LTD.
Director/Authorised Signatory

ARCHITECT'S SIGNATURE:

ARCHITECT:
ROHIT CHAUHAN
Regn. No. CA/88/11424

DRAWING TITLE:
TOWER-14
ELEVATION & SECTIONS

ARCHITECTS:
VASTUKRITI
ARCHITECTURE | INTERIOR
S-426, 2nd Floor, SATYAWATI NAGAR
(EAST), NEW DELHI-110029
Mobile: 91-11-25131242
email: vastukriti@gmail.com

DATE: 02.08.2023 DWG. NO.:
SCALE: 1:125 @ A0 .....
SHEET: 10

KEY PLAN

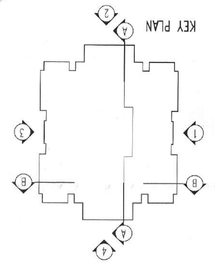

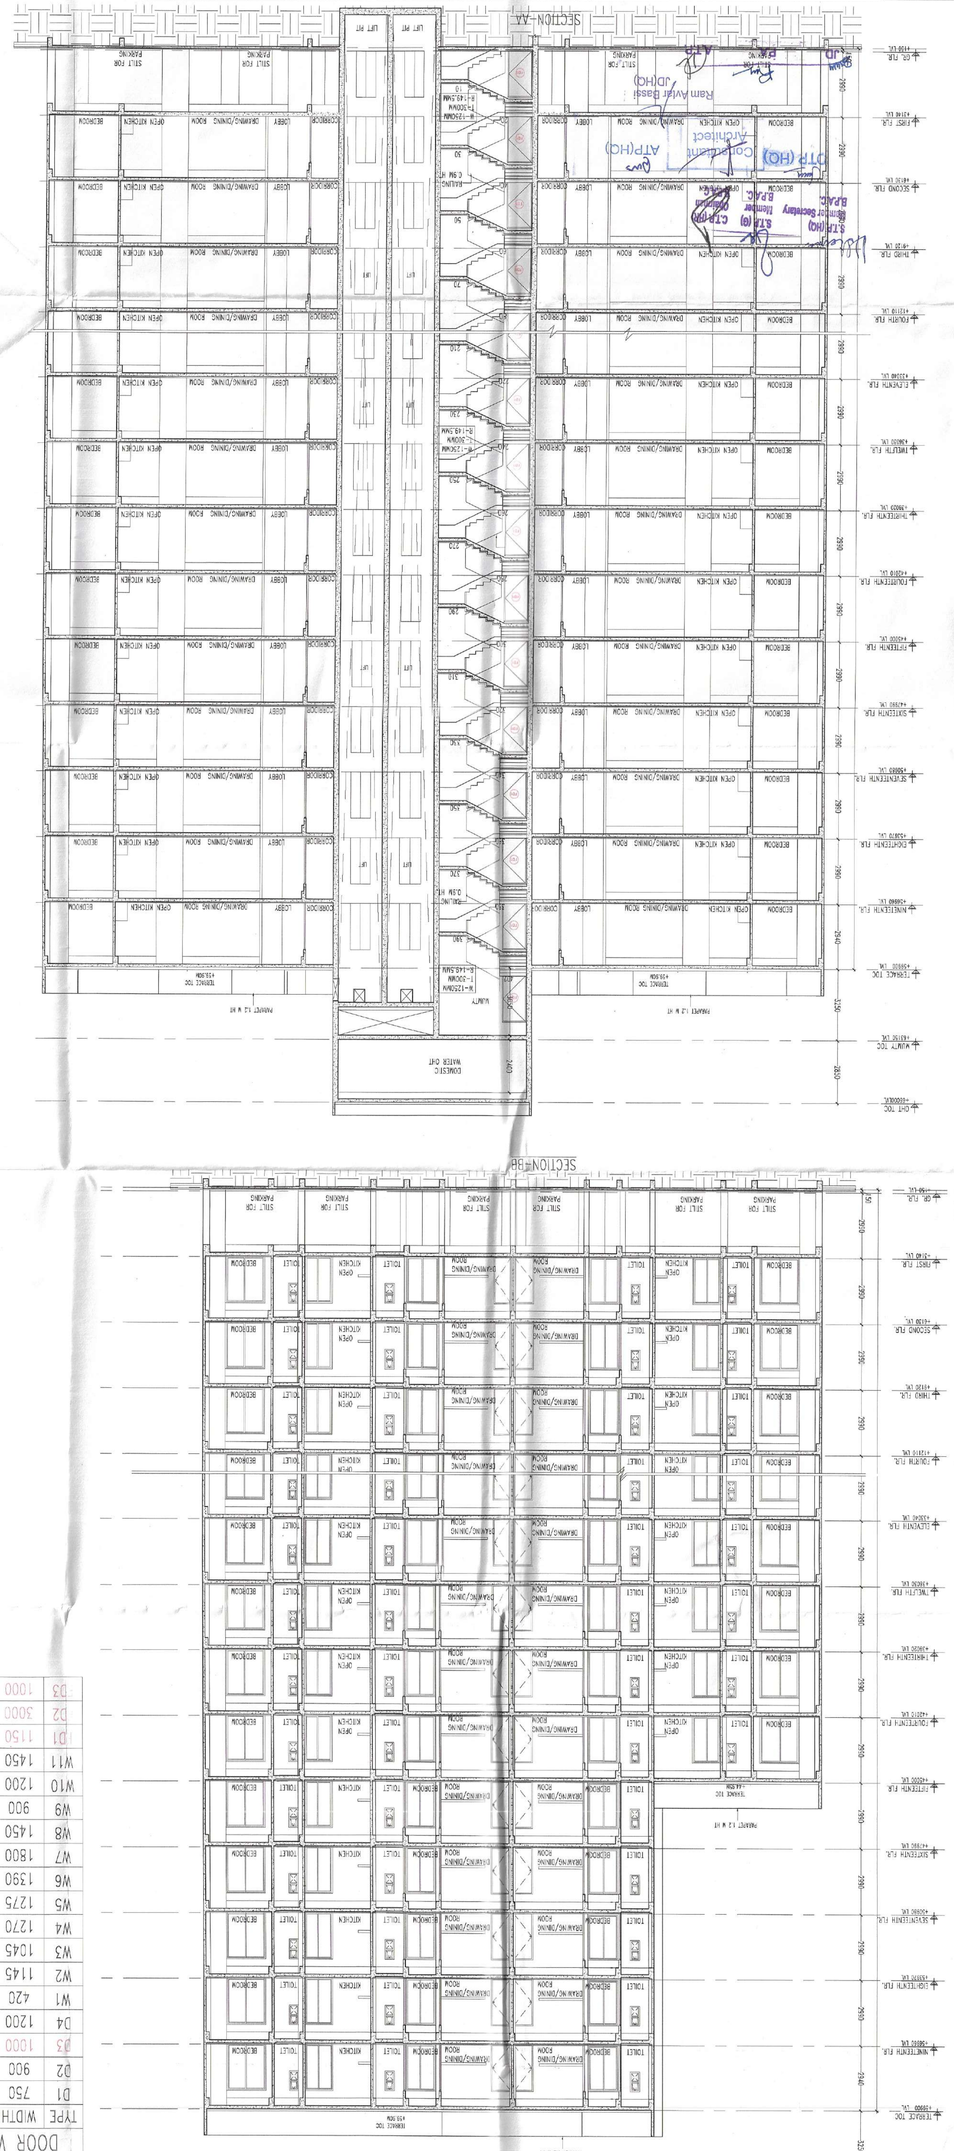

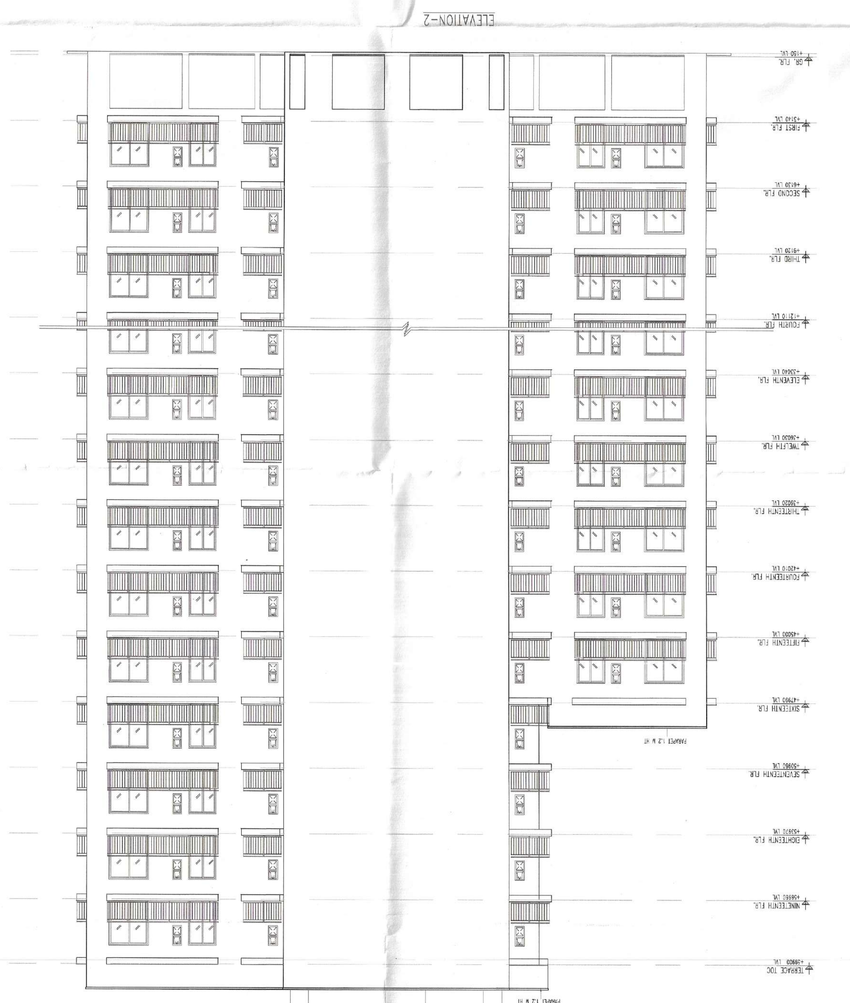

DOOR WINDOW SCHEDULE

TYPE	WIDTH	HEIGHT	SILL	LINTEL	DESCRIPTION
D1	750	2100	+0	2100	
D2	900	2100	+0	2100	
D3	1000	2100	+0	2100	FIRE RATED DOOR
D4	1200	2100	+0	2100	
W1	420	900	+1200	2100	
W2	1145	1200	+900	2100	
W3	1045	2100	+0	2100	GLASS DOOR
W4	1270	2100	+0	2100	SLIDING DOOR
W5	1275	2100	+0	2100	SLIDING DOOR
W6	1390	2100	+0	2100	SLIDING DOOR
W7	1800	2100	+0	2100	SLIDING DOOR
W8	1450	1200	900	2100	
W9	900	1200	900	2100	
W10	1200	1200	900	2100	
W11	1450	2100	+0	2100	GLASS DOOR
D1	1150	2100	+0	2100	FIRE RATED DOOR
D2	3000	2000	100	2100	FIRE RATED DOOR
D3	1000	2000	100	2100	FIRE RATED DOOR

NOTE:-
1. BUILDING HAS AUTOMATIC SPRINKLER SYSTEM
2. BUILDING SHELTER WILL BE DISCUSED AS PER RELEVANT IS CODES FOR EARTH QUAKE RESISTANCE.

BASEMENT TO BE READ WITH THIS OFFICE MEMO NO.: DATED :

DC (HQ) Member BPAC