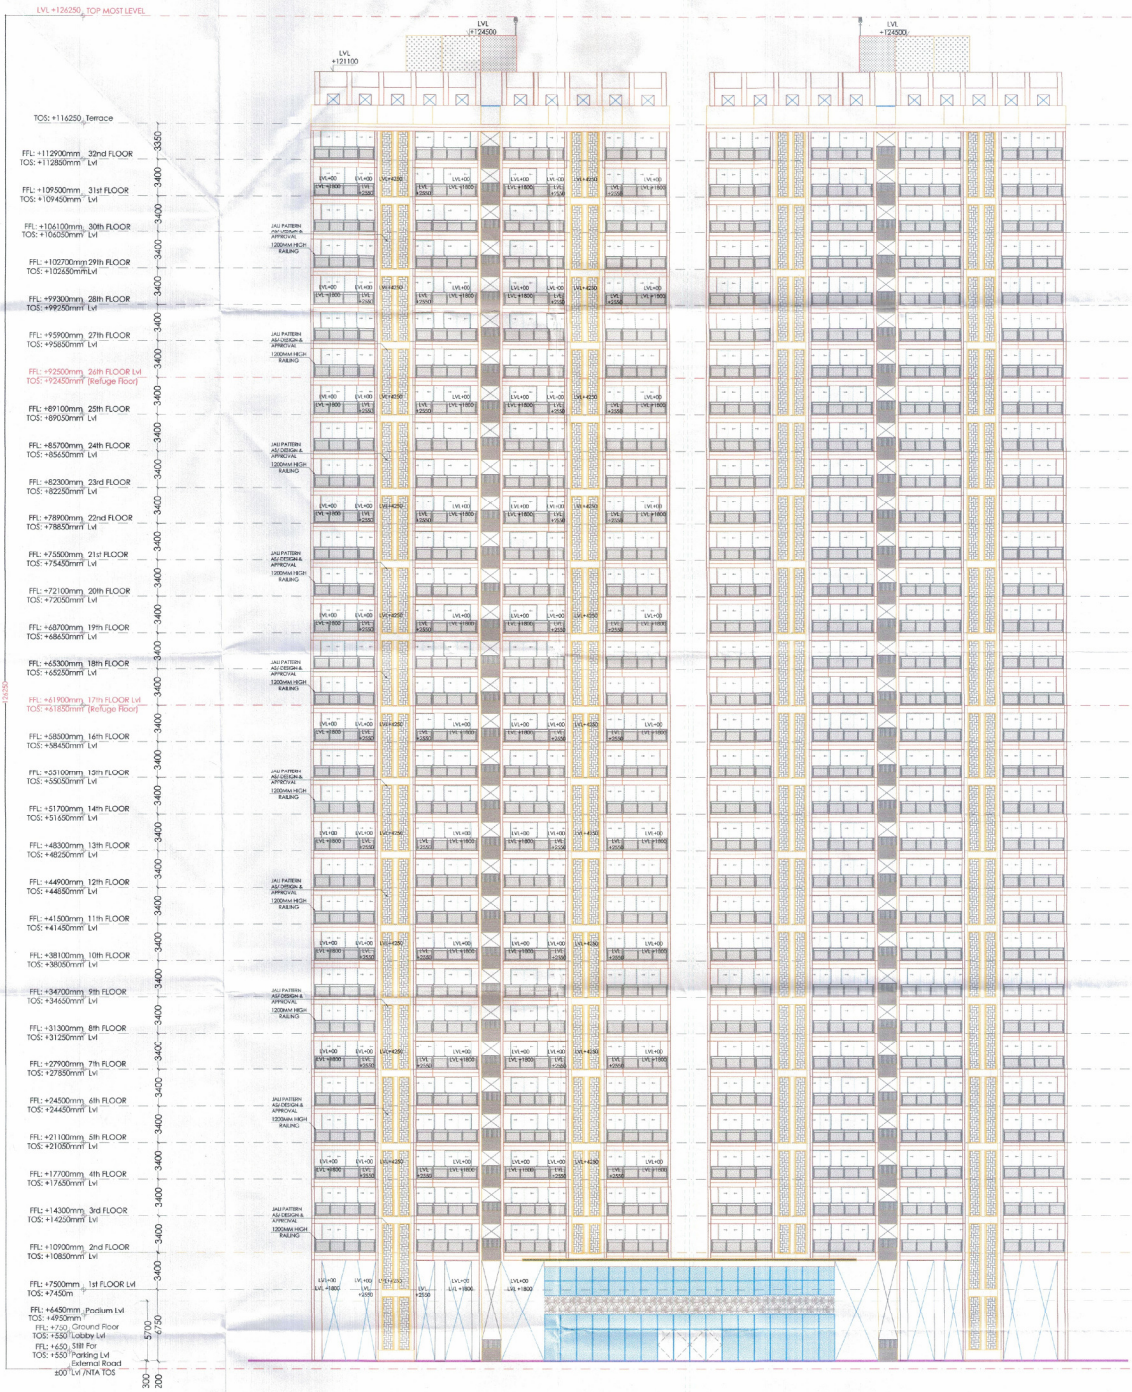

ELEVATION 3
SCALE 1:200

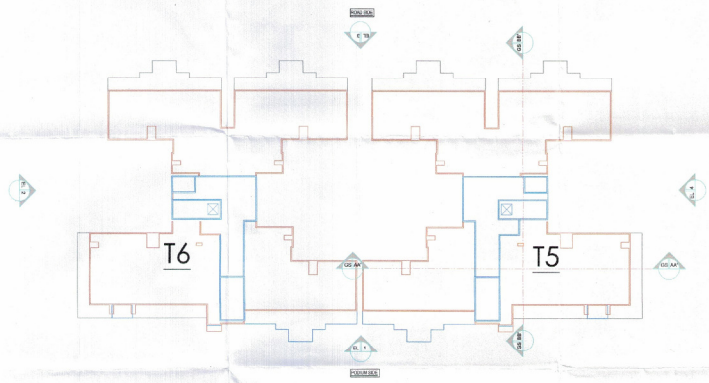

KEY PLAN

CLIENT **Godrej Properties Ltd.** Godrej One, Pirojshanagar, Eastern Express Highway, Vikhroli East, Mumbai - 400079	STRUCTURE CONSULTANT **Gerrault Consultants & Engineers LLP** 503 Quantum Tower, Ramsingh Lane, Chembur, Mumbai (West), Mumbai-400089 (Landmark: SBI Bank & HP Petrol Pump) T: 022-35554402
Accorp Associates Pvt. Ltd. Plot - 568, Sec-30, Gurgaon - 122001 Ph: 0124-4502000, 4502001 Manthan, Tardeo Rd, New-Delhi, Bastan	PROJECT PROPOSED LAYOUT PLAN OF GROUP HAVING RESIDENTIAL BUILDINGS WITH COMMERCIAL IN REVENUE STATION MOSAIC-PHENO 9.54875 ACRES (99.326 RESIDENTIAL AND 0.5575 COMMERCIAL) BEING PART OF L.P. NO. 1 of of 2022 DATED 16.07.2022
ARCHITECT'S SIGNATURE **Ar. Ashish Jain** Council of Architecture Registration No: CA/2001/50022	OWNER'S SIGNATURE **For Godrej Properties Ltd.** **Authorised Signatory**
DRAWING TITLE TOWER T5 & T6 ELEVATION 3	DRAWING NO. AR-13 & T6-202

SANCTIONED
TITLE OF THE ROAD WITH THE OFFICE
T.D.R. NO.
DATED :

DOMAND
DEPUTY
BPMC

KEY PLAN
Architect

ATP(HQ)
(Digesh Kumar)
PMC(HQ)

DTP (HQ) STP (HQ)
Nitin Sawn Mangesh Gaikwad
BPMC BPMC