TOWER PLANS_130.crb

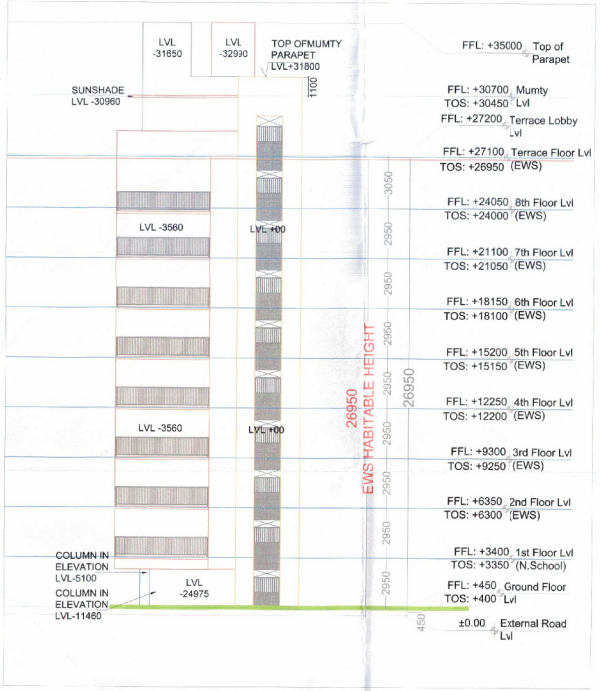

ELEVATION-2 (EWS & NURSERY SCHOOL)
SCALE 1:125

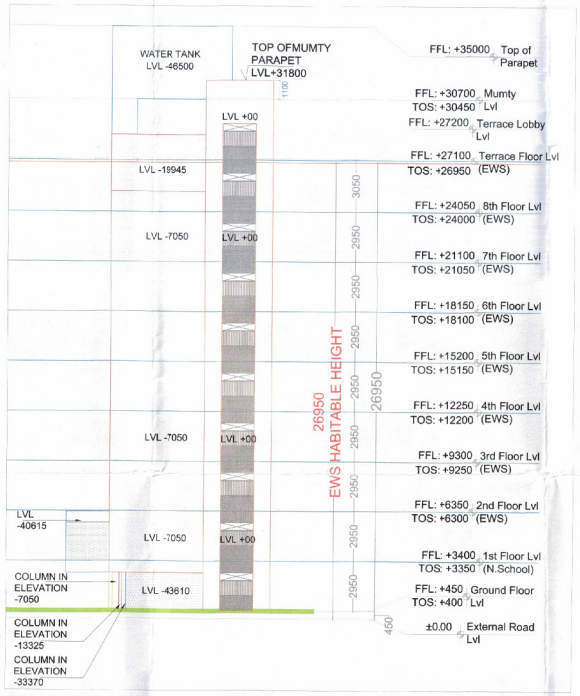

ELEVATION-4 (EWS & NURSERY SCHOOL)
SCALE 1:125

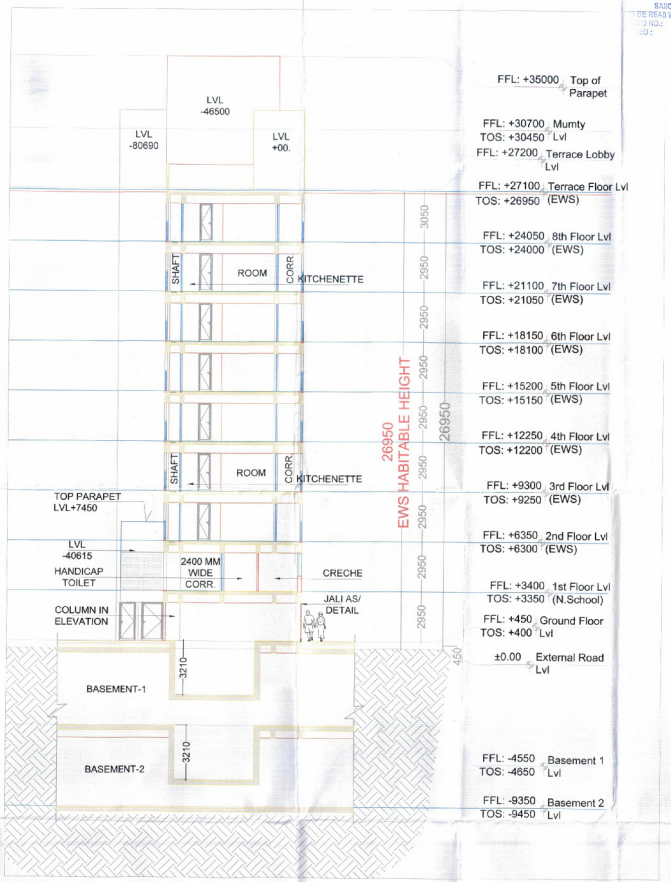

SECTION-AA' (EWS & NURSERY SCHOOL)
SCALE 1:125

DTP (HQ) S.T.P (HQ) Member Secretary E.P.A.C S.T.P (S) Member E.P.A.C Chairman E.P.A.C

SANCTIONED
TO BE READ WITH THIS OFFICE
JD NO.:
JD:

KEY PLAN

(Dinesh Kumar)
PA(HQ)

NOTES

DOOR/WINDOW SCHEDULE

SL NO.	DOOR TAGS	WIDTH	UNITS	OPENING SIZE (WxH) (MIN. W 2 M)	COLL	LOCATION	TYPE	FIRE RATINGS
DOORS								
1	D1	1250	2250	1250X2250	0	Terrace Staircase Specially Abled Toilet	Flushed	
2	D2	1200	2250	2000X2250	0	Nursery School Toilets	Flushed	
3	D3	1000	2250	1000X2250	0	Nursery School Toilets (W) Beside Entry	Flushed	
4	D4	900	2250	900X2250	0	Terrace Shaft Doors	Flushed	
5	D5	750	2250	750X2250	0	Nursery School	Flushed	
6	D6S1	2250	2250	2000X2250	0	Nursery School / Demand Water Lobbies	Double swing glass door	
7	D7S1	1000/750	2250	1000X2250 (1) 750X2250	C1 200	EWS - Kitchen to Balcony	Flushed/ Glass door	
8	FHD1	1000	2250	2000X2250	100	FHC Shaft - Staircase 1 & 3	Flushed	2hr
9	FHD2	900	2250	2000X2250	100	FHC Shaft - Staircase 2	Flushed	2hr
FIRE DOORS								
10	FD1	1250	2250	1250X2250	0	Shaft Lobby Door	Flushed	2 Hr
11	FD2	1250	2250	1250X2250	100	Shaft & Electrical	Double door	2hr
12	FD3	900	2250	900X2250	0	Shaft	Flushed	2hr
WINDOWS/VENTILATORS/GLAZING								
13	V1	800	2250	2000X1750	1750	Vent Toilet	Sliding/ Fixed	
14	W1	2300	2250	2000X1750	1800	Classroom - 02	Sliding/ Fixed	
15	W2	1300	2250	1300X1350	1800	Classroom 01&03	Sliding/ Fixed	
16	GL1	14850	2250		0	Nursery School	Fixed	
17	GL2	3450	2250		0	Nursery School	Fixed	
18	GL3	5350	2250		0	Nursery School	Fixed	
19	GL4	5400	2250		0	Nursery School	Fixed	
20	GL5	5250	2250		0	Nursery School	Fixed	
21	GL6	3170	2250		0	Nursery School	Fixed	
22	GL8	2250	2250		0	Nursery School	Fixed	
23	GL7	5245	2250		0	Nursery School	Fixed	
24	GL9	2010	2250		0	Nursery School	Fixed	
25	GL1*	2120	2250		0	Nursery School	Fixed	
26	GL10	1970	2250		0	Nursery School	Fixed	
27	GL11	1750	2250		0	Nursery School	Fixed	
28	GL12	1420	2250		0	Nursery School	Fixed	
29	GL13	1350	2250		0	Nursery School	Fixed	
30	GL14	800	2250		0	Nursery School	Fixed	

CLIENT
Godrej Properties Ltd.
Unit No. 5c,5th Floor, Godrej One, Pirojshanagar, Vikhroli East, Mumbai - 400079

STRUCTURE CONSULTANT
Gokani Consultants & Engineers LLP
801,Quantum Tower, Ramdaiya Lane, Off S.V. Road, Chincholi, Malad (West), Mumbai-400064
(Landmark- SBI Bank & HP Petrol Pump)
T: 022-28884400

ARCHITECT
Arcop Associates Pvt. Ltd.
Plot- 348, Sec-32, Gurgaon-122001
Ph.: 26242050, 26242169
Montreal, Toronto, New-Delhi, Boston

PROPOSED LAYOUT PLAN OF GROUP HOUSING COLONY UNDER TOD OVER AN AREA MEASURING 9.98875 ACRES (99.5% RESIDENTIAL AND 0.5% COMMERCIAL) IN REVENUE ESTATE OF VILLAGE GHASOLA, TAHSIL BADSHAHPUR,SECTOR 49, GURUGRAM-GODREJ PROPERTIES LTD.
L. NO. 147 of 2023 DATED 18.07.2023

ARCHITECT'S SIGNATURE
Abhay Architects
Council of Architects
Registration No.: CA/2777/10332

OWNER'S SIGNATURE
For Godrej Properties Ltd.
Authorised Signatory

DRAWING TITLE
EWS & NURSERY SCHOOL
ELEVATIONS & SECTIONS

DRAWING NO.
AR-E-202

(10593594)