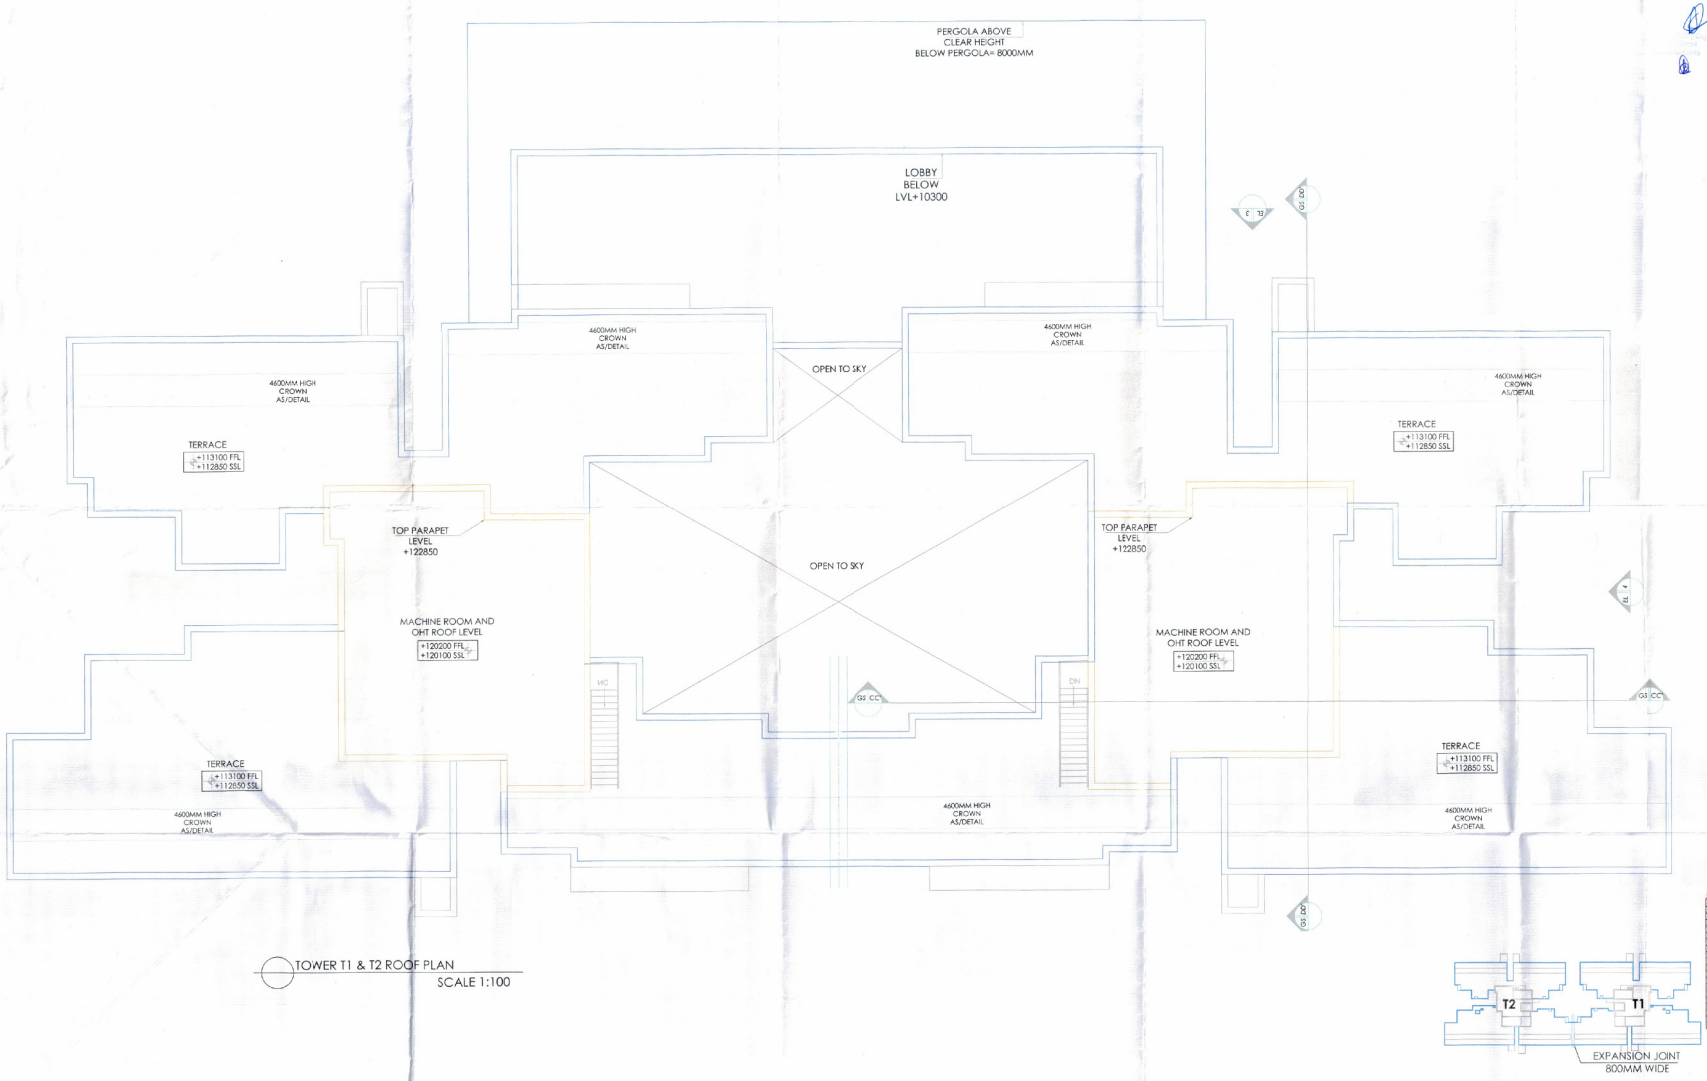

TOWER T1 & T2 ROOF PLAN
SCALE 1:100

Checked are found ok for Public Health (Internal) Service only subject to comments in forwarding letter No. 21594 HP dt. 6/10/23

SANCTIONED
TO BE READ WITH THIS OFFICE
MEMO NO.:
DATED :

DTP (HQ) S.T.P.(HQ) S.T.P (G) (HQ) Member BPAC Member BPAC Member BPAC Consultant Architect ATP(HQ) (Dinesh Kumar) PA(HQ)

NOTES :-

- VRV System is being provided.
- Full DG power back up is being provided.
- Toilet's are mechanical ventilated.
- All lifts shall have 100% power back-up.
- All electrical installations shall be as perprovision of nbc.
- Fire-fighting/safety provisions will be as per relevant nbc provisions.
- Basement area shall have mechanically ventilated as per relevant code.
- All toilets are ventilated as per haryanabuilding code 2017.
- Building has automatic sprinkler system wherever required by nbc.
- Building will be designed (structures) as per relevant i.s. codes for earthquake resistance.
- Solar panels of required capacity shall be provided on roof top as per haredaa/zoning norms.
- All handicap ramps with railing.
- All fire fighting installations shall be as per provision of nbc.
- The rainwater harvesting system shall be provided as per central ground water auth norms.

KEY PLAN

DOOR/WINDOW SCHEDULE (TOWERS)

S.NO.	DOOR TAGS	WIDTH	LINTEL	LOCATION	CILL	FIRE RATINGS
				DOORS		
1	D1	1250	2400	ENTRANCE DOOR	0	2 HRS
2	D2	1050	2400	BEDROOM1	0	
3	D3	820	2400	TOILET	0	
4	D4	900	2400	UTILITY DOOR	0	
5	D5	750	2400	WC	0	
6	D6	1250	2600	REFUGE TERRACE	0	
7	D8	1000	2400	GF MAIL BWL FOR	0	
8	D9	500	2400	H.TOLIET	0	
9	D10	1250	2600	GF STAIR-CASE LOBBY	0	
	GD1	1800	2600	GF ENTRY	0	
10	GD2	1200	2600	ENTRANCE DOOR	0	
	D	1050	2400	SLIDING DOOR	0	
				EXTERNAL DOORS		
11	SD1	2250	2600	BEDROOM(SUI-TING)	0	
12	SD2	1800	2600	BEDROOM3	0	
13	SD3	1980	2600	BEDROOM3	0	
14	SD4	2100	2600	BEDROOM3	0	
15	SD5	2500	2600	LIVING	0	
16	SD6	1980	2600	BEDROOM	0	
17	SD7	5575	2400	LIVING	0	
18	SD8	2130	2600	BEDROOM	0	
19	DW1	900/300	2600	KITCHEN	0/1200	
19	DW2	900/900	2600	KITCHEN	0/1200	
20	DW3	900/375	2600	KITCHEN	0/1200	
				WINDOWS/VENTILATORS/GLAZING		
21	V1	900	2400	TOILET	1200	
22	V2	600	2600	TOILET	1200	
23	W1	600	2600	BEDROOM	1200	
24	W2	900	2600	DINING	1200	
25	W3	600	2600	SEARCHABLE	1200	
26	W4	1350	2600	KITCHEN	1200	
27	G1	5897/2400	2400	GF LOBBY	0	
28	G2	10000	8550	GF LOBBY	0	
29	G3	2660/200	8550	GF LOBBY	0	
30	G4	2725	8550	GF LOBBY	0	
31	G5	4200	8550	GF LOBBY	0	
32	G6	2485/600	8550	GF LOBBY	0	
33	G7	1400	4300	GF LOBBY	0	
34	G8	1400	4300	GF STA-RCASE LOBBY	0	
35	G9	3080	8550	GF LOBBY	0	
36	G10	8000	8550	GF LOBBY	0	
37	G11	2900	8550	GF LOBBY	0	
38	G12	2400/1875	8550	GF LOBBY	0	
39	G13	4160	8550	GF LOBBY	0	
40	G14	27230	8550	GF LOBBY	0	
41	G15	1250/2000	8550	GF LBBY	0	
42	G16	3460	8550	GF LOBBY	0	
43	G17	2900	8550	GF LOBBY	0	
44	G18	3375	8550	GF LOBBY	0	
45	G19	7650/3650	8550	PASSAGE	0	
29	G20	3200	8550	PASSAGE	0	
46	G21	1300	8550	PASSAGE	0	
				FIRE DOORS		
42	FD1	1250	2400	ENTRANCE DOOR	0	2hrs
43	FD2	1200	2400	LIV SHAFT	0	2hrs
44	FD3	1700	2400	MV SHAFT	100	2hrs
45	FD4	400	2400	MV SHAFT	100	2hrs
46	FD5	900	2400		0	2hrs
47	FD6	900	2400		100	2hrs
48	FD7	1200	2400		0	2hrs
49	FHD1	900	2400	FHC SHAFT	100	

LEGEND/ABBREVIATIONS

No.	TERMINOL	TYP	DESCRIPTION
D1	D	LD	110 DG SOIL PIPE
D2	D	LD	110 DG WASTE PIPE
D3	D	DN	110 DG WASTE VERTICAL PIPE
D4	D	DI	75 DG ANTISPLASHING PIPE
R1	R	DN	50 DG WASTE WATER PIPE FOR 20 TO 30 ft.
R2	R	DN	50 DG WASTE WATER PIPE FOR 30 TO 50 ft.
R3	R	DN	50 DG WASTE WATER PIPE FOR 50 TO 70 ft.
W1	W	TG	15 DG WATER SUPPLY PIPE FOR 20 TO 30 ft.
W2	W	GAV	15 DG WATER SUPPLY PIPE FOR 30 TO 40 ft.
W3	W	TG	15 DG WATER SUPPLY PIPE FOR 40 TO 50 ft.
W4	W	GAV	15 DG WATER SUPPLY PIPE FOR 50 TO 60 ft.
SW1	SW	RG	100 DG STORM WATER PIPE FOR TERRACE
SW2	SW	LD	75 DG STORM WATER PIPE FOR BALCONY
SU1	SU	RG	100 DG SOIL WASTE WATER PIPE
SU2	SU	RG	75 DG WASTE WATER PIPE
SU3	SU	FD	FLUSHING WATER INLET PIPE
SU4	SU	FD	FLOOR DRAIN
SU5	SU	FT	FLOOR TRAP
SU6	SU		150x150 mm GUTTER
SU7	SU		DRAIN FOR BALCONY
SU8	SU	BFV	BUTTERFLY VALVE
SU9	SU	TS	TO STRAINER

No.	TERMINOL	DESCRIPTION
SU1	RWD	WATER DRAIN TO FLOOR TRAP
SU2	SWD	DRAIN TO FLOOR TRAP
SU3	SWD	DRAIN TO URINAL TRAP
SU4	SU GD	150X150 DRAIN TO FLOOR TRAP
SU5	SU GD	150X150 TRAP TO SURFACE DRAIN
SU6	SU GD	150X150 TRAP TO SURFACE DRAIN
SU7	SU GD	BALCONY DRAIN TO VERTICAL PIPE

NOTES:
REFER DRAWING NO. AR-T1&T2-201, 202 & 203 FOR ELEVATIONS
REFER DRAWING NO. AR-T1&T2-301 FOR SECTIONS

NOTE :- TOWER T2 IS MIRROR OF TOWER T1

CLIENT
Godrej Properties Ltd.
Unit No. 5c, 5th Floor, Godrej One, Pirojshanagar, Vikhroli East, Mumbai - 400079

STRUCTURE CONSULTANT
Gokani Consultants & Engineers LLP
801, Quantum Tower, Rambaug Lane, Off S.V. Road, Chincholi, Malad (West), Mumbai-400064
(Landmark- SBI Bank & HP Petrol Pump)
T: 022-28884400

ARCHITECT
Arcop Associates Pvt. Ltd.
Plot- 368, Sec-32, Gurgaon-122001
Ph.: 26240050, 26240169
Montreal, Toronto, New-Delhi, Boston

PROJECT
PROPOSED LAYOUT PLAN OF GROUP HOUSING COLONY UNDER TOD OVER AN AREA MEASURING 9.56875 ACRES (99.5% RESIDENTIAL AND 0.5% COMMERCIAL) IN REVENUE ESTATE OF VILLAGE GHASOLA, TAHSIL BADSHAHPUR,SECTOR 49, GURUGRAM-GODREJ PROPERTIES LTD.
L NO. 147 of 2023 DATED 18.07.2023

ARCHITECT'S SIGNATURE
Ashu, Architect
Council of Architecture
Registration No.: CA/2007/40332

OWNER'S SIGNATURE
For Godrej Properties Ltd.
Authorised Signatory

DRAWING TITLE
TOWER T1&T2
ROOF PLAN

DRAWING NO.
AR-T1& T2-108