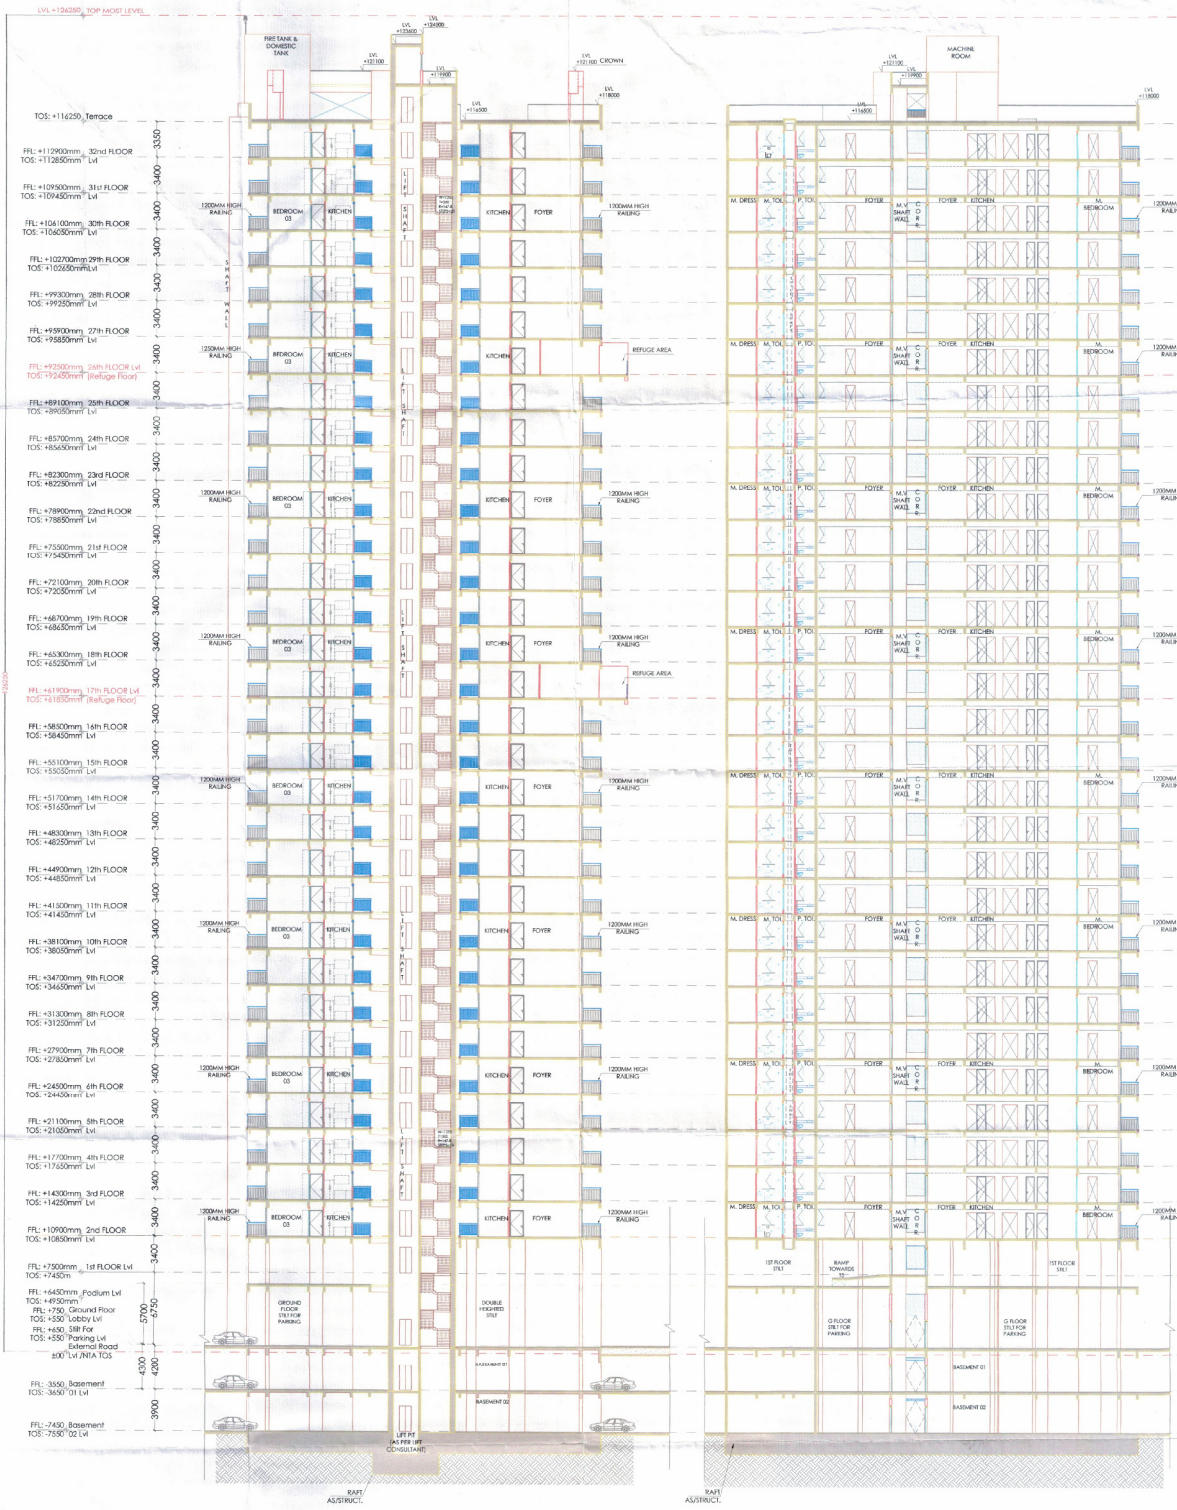

SECTION BB'
SCALE 1:200

SECTION AA'
SCALE 1:200

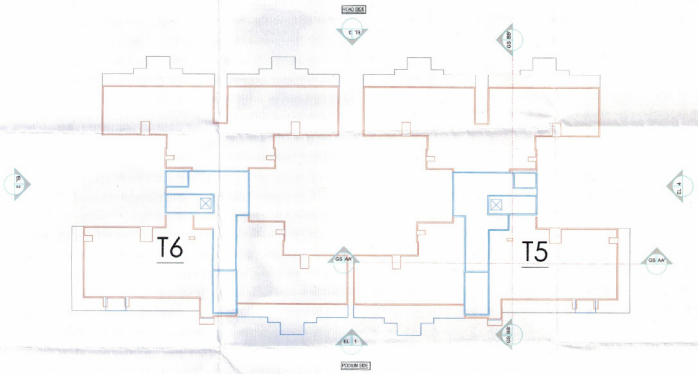

KEY PLAN

CLIENT **Godrej Properties Ltd.** Godrej One, Pirojshanagar, Vikhroli East, Mumbai - 400079	STRUCTURE CONSULTANT **Gaikari Consultants & Engineers LLP** Gaikari House, Plot No. 2, Sector 30 A, Opp. Vashi Railway Station, Opp. Inorbit Mall, Vashi, Navi Mumbai 400703 T: 022-27895400
ARCHITECT **Arcop Associates Pvt. Ltd.** Unit No. 302, Crystal Plaza, Opp. Infiniti Mall, Andheri (W), Mumbai - 400053 Ph: +91-22-26424169 Montreal, Toronto, New-Delhi, Boston	PROJECT PROPOSED LAYOUT PLAN OF GODREJ HOLDINGS LTD. (GODREJ GROUP) HOUSING COLONY UNDER TOD OVER AN AREA ALLOTTED TO COMMERCIAL IN PRIME ESTATE OF MESSRS. GODREJ & BOYCE MFG. CO. LTD. AT VILLAGE CHHEDDA, TAHSIL & DISTRICT PUR-SECTOR - NO. 147 of 2020 DATED 18.07.2020
OWNER'S SIGNATURE **For Godrej Properties Ltd.** **Authorised Signatory**	ARCHITECT'S SIGNATURE **Council of Architecture** **Registration No. CA/2001/40032**
DRAWING TITLE SECTION BB & SECTION AA'	DRAWING NO. AR-15 & 16-301

KEY PLAN

DTP (HQ) — Architect
STP (HQ) — Member BPAC
STP (G) — Member BPAC
ATP (HQ)
DTP (HQ) — Member BPAC
STP (HQ) (Dinesh Kumar) PA (HQ)