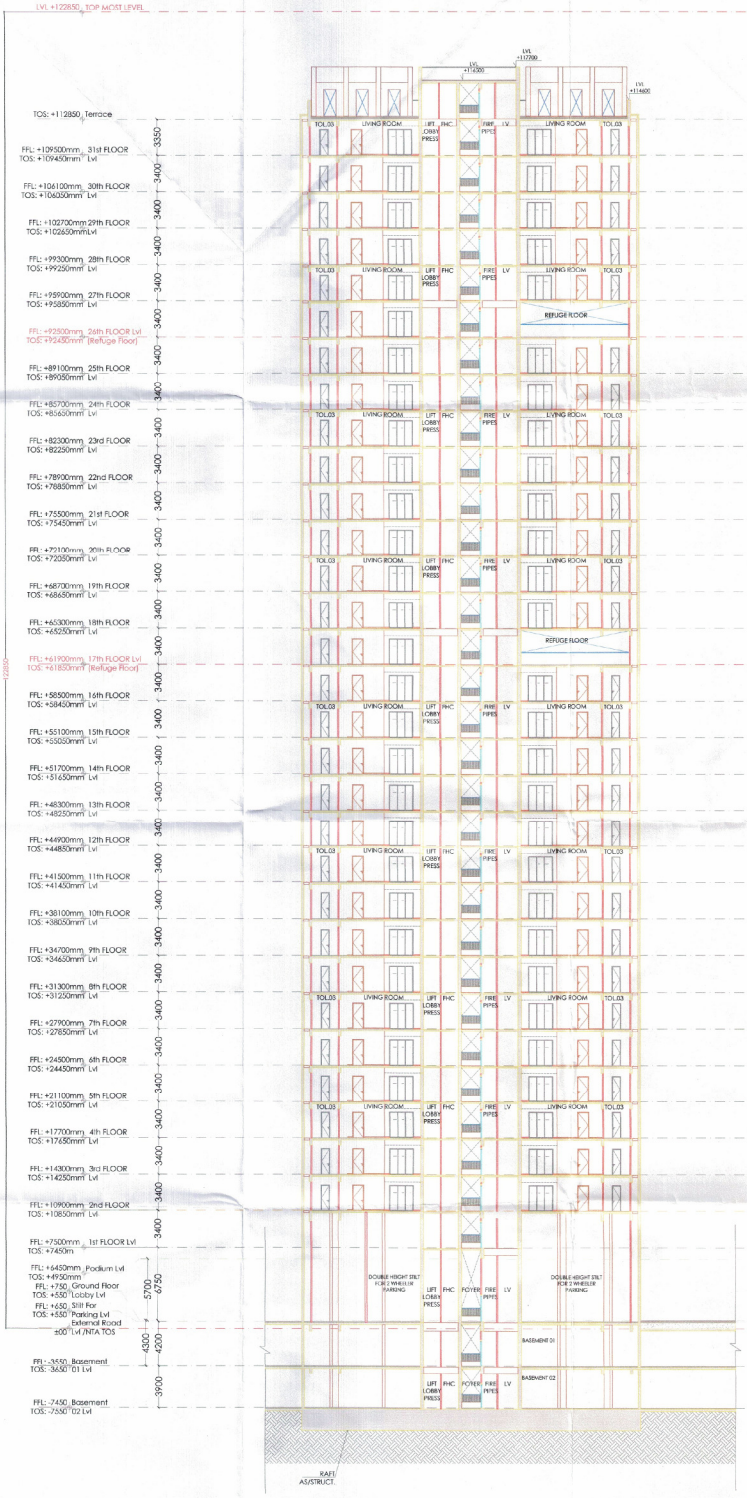

SECTION EE'
SCALE 1:200

SECTION FF'
SCALE 1:200

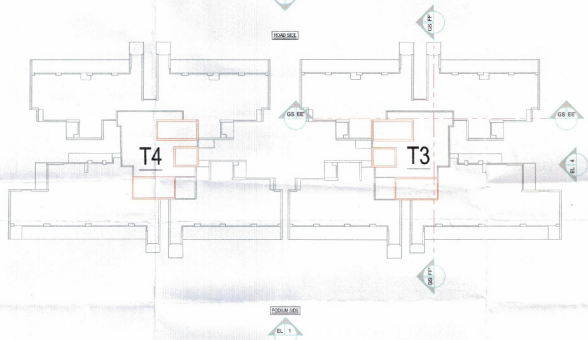

KEY PLAN

SANCTIONED
TO BE READ WITH THIS OFFICE
LETTER NO.
DATED

ATP(HQ)
Assistant Architect

KEY PLAN

NOTES

CLIENT **Godrej Properties Ltd.** Godrej One, Pirojshanagar Vikhroli East, Mumbai -400079	STRUCTURE CONSULTANT **Gedam Consultants & Engineers LLP** 501, Gagan Lum Tower, Ramdaspeth, Dharampeth, Nagpur-440010 Landmark: Sai Bachat & J.P. Petrol Pump T.: 0712-2420442
ARCHITECT **Atcop Associates Pvt. Ltd.** Plot- 348, Sec-52, Gurgaon-122003 Ph.: 0124-4502000 Mythrivel, Tower-7th, Near-Delhi, Rajasthan	PROJECT PROPOSED RESIDENTIAL WITH ANCILLARY COMMERCIAL HOUSING COLONY UNDER TOD OVER AN AREA MEASURING 9.54873 ACRES (99,326 RESIDENTIAL PLOT) SITUATED AT REVENUE SURVEY NO. 77 OF VILLAGE DAHISAR-A, TALUKA BORIVALI (W), SECTOR 49, CHIKUWADI-A, COREL PROPERTIES LTD.
OWNERS SIGNATURE **For Godrej Properties Ltd.** **Authorised Signatory**	Ashu Architect Council of Architecture Registration No. CA/2001/50332 LICENSED ARCHITECT SIGNATURE DATED 10.07.2020
DRAWING TITLE TOWER T3 & T4 SECTION EE & SECTION FF	DRAWING NO. AR-T3 & T4-001