LEGEND- FIRE FIGHTING

S.NO	DESCRIPTION	SYMBOL
1	EXTERNAL FIRE HYDRANT	
2	EXTERNAL FIRE HYDRANT LINE	

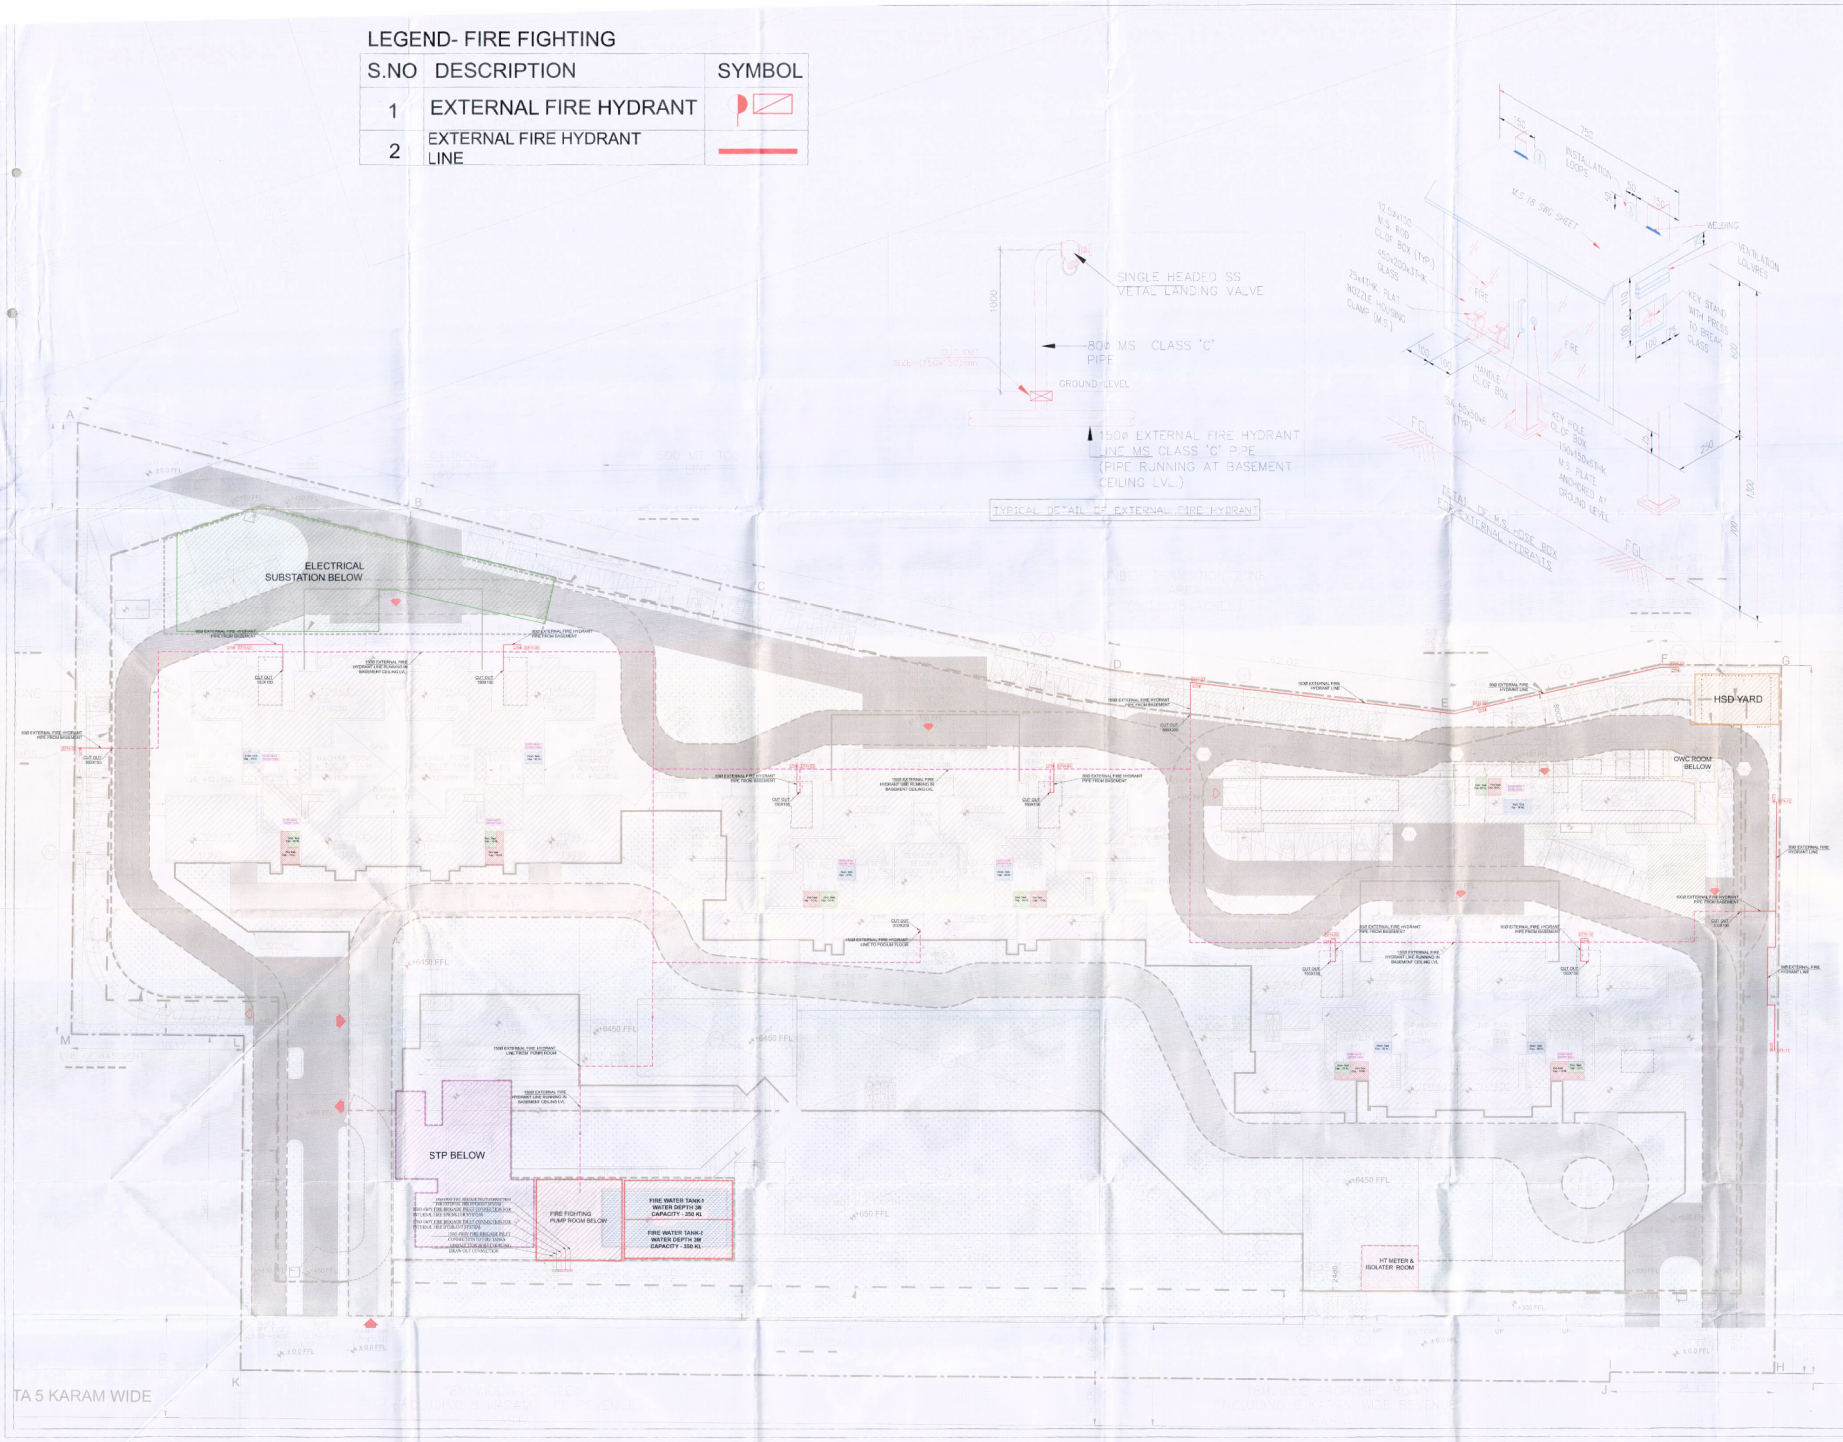

SERVICES CONSULTANTS :

SANELAC CONSULTANTS PVT LTD.

C - 64 / 2, OKHLA INDUSTRIAL AREA, PHASE-II, NEW DELHI-110020. TEL: 26385310, 40503959 E-mail: sanelac.consultants@gmail.com

CLIENT

Godrej Properties Ltd.
Unit No. 1, 5th Floor, Godrej One, Pirojshanagar, Eastern East, Mumbai – 400079

STRUCTURE CONSULTANT

Design Group Architects (P) Limited
BDI Quantum Tower, Ramsingh Lane, Off S.V. Road, Chincholi, Malad (West), Mumbai-400064
(Landmark- SBI Bank & HP Petrol Pump)
Tel. 022-28884400

ARCHITECT

Design Forum India Pvt. Ltd.
Plot- 369, Sec-32, Gurgaon-122001
Ph: 26242050, 26242168
Manthan, Tower, New-Delhi, Bastar

PROJECT

PROPOSED LAYOUT PLAN OF GROUP HOUSING COLONY UNDER TOD OVER AN AREA MEASURING 8.96975 ACRES (98.55 RESIDENTIAL AND 0.08 COMMERCIAL) IN REVENUE ESTATE OF VILLAGE DHESLA, TEHSIL NAJAFGARH, DISTRICT GURUGRAM-GODREJ PROPERTIES LTD.
LD NO. 147 of 2023 DATE: 18.07.2023

ARCHITECT'S SIGNATURE

Neha Arora
Council of Architecture
Registration No. CA/2007/40332

OWNER'S SIGNATURE

For Godrej Properties Ltd.
Authorised Signatory

DRAWING TITLE :

SITE PLAN FIRE FIGHTING LAYOUT

DATE :	27.09.2023	DRAWN BY :	KULDEEP
SCALE :	A0@1:300	CHECKED BY :	R.K. RAWAT
REVISION :	R0	DESIGNED BY :	
DRAWING No.	GR-SCPL-FF-ST-01		
STATUS :	SUBMISSION DRAWING		