Checked and found as for Public Health (Internal) Service only subject to comments as in forwarding letter No. 2117/48 Dt. 21/11/23

Superintending Engineer (HQ) for Chief Engineer (HQ) Water Authority

KEY PLAN

ATP (PH) | ATP (HQ) Delhi Water Board Member BPAC | ATP (HQ) Chairman BPAC

Chief Town Architect | ATP(HQ)

P.A. | ATP

SANCTIONED
TO BE READ WITH THIS OFFICE MEMO NO.:
DATED :

DCPA-HC
MCD-HC
BPAC

(Dinesh Kumar)
PA(HQ)

LEGEND-

S.NO	DESCRIPTION	SYMBOL
1	GARDEN HYDRANT	GH
2	GARDEN HYDRANT LINE	

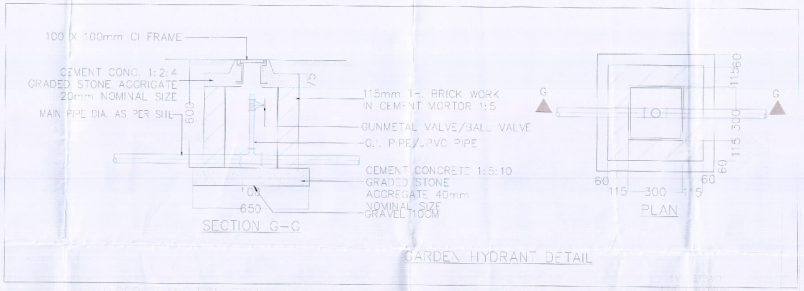

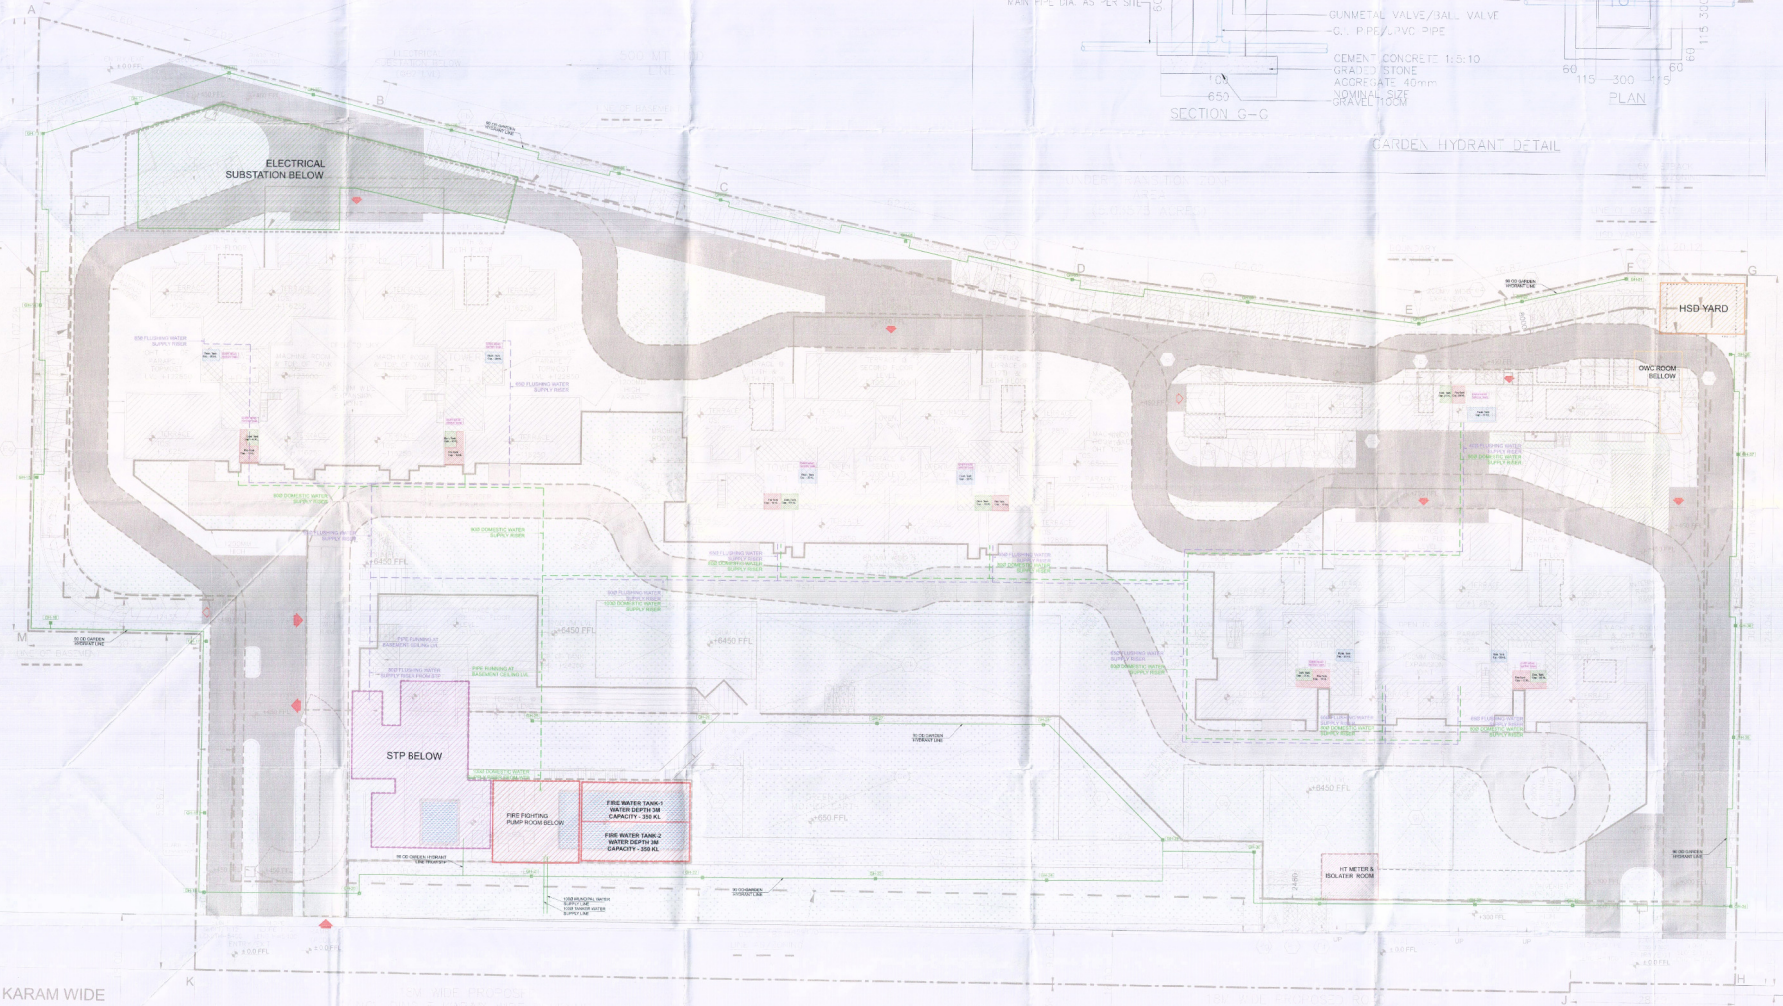

SERVICES CONSULTANTS :

SANELAC CONSULTANTS PVT LTD.

C - 64 / 2, OKHLA INDUSTRIAL AREA, PHASE-II, NEW DELHI-110020. TEL: 26385310, 40503959 E-mail: sanelac.consultants@gmail.com

CLIENT
Godrej Properties Ltd.
Unit No. 5&5th Floor, Godrej One, Pirojshanagar, Vikhroli East, Mumbai - 400079

STRUCTURE CONSULTANT
Stadio Consultants & Engineers LLP
801,Quantum Tower, Rambaug Lane, Off S.V. Road, Chincholi, Malad (West), Mumbai-400064
Contact:- 98 Bank & HP Petrol Pump)
T: 022-28884402

ARCHITECT
Stadio Associates Pvt. Ltd.
Plot- 39B, Sec-32, Gurgaon-122001
Ph: 26242050, 26242168
Montreal, Toronto, New-Delhi, Boston

PROJECT
PROPOSED LAYOUT PLAN OF GROUP HOUSING COLONY UNDER TOD OVER AN AREA MEASURING 8.5647 ACRES (99.5% RESIDENTIAL AND 0.5% COMMERCIAL) IN VILLAGE ESTATE OF MILAKE CHASULA, TEHSIL BADSHAHPUR SECTOR 46, GURUGRAM-GODREJ PROPERTIES LTD. LOI NO. 167 of 2023 DATED 18.07.2023

ARCHITECT SIGNATURE
Ashu, Architect
Council of Architecture
Registration No. CA/2002/40332

OWNER'S SIGNATURE
For Godrej Properties Ltd.
Authorised Signatory

DRAWING TITLE :
SITE PLAN IRRIGATION LAYOUT

DATE :	27.09.2023	DRAWN BY :	KULDEEP
SCALE :	A0@1:300	CHECKED BY :	R.K. RAWAT
REVISION :	R0	DESIGNED BY :	
DRAWING No.	GR-SCPL-PL-ST-01		
STATUS :	SUBMISSION DRAWING		