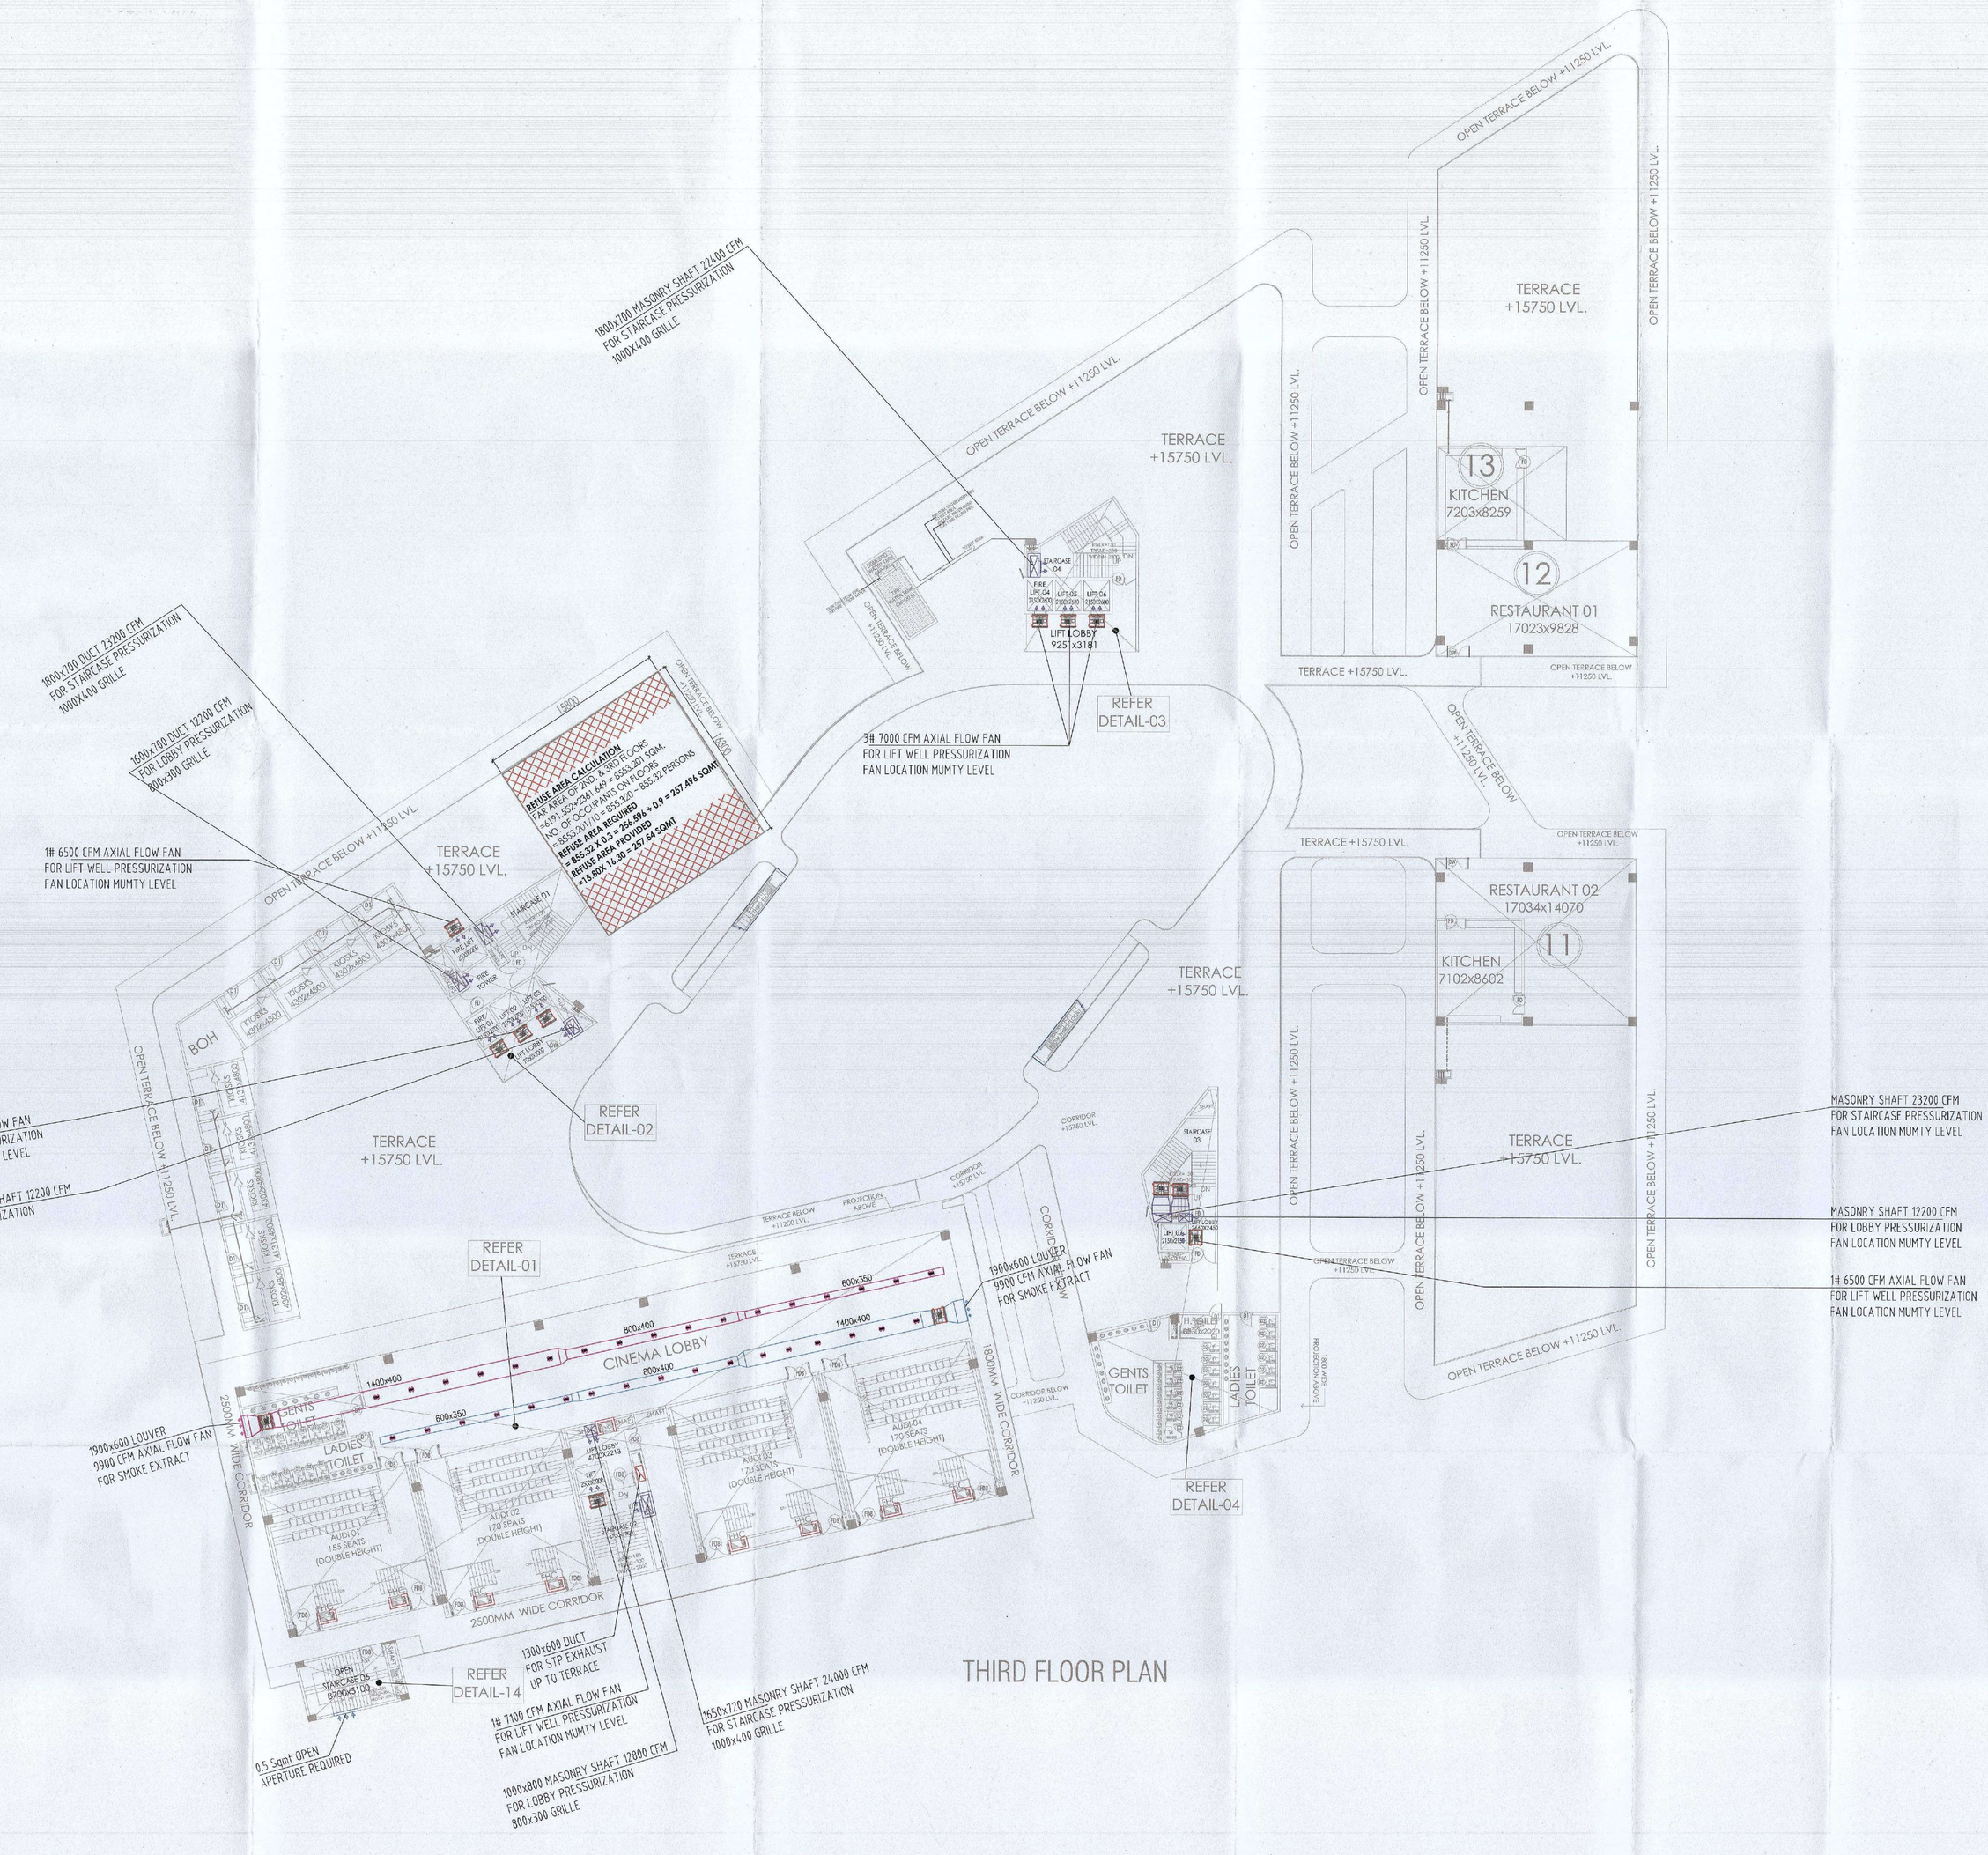

LEGENDS

	EXHAUST AIR DUCT
	FRESH AIR DUCT
	PRESSURIZATION DUCT
	AXIAL FLOW FAN
	FRESH AIR GRILLE
	EXHAUST AIR GRILLE

FIRE SUBMISSION DRAWING

PROJECT

PROPOSED BUILDING PLAN OF COMMERCIAL COLONY AREA MEASURING 3.99 ACRES (LICENCE NO. 119 DATED 05-06-2023) FALLING IN SECTOR-90, GURUGRAM BEING DEVELOPED BY NORTH STAR TOWERS PVT. LTD., MATRIX BUILDWELL PVT. LTD., IN COLLABORATION WITH NORTH STAR APARTMENTS PVT. LTD. (NOW KNOWN AS SS GROUP PVT. LTD.)

MEP CONSULTANTS

UDAYAN CHAUDHARI & ASSOCIATES PVT. LTD.
49/60, GROUND FLOOR, C.R.PARK,
NEW DELHI-110019
E-mail : udayanchaudhari@gmail.com
Website : www.udayanchaudhari.com

Fire Fighting Scheme Approved
Vide Letter No. FSI/ [illegible]
Dated: [illegible]
Deputy Director (Tech.)
Fire Services

ACPL
Architecture Management Planning

ACPL Design Ltd

Certified that fire Fighting Scheme is as per NBC Part-IV, 2016

DRAWN :-	CHECKED :-	SCALE	REVISED	NUMBER
L.K	A.G	Gurugram 1:300	Gurugram R0	Gurugram

DRAWING TITLE :-	DRAWING NO.	DATE:-
VENTILATION LAYOUT THIRD FLOOR PLAN	VENT-07	15.12.2023

For SS Group Pvt. Ltd.
Authorised Signatory
OWNER'S SIGNATURE

AR. AJEET SHANGARI
ARCHITECT
CA/97/21741
ARCHITECT'S SIGNATURE