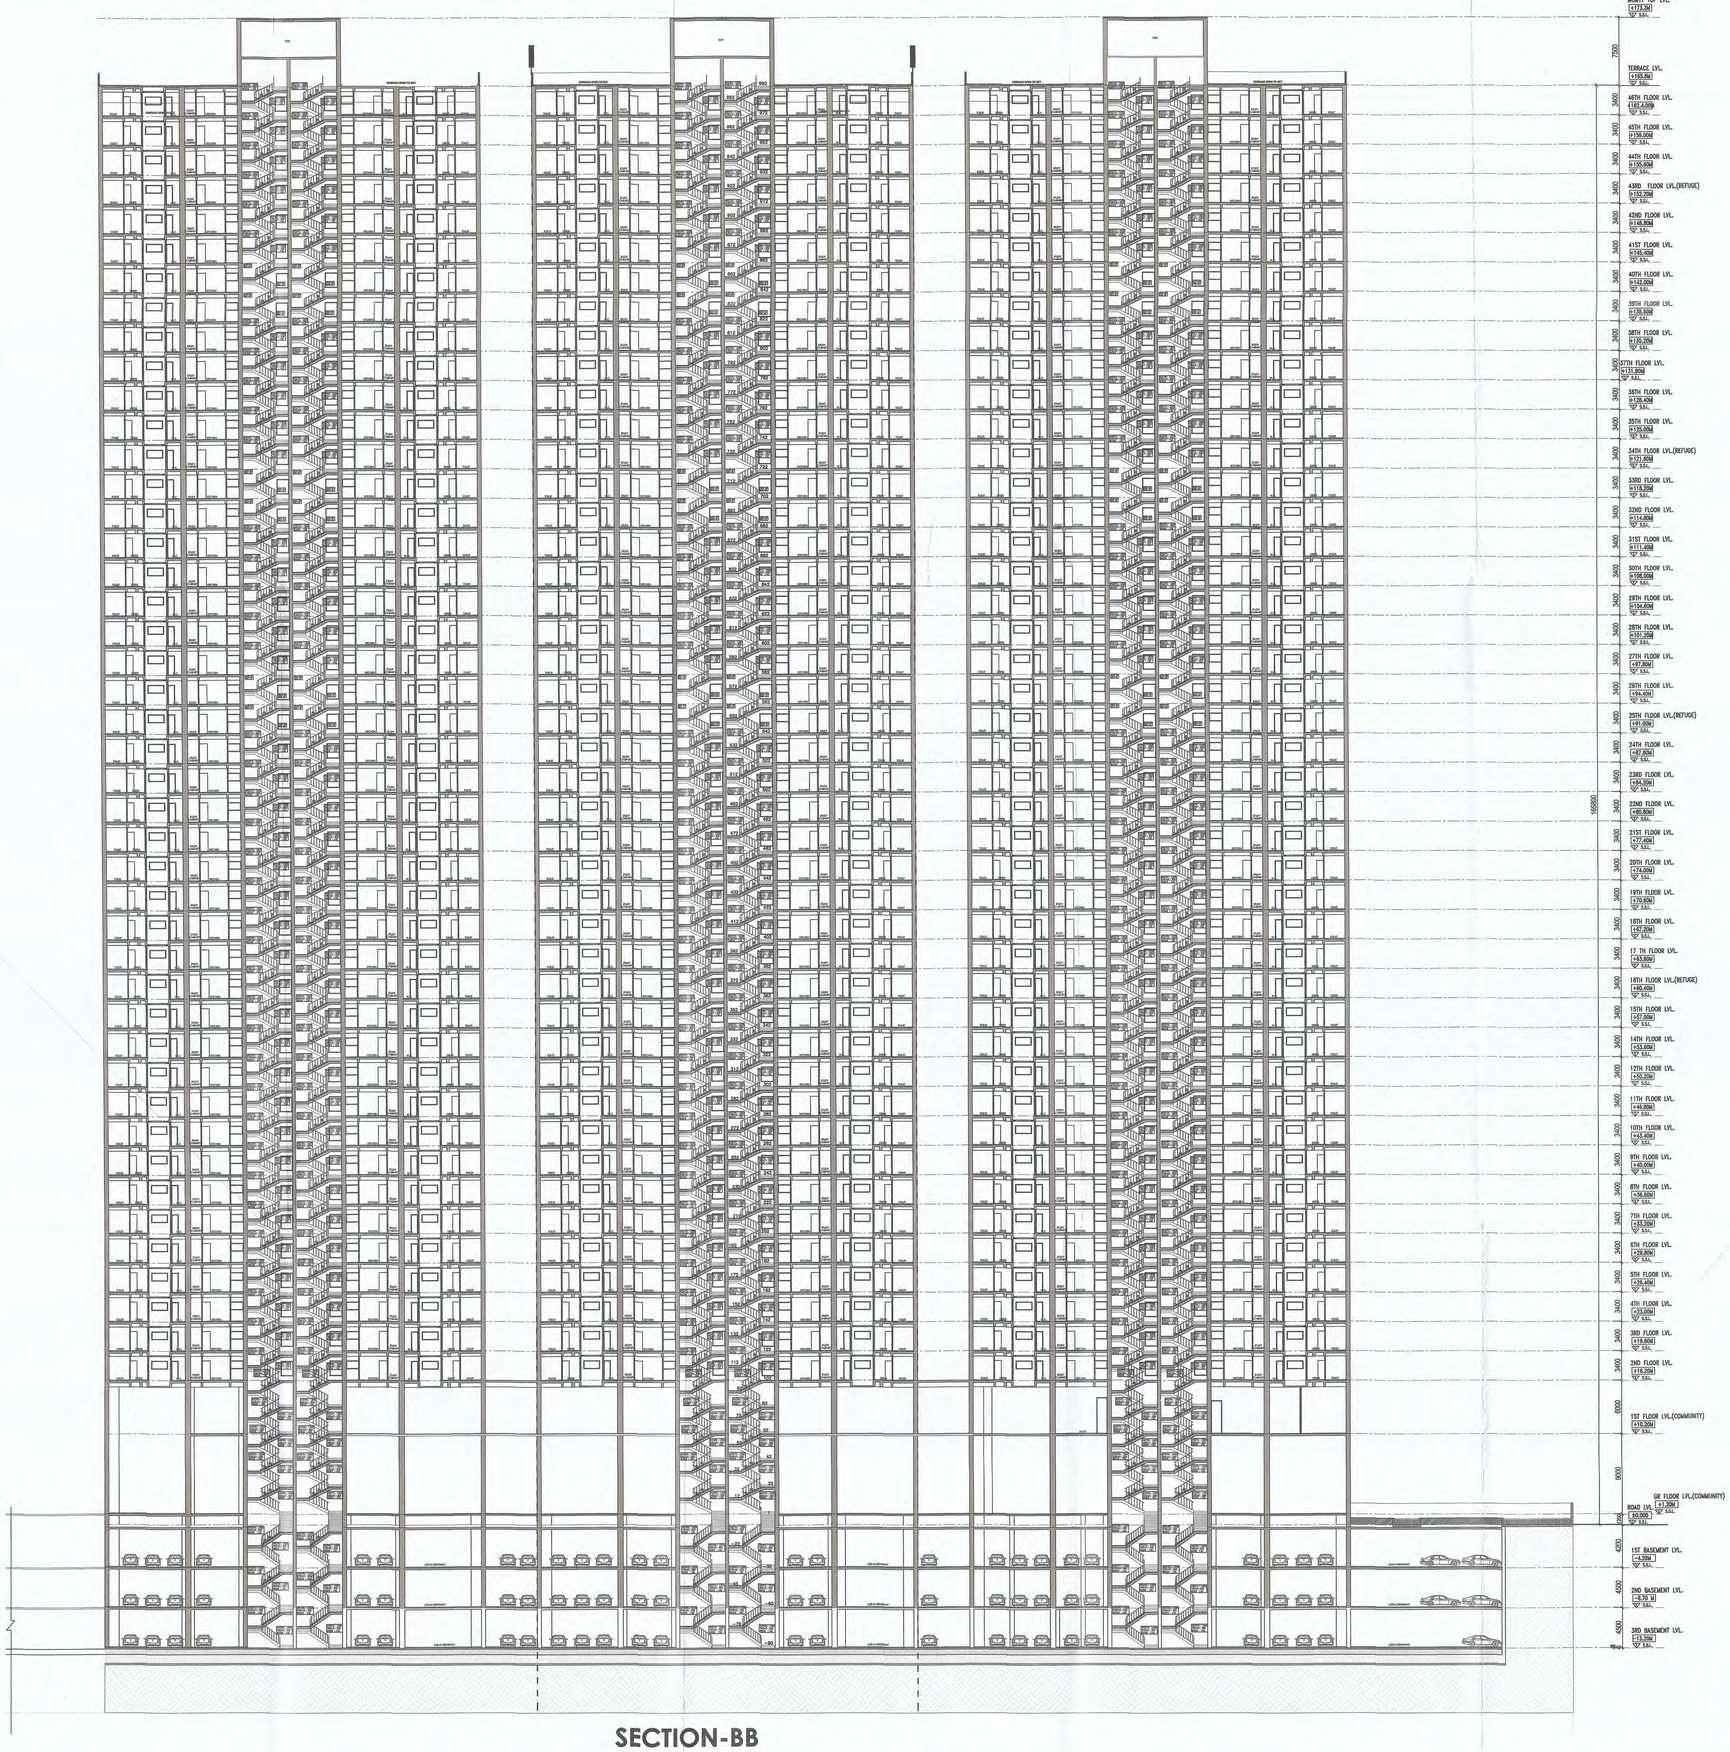

SECTION-BB

PROPOSED PLAN OF GROUP HOUSING COLONY FOR AN AREA MEASURING 4.525 ACRES UNDER TOD POLICY DATED 09.02.2016(LICENSE NO . 155 OF 2023 DATED 03.08.2023) IN SECTOR-71 ,GURUGRAM MANESAR URBAN COMPLEX BEING DEVELOPED BY PYRAMID INFRATECH PVT. LTD.

DTP (HQ) | S.T.P (HQ) Member B.P.A.C. | S.T.P (G) Member B.P.A.C | S.T.P (G) Chairman B.P.A.C

SANCTIONED
TO BE READ WITH THIS OFFICE
MEMO NO.:- ZP- 1984/JD(RA)/2024/8224
DATED : 8-4-2024

Consultant Architect

ZTP(HQ)

P.A.

Ram Avtar Bassi
JD(HQ)

DRAWING TITLE :
SECTION-BB

NORTH :-

SCALE :-
1:200

OWNER SIGN :-
Pyramid Infratech Pvt. Ltd.
Authorised Signatory

ARCH. SIGN :-
VIVEK SINGH RAO
B.Arch, M.C.A., F.I.A.
C.O.A Reg. No. CA/99/25040
RAO AND ASSOCIATE
374, U.V., Ph-IV, Gurgaon-15
Ph:- 2347705-07, 9811132887

PROJECT NO.	DRG. NO.
RA-5032	A-18
	DATE SEPT.-2023
DRAWN BY:- RISHI	CKD. BY :- V.S. RAO

DESIGN CONSULTANT ARCHITECT
Architect Hafeez Contractor
DHC Member BPAC
29 Bank Street, Bombay 400 023. Tel:2661920

PRINCIPAL CONSULTANT ARCHITECT
RAO AND ASSOCIATE
ARCHITECTS PLANNERS ENGINEERS INTERIORS VALUERS
374,UDYOG VIHAR,PHASE-4,SEC-18 GURGAON.HARYANA(INDIA)
PH. (0124) - 4569374, EMAIL:- raoarchitects@gmail.com

THIS DRAWING IS THE PROPERTY OF RAO & ASSO. IT SHALL NOT BE PRODUCED COPIED, USED IN ANY MANNER OR HANDED OVER TO ANY OTHER PERSON OR PARTY WITHOUT THE PRIOR PERMISSION OF RAO & ASSOCIATES.