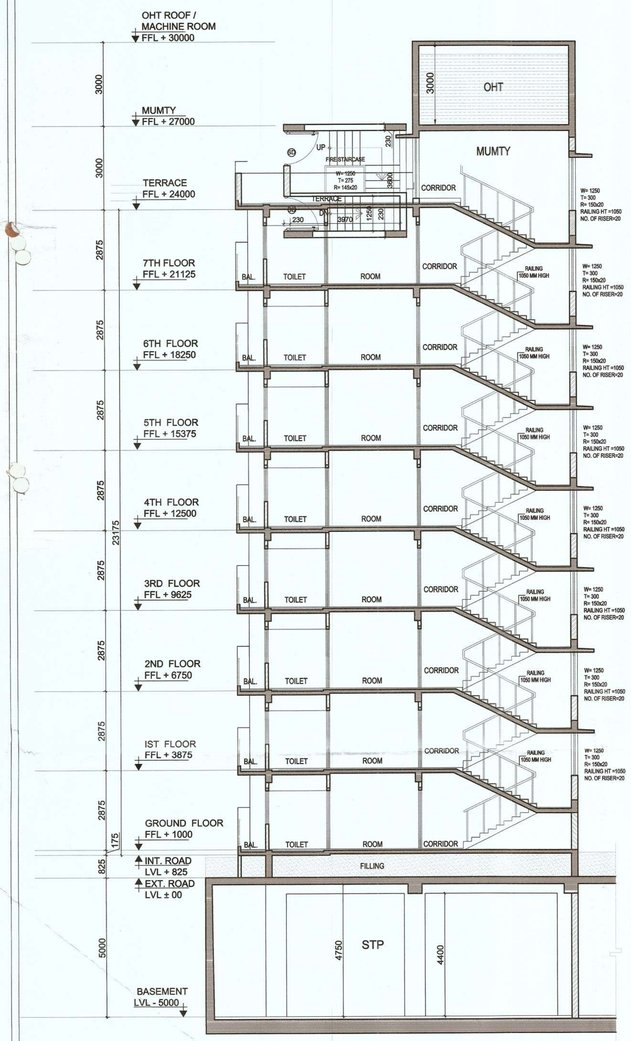

SECTION X-X

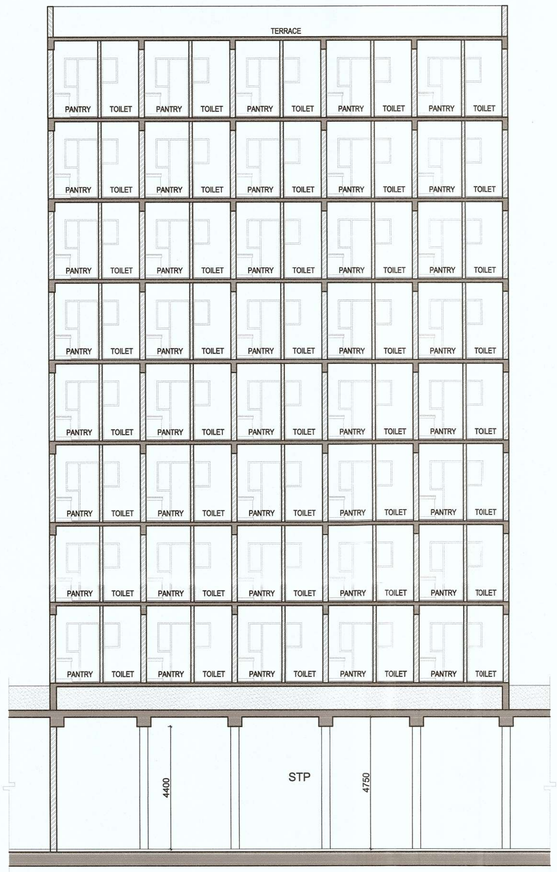

SECTION Y-Y

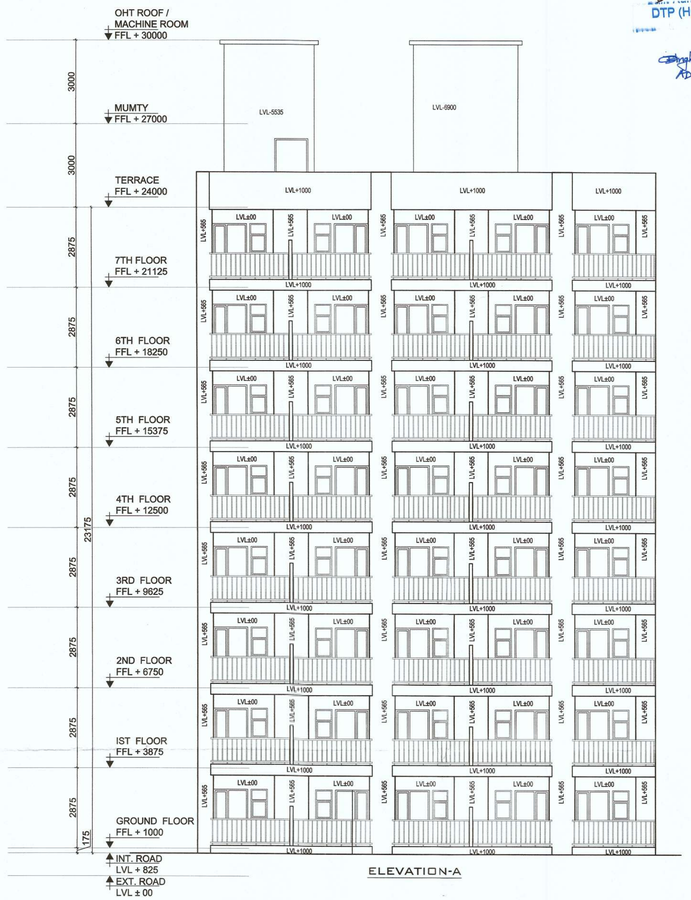

ELEVATION-A

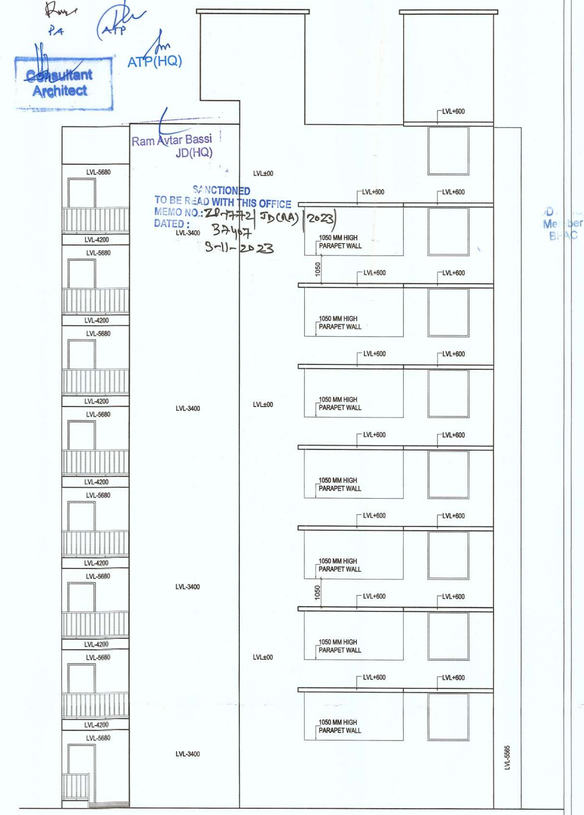

ELEVATION-B

S.T.P (HQ) Member B.P.A.C
S.T.P (G) Member B.P.A.C
Chairman S.P.A.C
DTP (HQ)
ATP(HQ)
Consultant Architect
Ram Avtar Bassi JD(HQ)
SANCTIONED TO BE READ WITH THIS OFFICE MEMO NO.: 28-17-72 JD(RA) (2023) DATED: 3-11-2023
DTP(HQ) Member BPAC

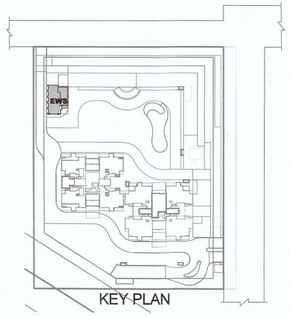

KEY PLAN

OWNER :
DECENT BUILDHOMES PRIVATE LIMITED PREVIOUSLY KNOWN AS BNB LAND DEVLOPERS PVT. LTD, ADDRESS- 301, 3rd FLOOR INDRAPRAKASH BUILDING 21, BARAKHAMBA ROAD, NEW DELHI 110001

PROJECT :
PROPOSED BUILDING PLANS OF GROUP HOUSING COLONY FOR AN AREA MEASURING 4.0375 ACRES UNDER TOD POLICY DATED 09.02.2016 (LICENSE NO 40 OF 2022 DATED 12.04.2022 IN SECTOR-70, GURUGRAM MANESAR URBAN COMPLEX BEING DEVELOPED BY DECENT BUILDHOMES PVT. LTD.

TITLE :
ELEVATION & SECTION (EWS)

ARCHITECTS
DRG.NO.-EWS -02

GIAN P. MATHUR AND ASSOCIATES (P) LTD.
C - 55, East Of Kailash, New Delhi-110065
T : 46599599 I F 46599512
E : info@gpmindia.com I W : www.gpmindia.com

SCALE : 1: 100
DATE : APR 2023
DRAWN :-SANDHYA
CKD BY:- PRITI

ARCHITECT'S SIGN
GIAN P. MATHUR ARCHITECT B. Arch., M.C.A. I.I.A CA No. 80/5769

OWNER'S SIGN