SECTION (TOWER 01)	14A

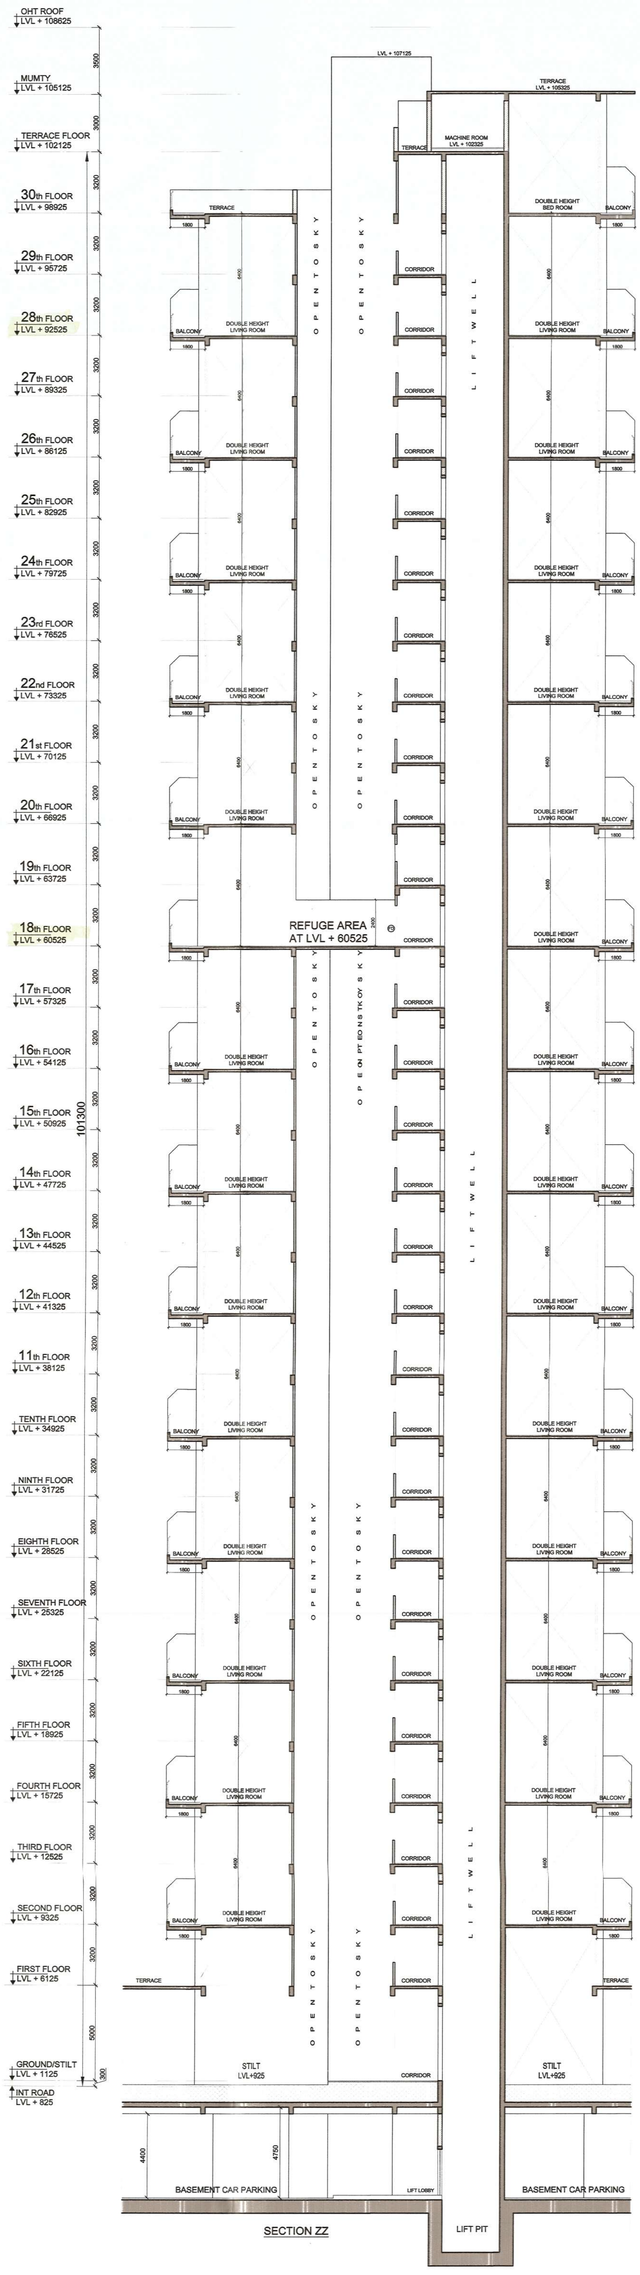

S.T.P (HQ) Member Secretary B.P.A.C.
S.T.P (G&NH) Member B.P.A.C
Chairman B.P.A.C
DTP (HQ)
Consultant Architect
ATP(HQ)
Ram Avtar Bassi JD(HQ)

SANCTIONED
TO BE READ WITH THIS OFFICE MEMO NO.: 2R-17772/JD(LR-II)/2023
DATED: 7-11-2023 37407

DTP (HQ) Member BPAC

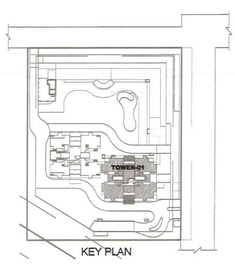

KEY PLAN

OWNER :

DECENT BUILDHOMES PRIVATE LIMITED
PREVIOUSLY KNOWN AS BNB LAND DEVELOPERS PRIVATE LIMITED
ADDRESS- 301, 3rd FLOOR INDRAPRAKASH BUILDING 21, BARAKHAMBA ROAD, NEW DELHI 110001

PROJECT :

PROPOSED BUILDING PLANS OF GROUP HOUSING COLONY FOR AN AREA MEASURING 4.0375 ACRES UNDER TOD POLICY DATED 09.02.2016 (LICENSE NO 40 OF 2022 DATED 12.08.2022 IN SECTOR-70, GURUGRAM MANESAR URBAN COMPLEX BEING DEVELOPED BY DECENT BUILDHOMES PVT. LTD.

TITLE :

SECTION (TOWER 01)

ARCHITECTS DRG.NO.-T1 -12A

ARCHITECTS & PLANNERS
GIAN P. MATHUR AND ASSOCIATES (P) LTD.
C - 55, East Of Kailash, New Delhi-110065
T : 46599599 I F 46599512
E : info@gpmindia.com I W : www.gpmindia.com

SCALE : 1: 100	ARCHITECT'S SIGN	OWNER'S SIGN
DATE : APR 2023	GIAN P. MATHUR ARCHITECT B. Arch., M.C.A. I.I.A CA-No. 80/5769	
DRAWN :-SANDHYA		
CKD BY:- PRITI		