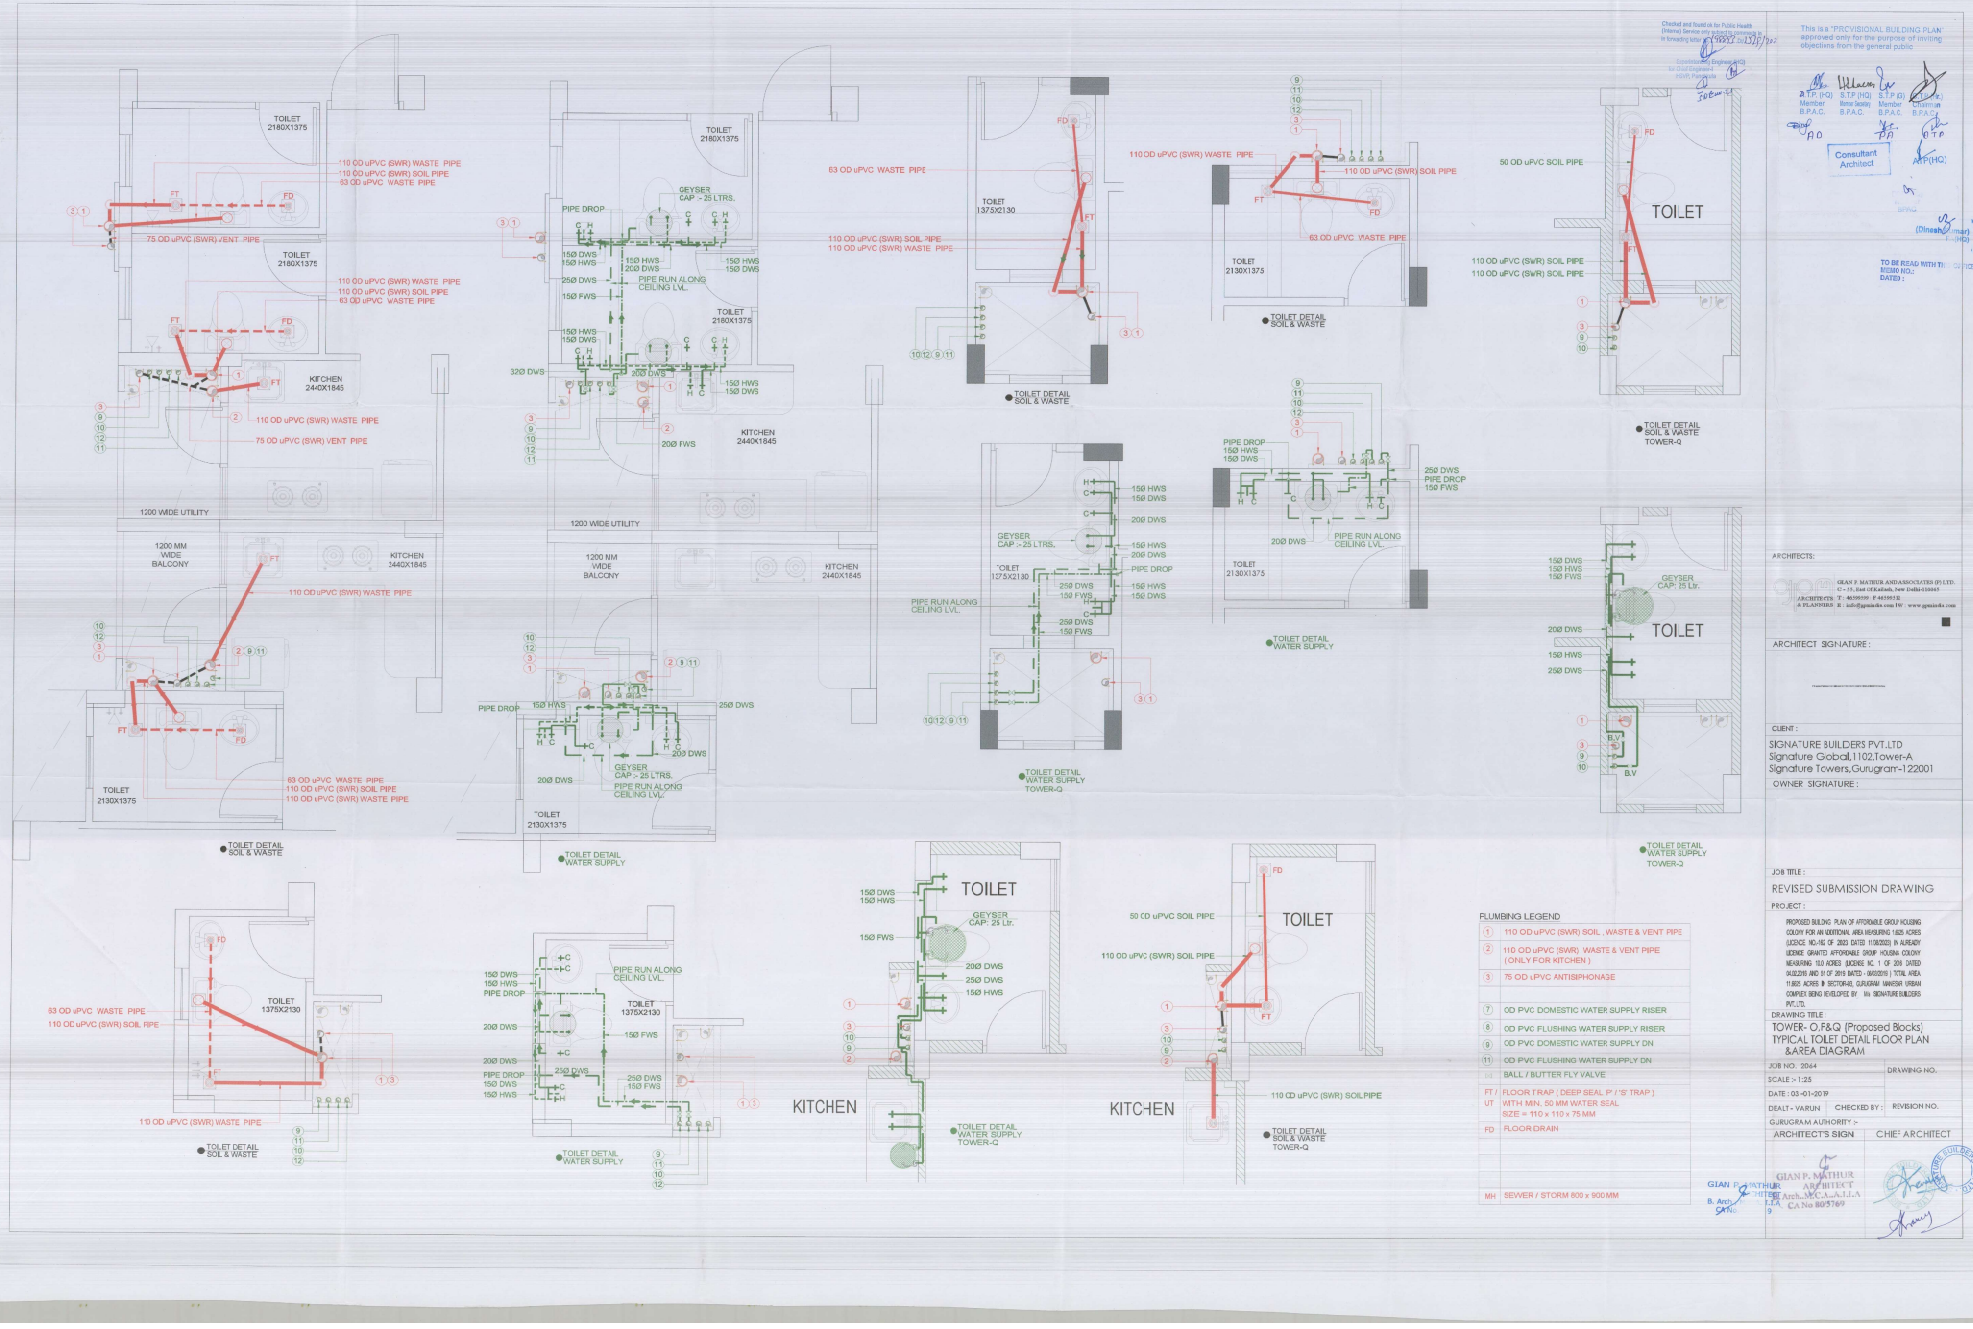

PLUMBING LEGEND

1	110 OD uPVC (SWR) SOIL , WASTE & VENT PIPE
2	110 OD uPVC (SWR) WASTE & VENT PIPE (ONLY FOR KITCHEN)
3	75 OD uPVC ANTISIPHONAGE
7	OD PVC DOMESTIC WATER SUPPLY RISER
8	OD PVC FLUSHING WATER SUPPLY RISER
9	OD PVC DOMESTIC WATER SUPPLY DN
11	OD PVC FLUSHING WATER SUPPLY DN
14	BALL / BUTTER FLY VALVE
FT / UT	FLOOR TRAP (DEEP SEAL P / 'S' TRAP) WITH MIN. 50 MM WATER SEAL SIZE = 110 x 110 x 75 MM
FD	FLOOR DRAIN
MH	SEWER / STORM 600 x 900 MM

Checked and found ok for Public Health (Water) Service only subject to processing fee in forwarding letter [illegible]

Superintending Engineer (HQ) for Chief Engineer (HQ) HSVP, Panchkula

This is a "PROVISIONAL BUILDING PLAN" approved only for the purpose of inviting objections from the general public

A.T.P. (HQ) Member B.P.A.C. | S.T.P. (HQ) Member B.P.A.C. | S.T.P. (E) Member B.P.A.C. | Chairman B.P.A.C.

Consultant Architect

ATP (HQ)

(Dinesh Kumar) (HQ)

TO BE READ WITH THE NOTICE ISSUED NO.: DATED :

ARCHITECTS:

GIAN P. MATHUR AND ASSOCIATES (P) LTD.
C - 75, East Of Kailash, New Delhi-110065
ARCHITECTS T : 46595939 F 46595938
& PLANNERS E : info@gpmandca.com IW : www.gpmandca.com

ARCHITECT SIGNATURE :

CLIENT :

SIGNATURE BUILDERS PVT.LTD
Signature Gobal,1102,Tower-A
Signature Towers,Gurugram-122001

OWNER SIGNATURE :

JOB TITLE :

REVISED SUBMISSION DRAWING

PROJECT :

PROPOSED BUILDING PLAN OF AFFORDABLE GROUP HOUSING COLONY FOR AN ADDITIONAL AREA MEASURING 1.625 ACRES (LICENCE NO.-155 OF 2003 DATED 11.06.2003) IN ALREADY LICENCE GRANTED AFFORDABLE GROUP HOUSING COLONY MEASURING 10.0 ACRES (LICENCE NO. 1 OF 2011 DATED 06.02.2011 AND 31 OF 2013 DATED - 09.05.2013) TOTAL AREA 11.625 ACRES IN SECTOR-62, GURUGRAM MANESAR URBAN COMPLEX BEING KEVELOPED BY M/s SIGNATURE BUILDERS PVT. LTD.

DRAWING TITLE

TOWER- O,P&Q (Proposed Blocks)
TYPICAL TOILET DETAIL FLOOR PLAN
&AREA DIAGRAM

JOB NO. 2064	DRAWING NO.
SCALE :- 1:25	
DATE : 03-01-2019	
DEALT - VARUN / CHECKED BY :	REVISION NO.

GJRUGRAM AUHORITY :-

ARCHITECT'S SIGN	CHIEF ARCHITECT

GIAN P. MATHUR
ARCHITECT
B. Arch., M.C.A., A.I.I.A.
I.P.A. CA No 805769

GIAN P. MATHUR
B. Arch.