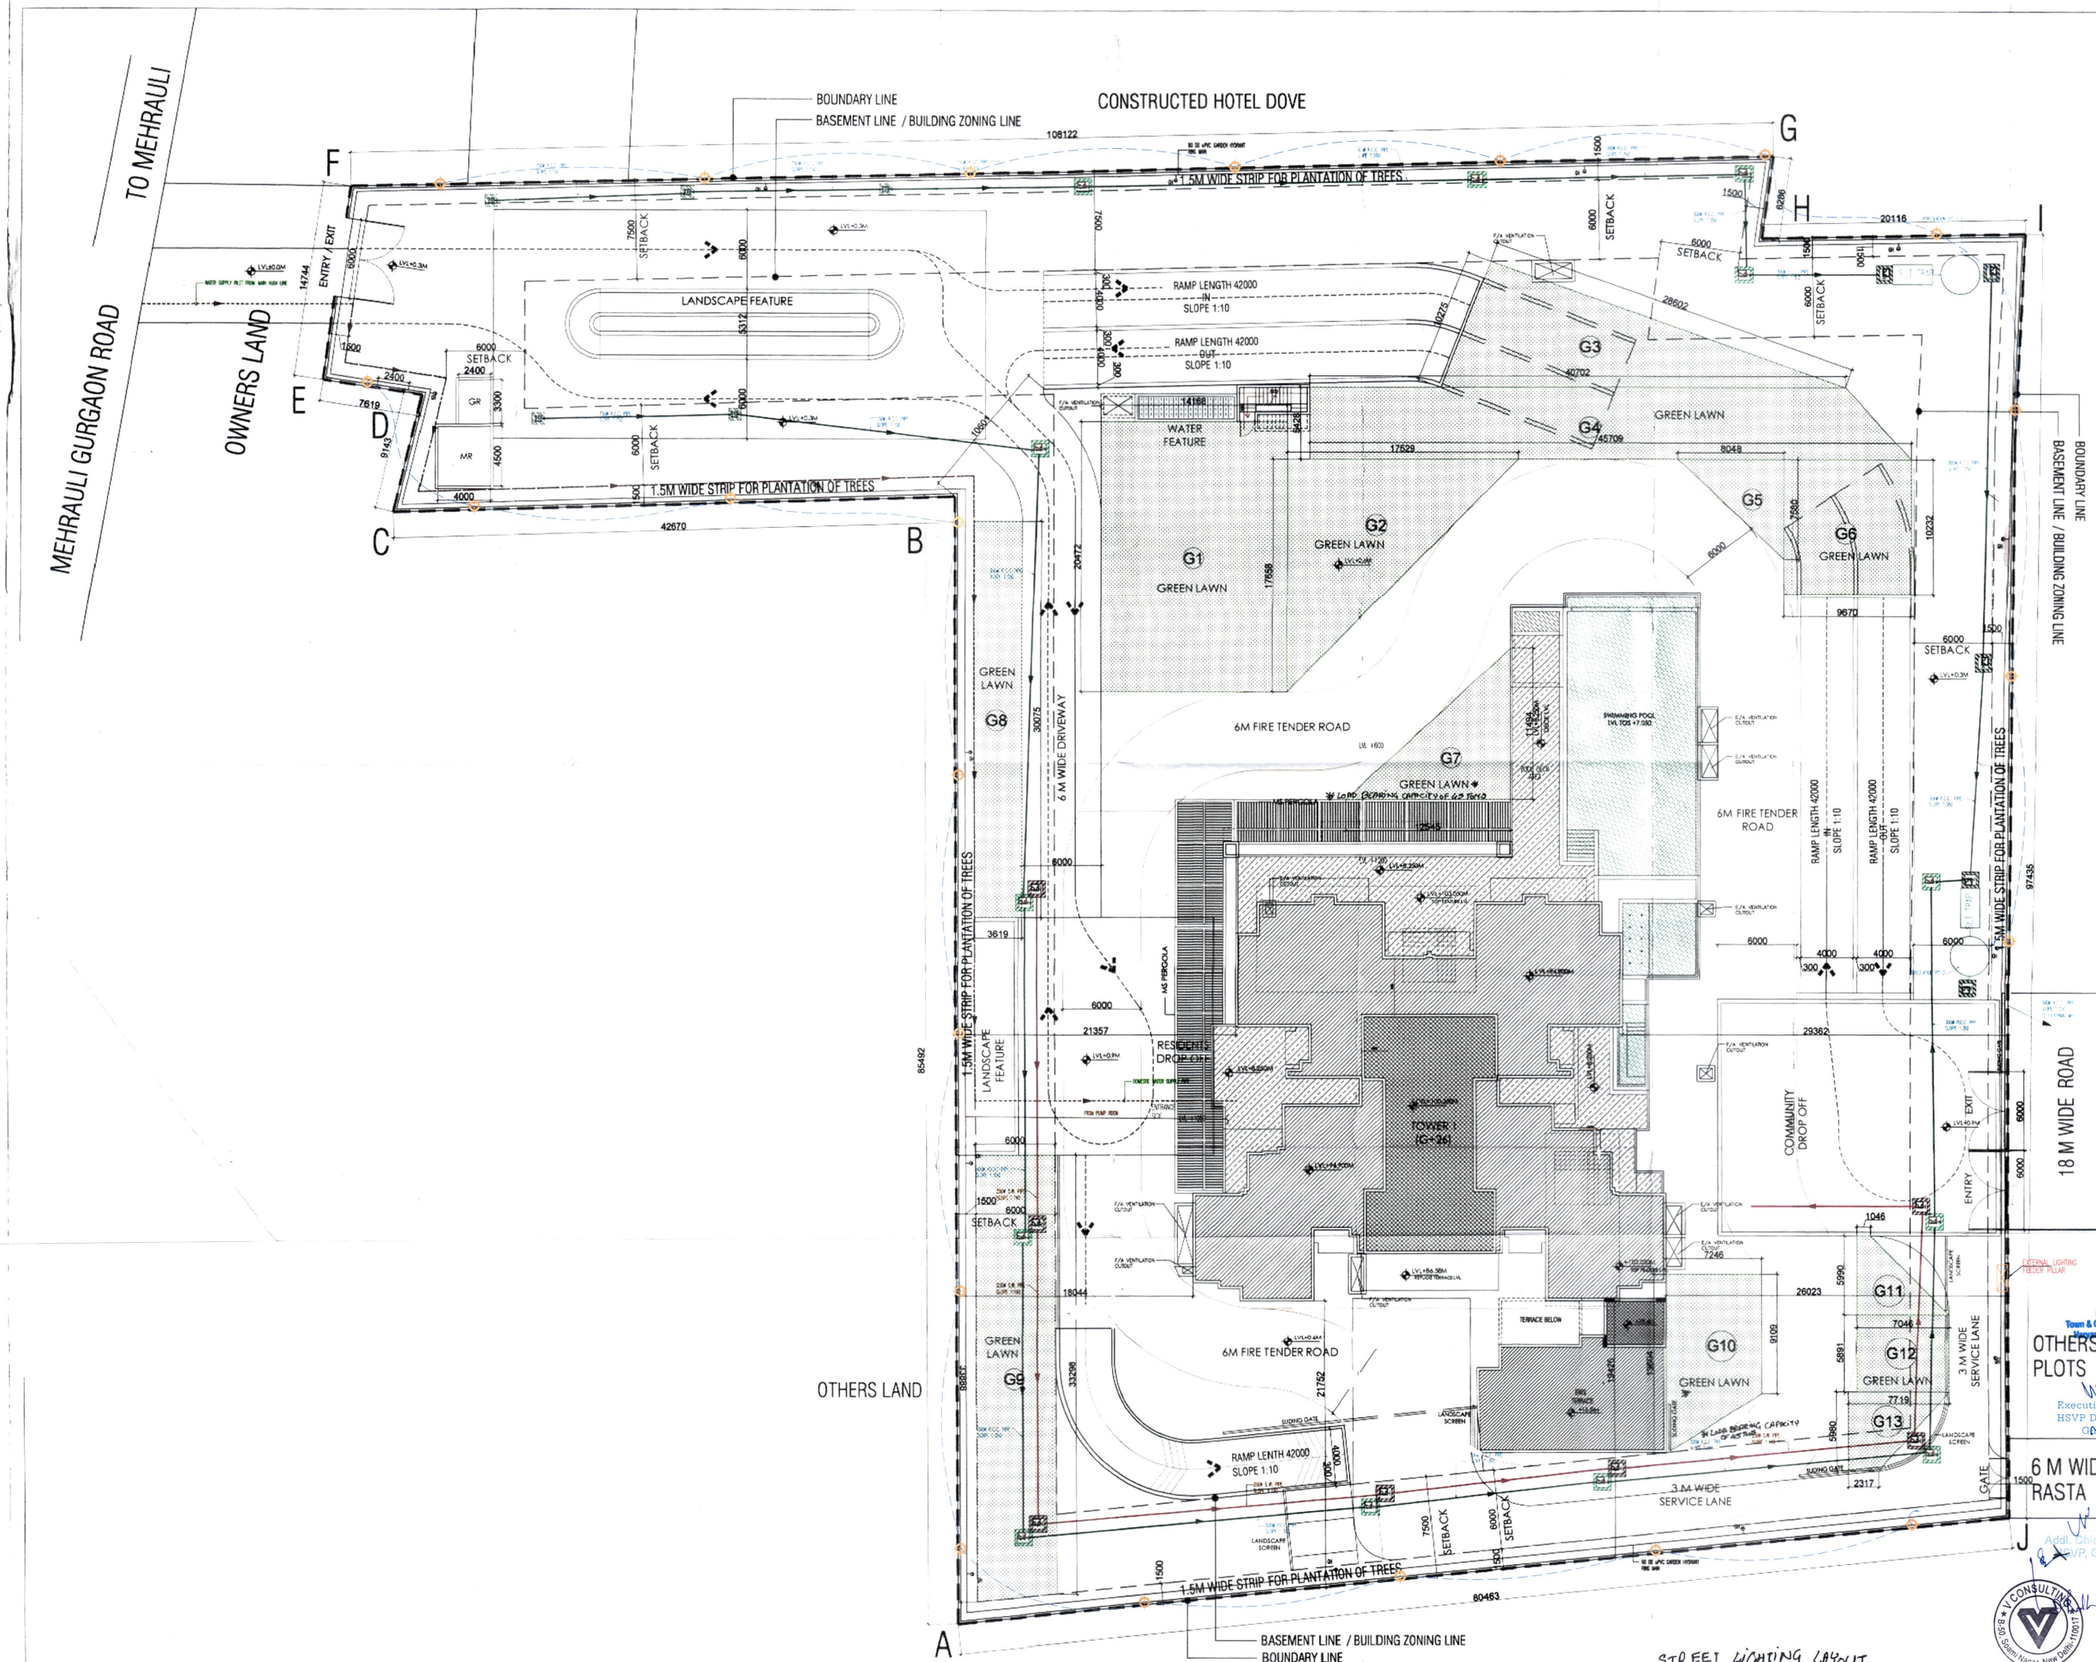
CONSTRUCTED HOTEL DOVE
BOUNDARY LINE
BASEMENT LINE / BUILDING ZONING LINE
TO MEHRAULI
MEHRAULI GURGAON ROAD
OWNERS LAND
OTHERS LAND
OTHERS PLOTS
6 M WIDE RASTA
18 M WIDE ROAD
1.5M WIDE STRIP FOR PLANTATION OF TREES
LANDSCAPE FEATURE
RAMP LENGTH 42000 IN SLOPE 1:10
RAMP LENGTH 42000 OUT SLOPE 1:10
WATER FEATURE
GREEN LAWN
6M FIRE TENDER ROAD
6 M WIDE DRIVEWAY
3 M WIDE SERVICE LANE
RESIDENTS DROP OFF
COMMUNITY DROP OFF
TOWER I (G+26)
TERRACE BELOW
SWIMMING POOL
ENTRY / EXIT
ENTRY
EXIT
GATE
SETBACK
GR
MR
108122
80463
85492
97435
20116
42670
14744
7619
9143
10232
9670
8048
17629
17658
20472
30075
21357
29362
26023
18044
21752
33298
7246
7046
7719
5990
5891
5980
9109
2317
1046
2400
3300
4500
4000
3619
6000
7500
1500
300
2545
28602
40702
45709
10273
10602
7435
6208
6800
5317
4300
3300
3500
7900
7800
6000
1500
500
300
4000
4000
6000
6000
6