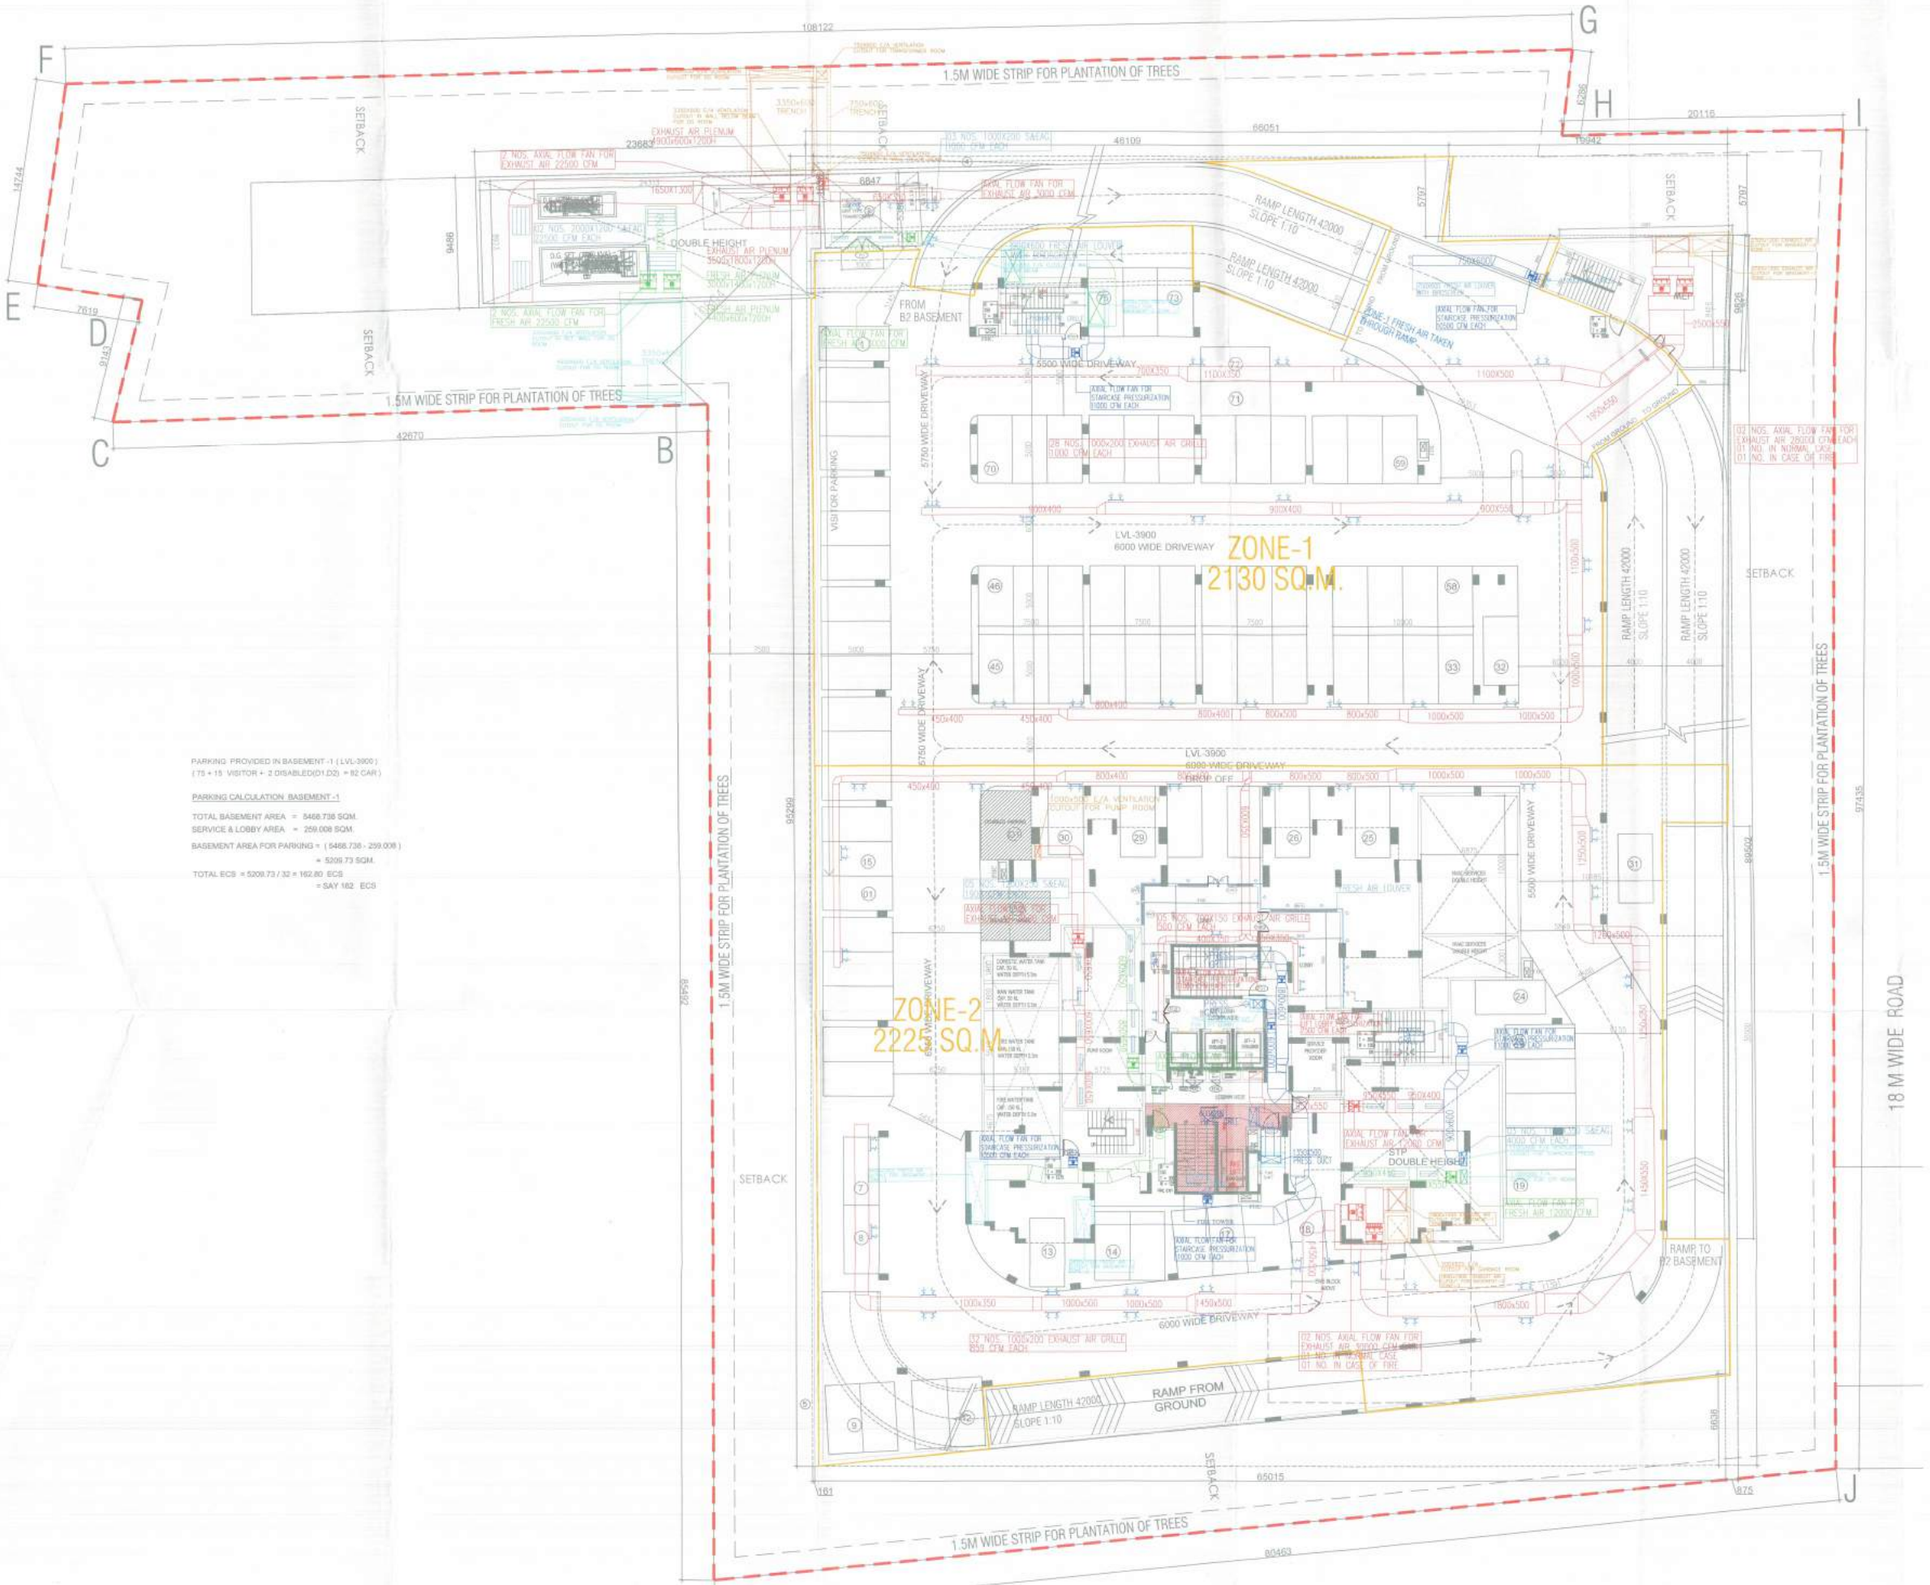

PARKING PROVIDED IN BASEMENT -1 (LVL-3900)
(75 + 15 VISITOR + 2 DISABLED(D1,D2) = 92 CAR)

PARKING CALCULATION BASEMENT -1

TOTAL BASEMENT AREA = 5468.736 SQM.
SERVICE & LOBBY AREA = 259.008 SQM.
BASEMENT AREA FOR PARKING = (5468.736 - 259.008)
= 5209.73 SQM.
TOTAL ECS = 5209.73 / 32 = 162.80 ECS
= SAY 162 ECS

NOTES & REFERENCES

LEGENDS :-

- EXHAUST AIR DUCT
- FRESH AIR DUCT
- FRESH AIR GRILLE
- EXHAUST AIR GRILLE
- PRESSURIZATION DUCT
- LOUVER
- EXHAUST AIR FAN
- MECHANICAL VENTILATION ZONE LINE
- FRESH AIR FAN
- PRESSERIZATION FAN

NOTE:

CERTIFIED THAT THESE DRAWINGS ARE AS PER ORIGINAL APPROVED DRAWINGS WIDE TOWN PLANNING / HUDA LETTER MEMO NO.- ZP-1223/SD(BS)/2018/24604 DATED - 14.09.18

DESIGN ARCHITECT :-

RAJINDER KUMAR ASSOCIATES
ARCHITECTS B-6/17 SHOPPING CENTRE SAFDARJUNG ENCLAVE
PLANNERS NEW DELHI -110029 INDIA
DESIGNERS T 91 11 26562930-31
ENGINEERS F 91 11 26186874

MEP CONSULTANT-

V Consulting
B-50, Basement, Soami Nagar
New Delhi-110017
Tel No: 011-49848197 & 49849205
Email: info@vconsulting.co.in

STRUCTURAL ENGINEER :

EDR CONSULTING ENGINEERS
738(S-2)Second Floor
Nit Khand - 1,
Indirapuram Ghaziabad, U.P. India
Cell: +91-9971122470
Email: santosh.singh@edr-group.com
Web: www.edr-group.com

CLIENT NAME :

SH. RAVIJEET SINGH & SH. PAWAN KUMAR IN COLLABORATION WITH ALPHA CORP DEVELOPMENT PVT. LTD.

PROJECT TITLE

PROPOSED BUILDING PLAN OF GROUP HOUSING COLONY FOR AN AREA MEASURING 2.364063 ACRES (LICENSE NO. 13 OF 2018 DATED 09.02.2018) BEING DEVELOPED BY SH. RAVIJEET SINGH & SH. PAWAN KUMAR IN COLLABORATION WITH ALPHA CORP DEVELOPMENT PVT. LTD.
IN THE REVENUE ESTATE OF VILLAGE GURUGRAM,SECTOR-15, PART-II, GURUGRAM, MANESAR URBAN COMPLEX, TEHSIL & DISTRICT GURUGRAM, HARYANA.

CLIENT'S SIGNATURE & STAMP

ARCHITECT'S SIGNATURE & SEAL

RAJINDER KUMAR
CA/2490/75

STAMP

Certified that the Fighting Scheme is as per N.B.C. Part IV, Fire Protection

FSO Gurugram | FSI Gurugram | FS Consultant

DRAWING STATUS

SUBMISSION DRAWING

DRAWING TITLE

POCKET -1
BASEMENT-1
MECHANICAL VENTILATION

07/02/19

SCALE - 1:100 | DATED - NOV- 2018

V Consulting
Fire Consultant
(Fire Fighting, Electrical & Ventilation)
B-50, Basement
Soami Nagar, New Delhi