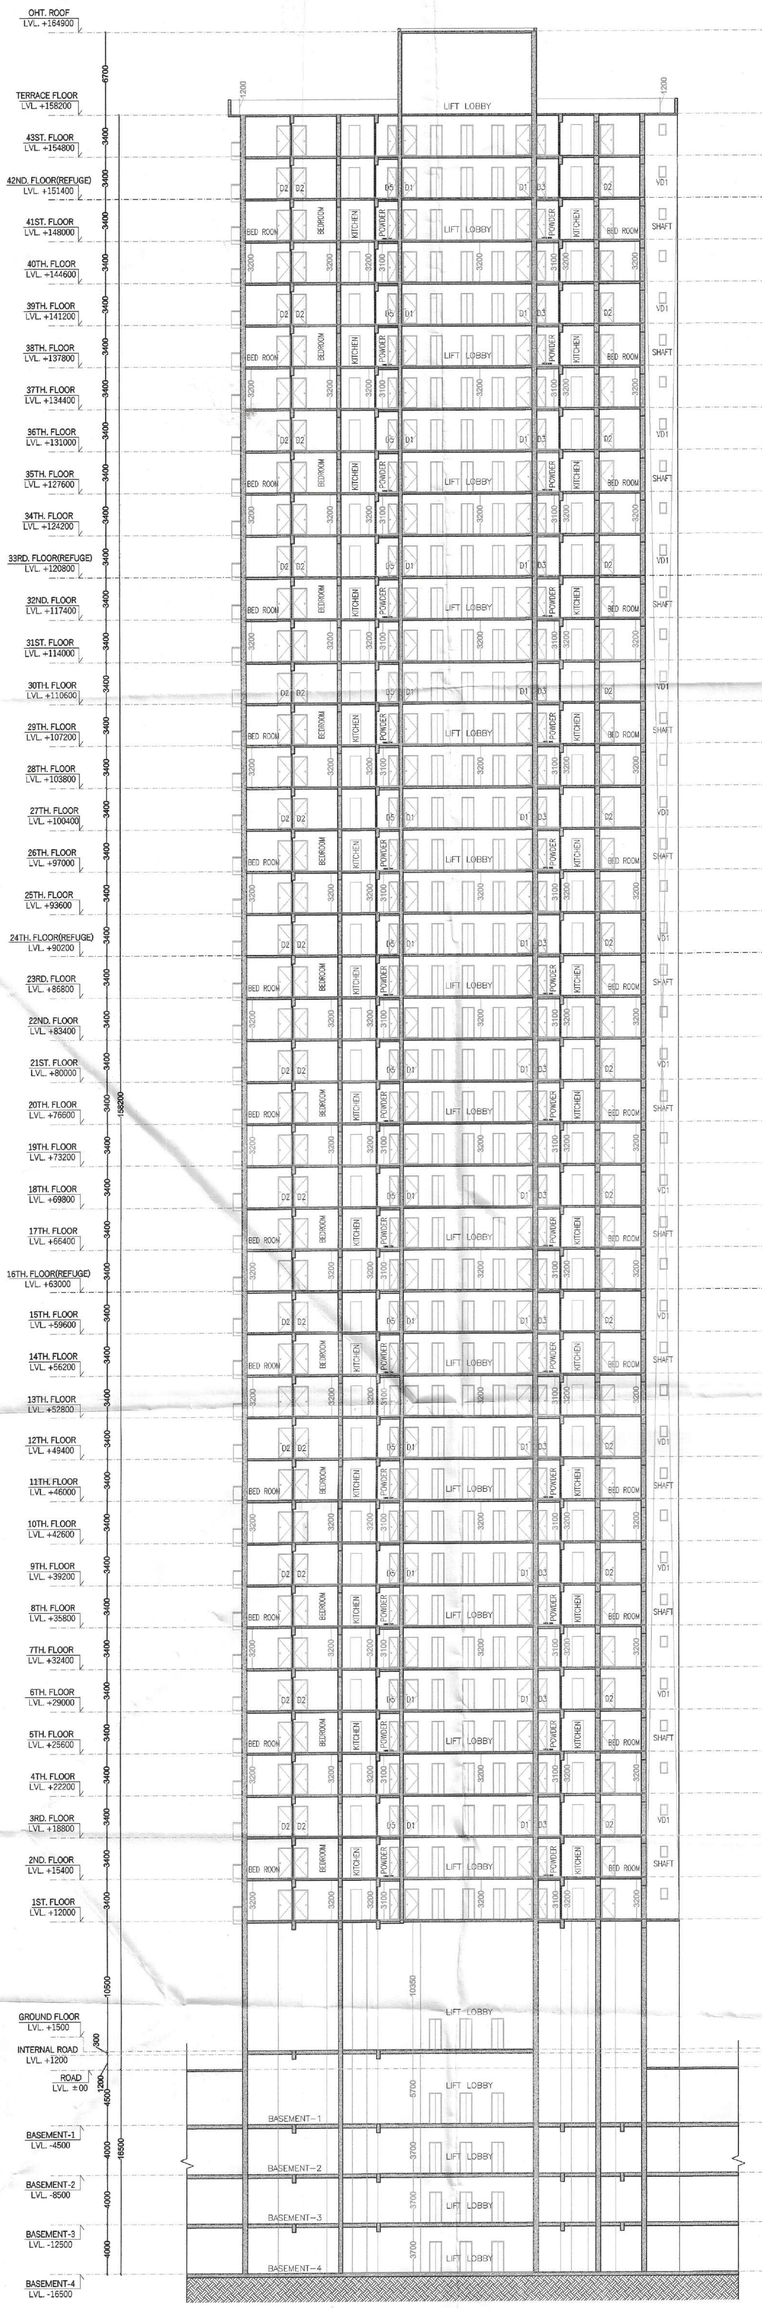

SECTION -AA

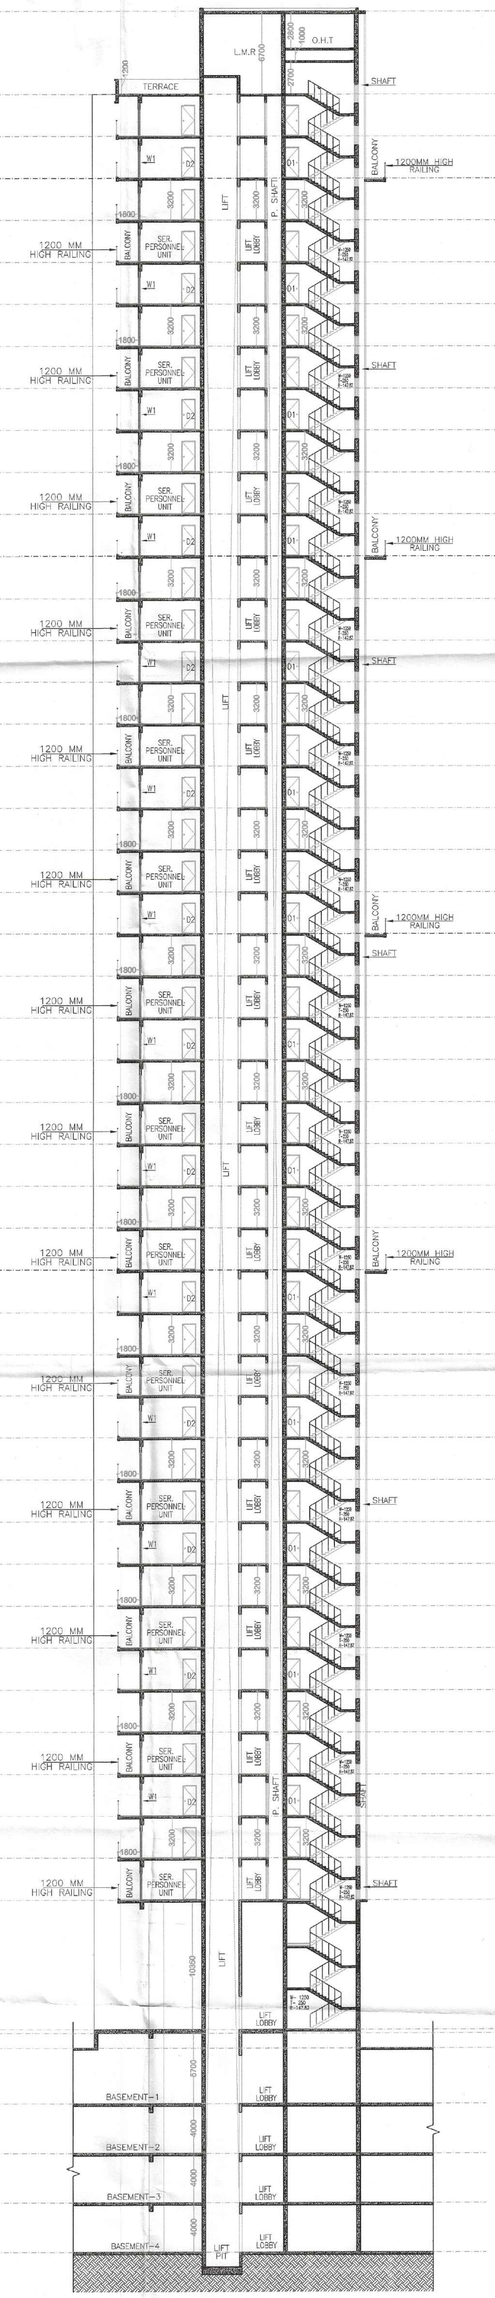

SECTION -BB

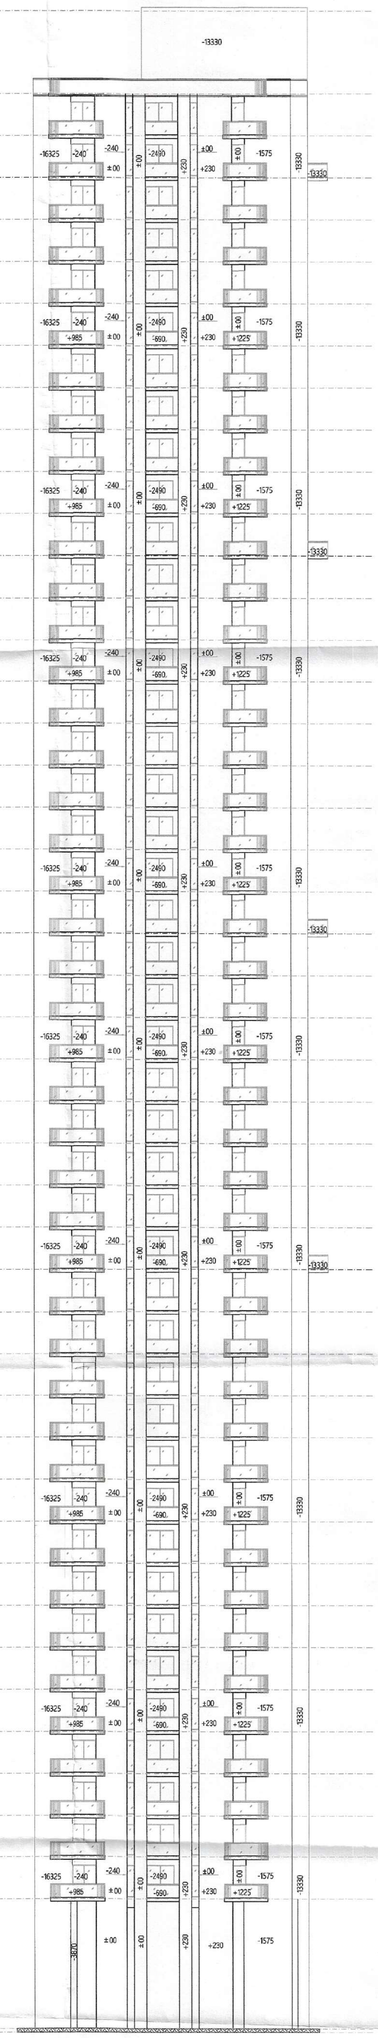

ELEVATION-4

SANCTIONED
TO BE READ WITH THIS OFFICE
MEMO NO.:
DATED :

S.T.P. (HQ) Member Secretary B.P.A.C. | S.T.P. (G) Member B.P.A.C. | Chairman B.P.A.C.
DTP (HQ) | ATP(HQ)
AB | P.A. | A.T.P.
Varinder Kumar AD(HQ)

NOTES:-
- FD,FD1,FD2,D1 ARE 2HR FIRE RATED.
- ALL INTERNAL AND EXTERNAL WALLS ARE R.C.C.

STRUCTURAL MEMBER

NON STRUCTURAL MEMBER

- ALL INTERNAL WALLS ARE OF 100mm AND EXTERNAL WALLS 150mm NON STRUCTURAL.
- W.C. ARE ARTIFICIALLY LIT AND MECHANICALLY VENTILATED.
- P.R. = POWER ROOM.
- LV SHAFT = LOW VOLTAGE SHAFT
- F.H.C. = FIRE HOSE CABINET

MEP CONSULTANT:
SANELAC CONSULTANTS PVT LTD.
C-64/2, Okhla Industrial Area, Phase II, New Delhi, Delhi110020.
Tel.: 011 40503959

DDA (HQ) Member BPAC

STRUCTURAL CONSULTANT:
VITHITECH CONSULTANTS
CONSULTANT ENGINEERS & PROJECT MANAGERS
C-35, Pamposh Enclave, Great Kailash-I, New Delhi-1100148.
Tel. 4314516, Fax. 26296767 Email :vitrtech@vitrtechconsultants.com

CLIENT:
WHITELAND
M/s. Whiteland Corporation Private Limited.

DESIGN CONSULTANT :
Architect Hafeez Contractor
29 Bank Street, Fort, Mumbai 400 023 Tel : 2286 1920

PROJECT:-

PROPOSED BUILDING PLAN FOR MIXED LAND USE COLONY (98% RESIDENTIAL COMPONENT & 2% COMMERCIAL COMPONENT) UNDER TOD POLICY FOR THE AREA MEASURING 9.58125 ACRES (LICENSE NO. 263 OF 2023 DATED - 12-12-2023) IN SECTOR- 103, GURUGRAM MANESAR URBAN COMPLEX BEING DEVELOPED BY WHITELAND CORPORATION PVT. LTD.

OWNERS SIGNATURE:- | ARCHITECT SIGNATURE:-

For Whiteland Corporation Pvt. Ltd.
Authorised Signatory

P. VIKKEY
Chartered Accountant
Opp. Metro Station
Sector-14, Gurugram
CA-2017-861-36

DRAWING TITLE : (TOWER-1)

SECTION & ELEVATION

DATE:-	APR.-2024	N	SHEET NO.
SCALE:-	1:100 (A1)		T- 1- E - 4