This is a" PROVISIONAL APPROVED SCO BUILDING PLAN" only for purpose of inviting objection from the general public

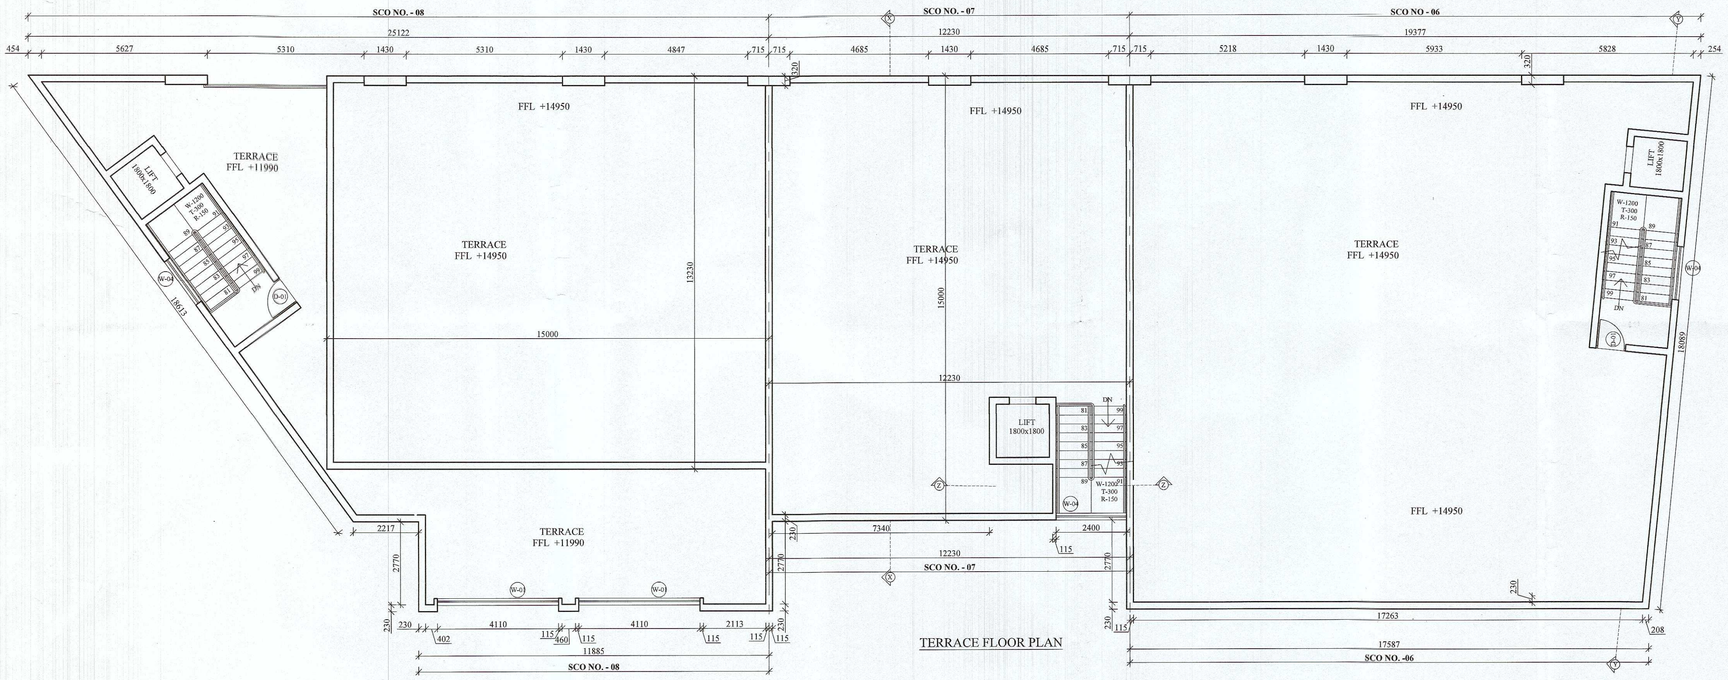

TERRACE FLOOR PLAN

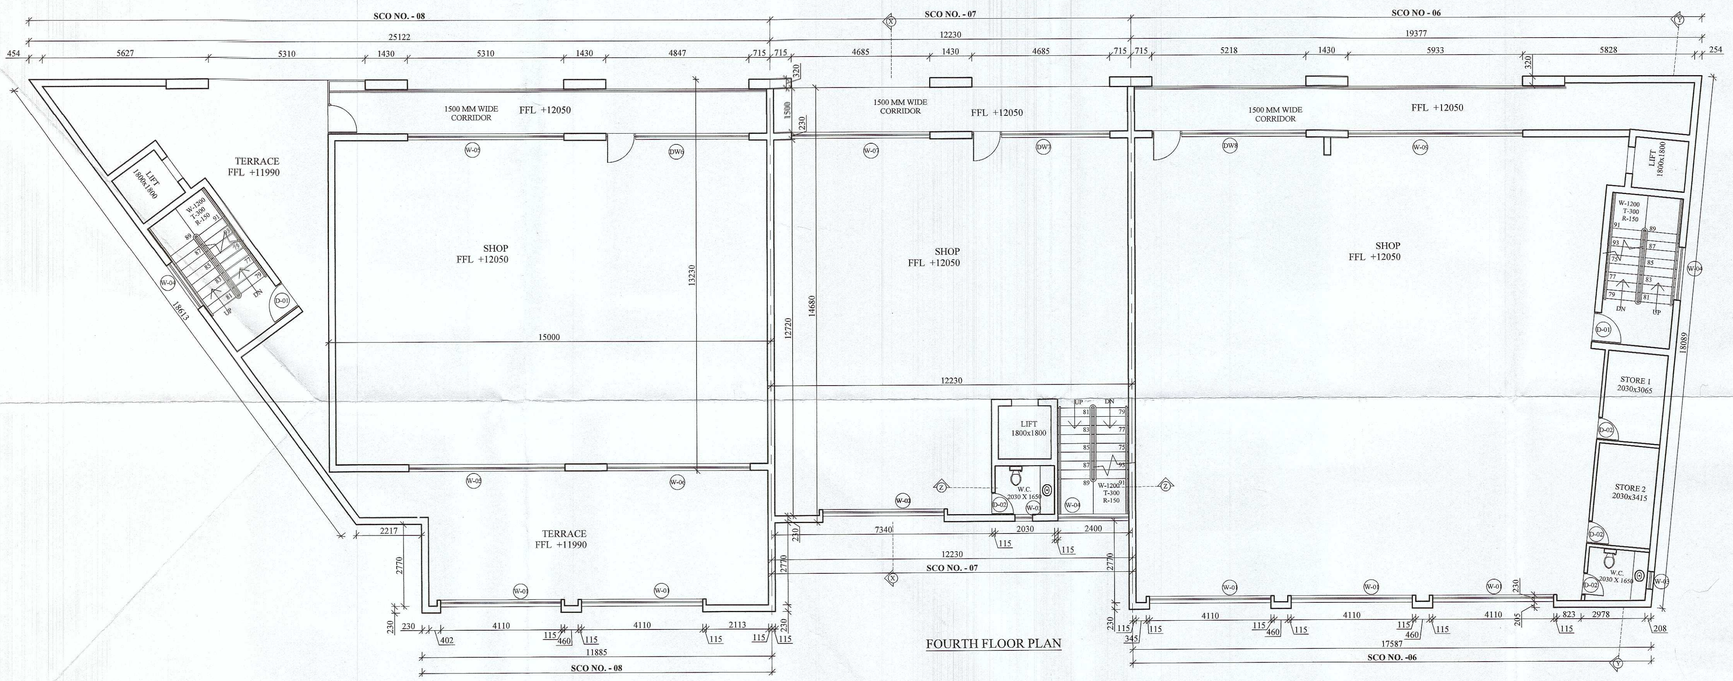

FOURTH FLOOR PLAN

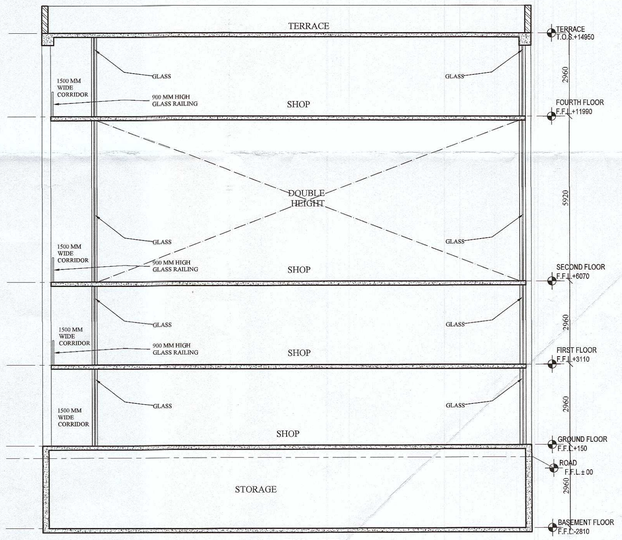

SECTION - XX

(T.L.SATYAPRAKASH, IAS)
DG, TCP (HR.)

(P.P. SINGH)
CTP (HR.)

(HITESH SHARMA)
STP(M) HQ

(S.K.SEHRAWAT)
DTP(HQ)

(RAJAT CHAUHAN)
ATP (HQ)

(RAJESH DUTT)
JD (HQ)

M/s GILLSON CHITS PVT. LTD. IN COLLABORATION WITH M/s BRISK INFRASTRUCTURE & DEVELOPERS PVT. LTD.

REVISED STANDARD DESIGN COMMERCIAL PLOTTED COLONY OVER AN AREA MEAURING 3.6423 ACRES IN THE REVENUE ESTATE OF VILLAGE- CHAUMA IN SECTOR -109 , GURUGRAM- MANESAR URNBAN COMPLEX

Brisk Infrastructure & Developers Pvt. Ltd.

OWNER'S SIGNATURE

Ar. Abhishek Goyal
[B.Arch. M. Plan (Housing)]
Reg. No: CA/2016/79479
Mob: 9569556600
ar.abhishekgoyal2016@gmail.com

ARCHITECT'S SIGNATURE

PLANS & ELEVATIONS

SHEET SCO NO. - 06 TO 08

scale-N.T.S.

ARCHDECK ASSOCIATES
#587, SECTOR-27, GURUGRAM-122001
Email id- info@archdeckassociates.com
Contact - +91-9569556600

10

DRG. NO.

DRG. NO:- DCTP 9525 (N) Dt 28-08-23